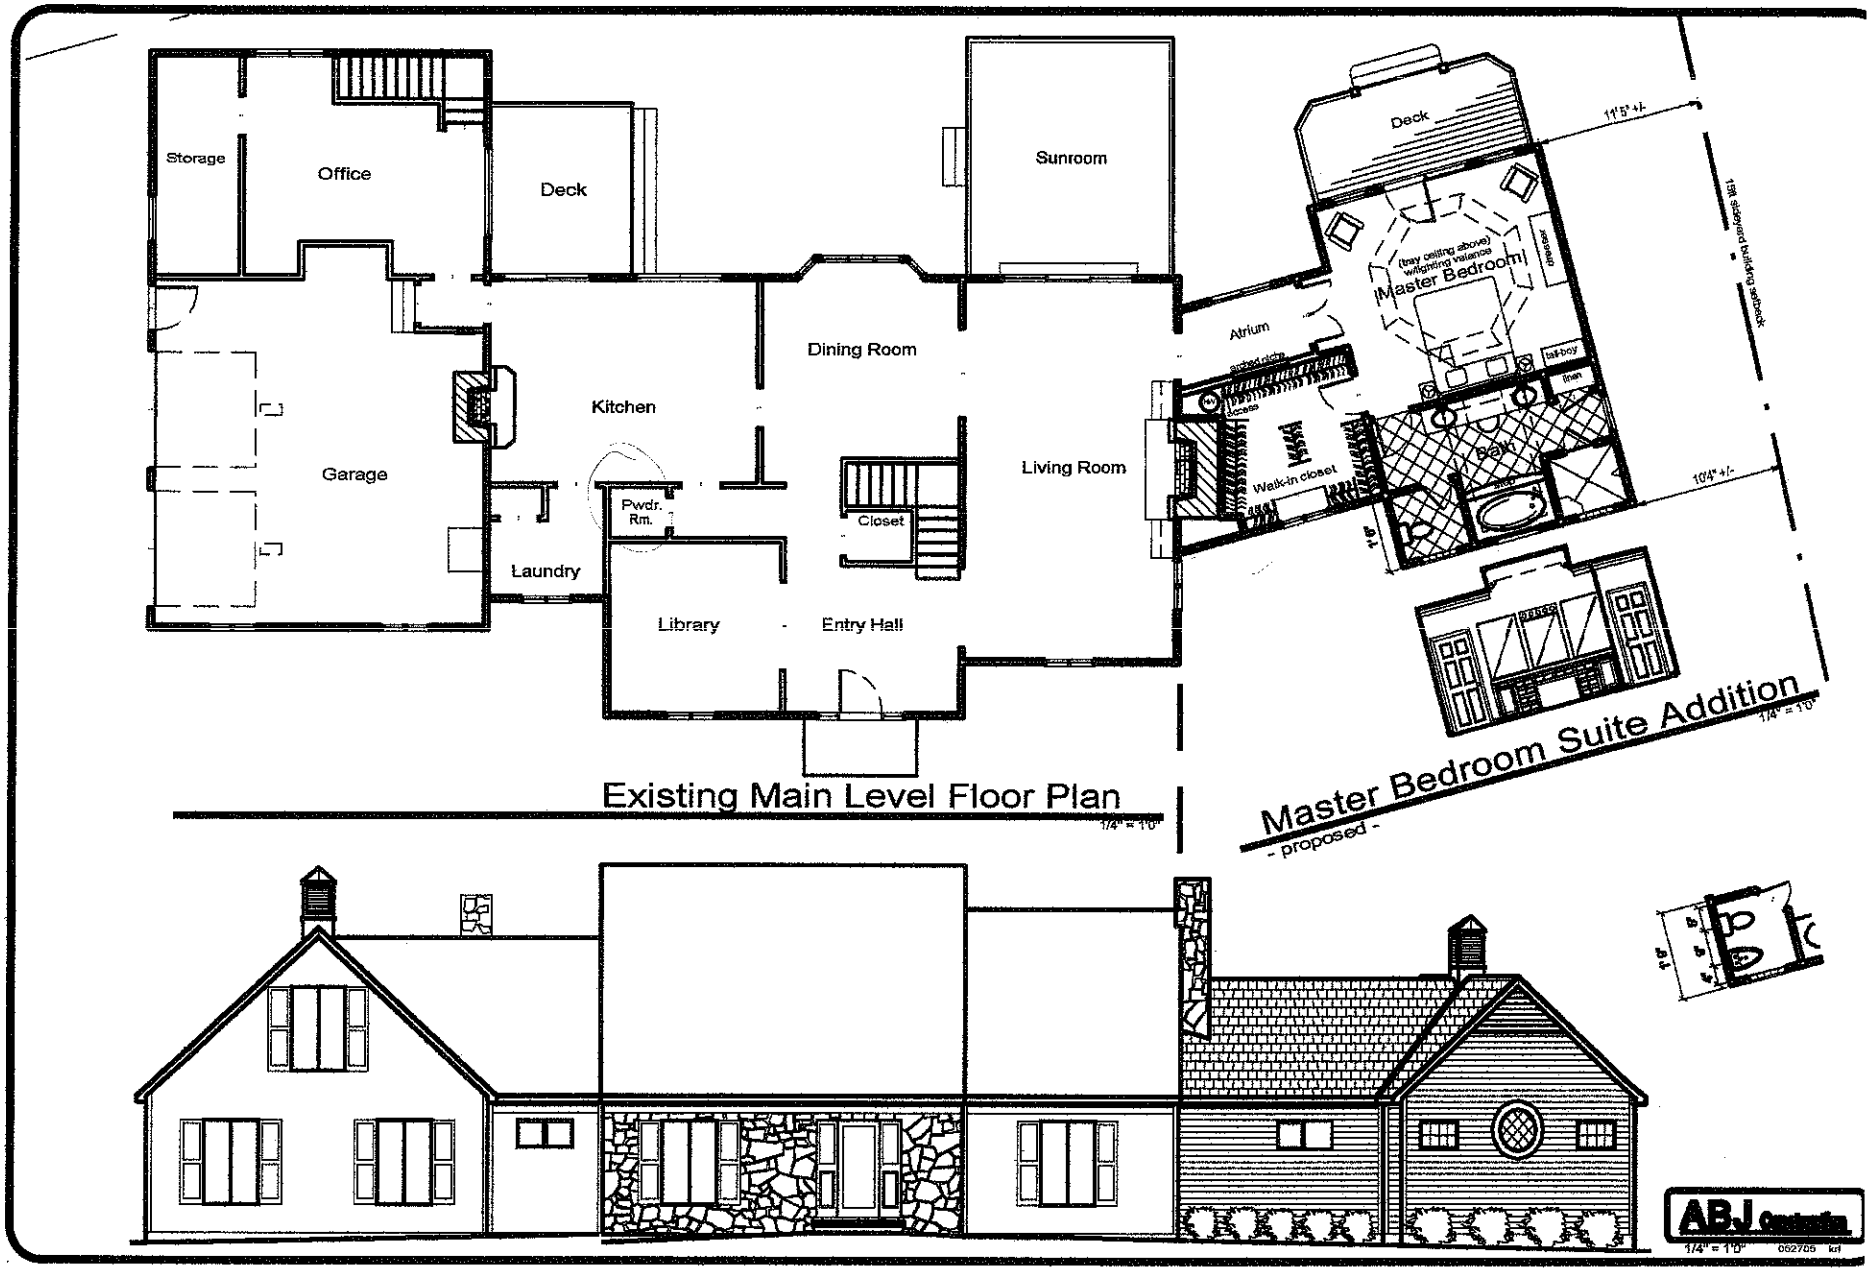
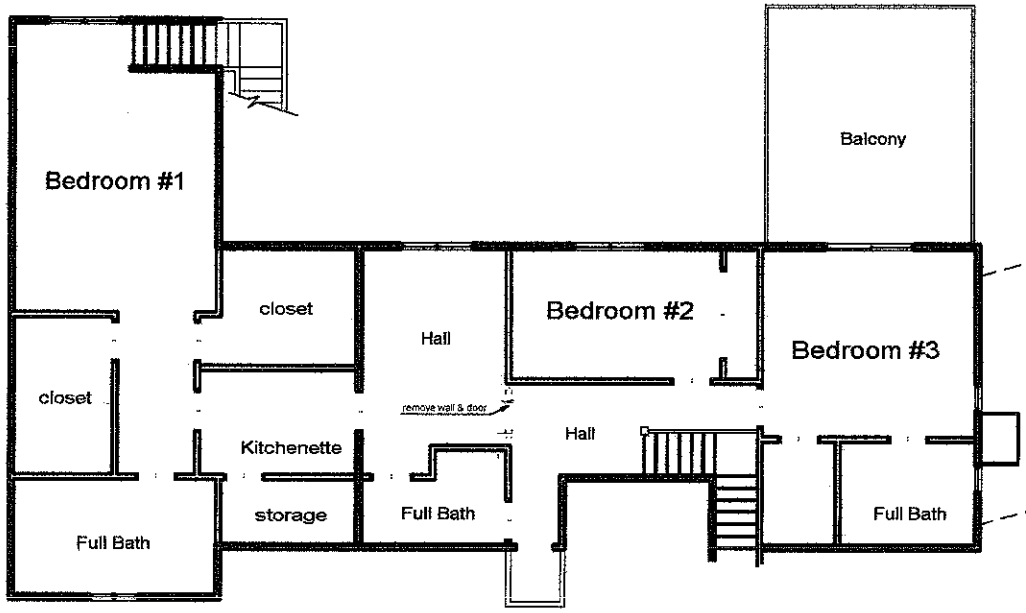
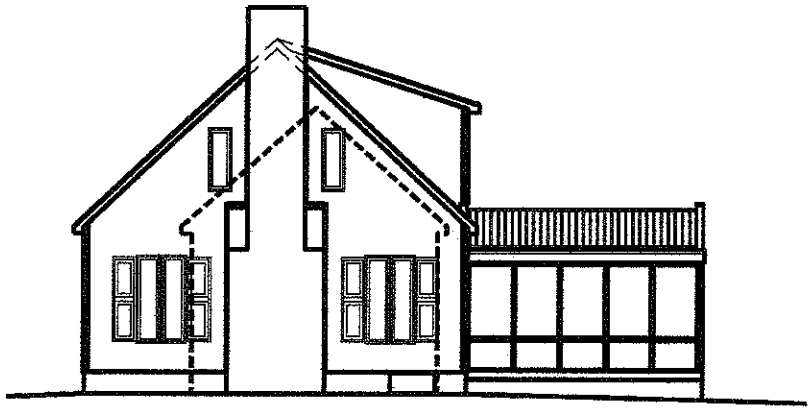

Storage
Office
Deck
Sunroom
Garage
Kitchen
Dining Room
Living Room
Pwdr. Rm.
Laundry
Closet
Library
Entry Hall
Existing Main Level Floor Plan
1/4" = 1'0"
Deck
11'5" +/-
Atrium
(tray ceiling above) w/lighting valance
Master Bedroom
Walk-in closet
Bath
10'4" +/-
1'6"
Master Bedroom Suite Addition
- proposed -
1/4" = 1'0"
ABJ construction
1/4" = 1'0"

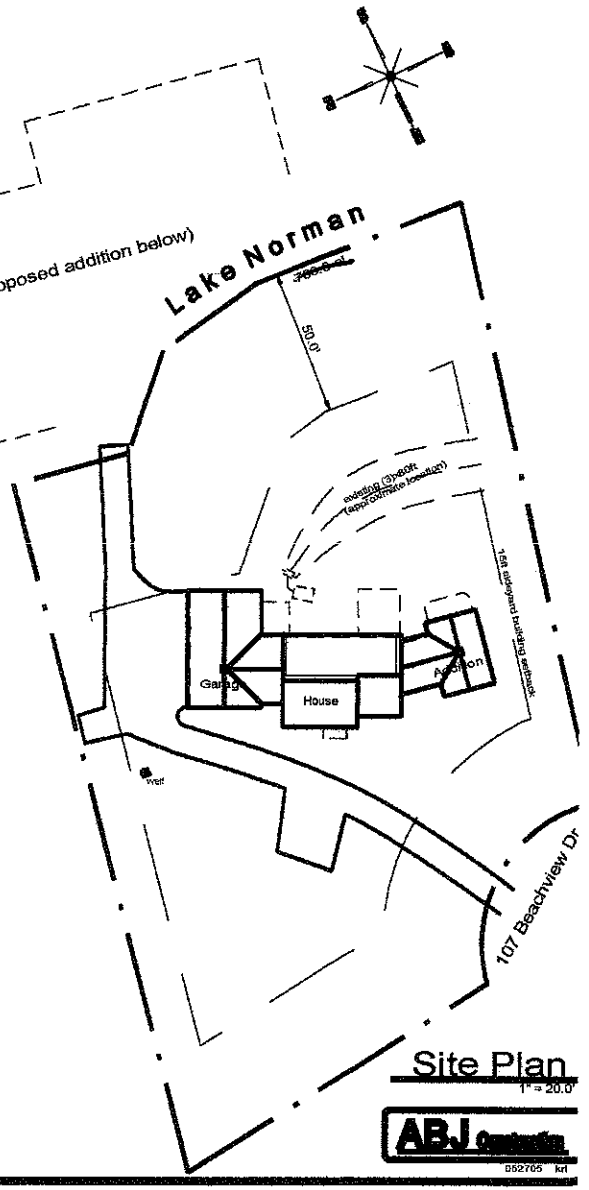


Existing Upper Level Floor Plan

1/4" = 1'0"



1/4" = 1'0"



Site Plan

1" = 20.0'

ABJ Construction

B52705 krl