IREDELL COUNTY HEATLH DEPARTMENT

PAGE 2: *SITE PLAN WORKSHEET*

SEE THE SAMPLE SITE PLAN BELOW. INCOMPLETE SITE PLANS WILL BE RETURNED TO YOU FOR COMPLETION AND MAY RESULT IN A DELAY IN THE ISSUANCE OF YOUR SEPTIC SYSTEM PERMIT!!!

Place an (X) beside each item as you complete the site plan:

- ✓ Property Line measurements are clearly identified...
- ✓ All proposed structures are indicated...
  SHOW: proposed house or business footprint, wells, water lines, patios, pools and decks, and any other item that will occupy space on the site
- ✓ Front and side setbacks from property line...
- ✓ Preferred driveway location and configuration, preferred well location...
- ✓ Area you prefer your septic system to be placed...
- ✓ North arrow, or other sufficient indicator of direction...


Circle N/A on the following if appropriate:


- ✓ Location of septic systems and wells within 100' of your property... (N/A)
- ___ Location of easements and rights of ways on your property... (N/A)
- ___ Location of any designated wetlands on the property... (N/A)

Signature: Robert G. Williams
Property owner or owner's legal representative signature (SIGNATURE REQUIRED)

6/14/10
DATE

USE THIS SPACE TO DRAW YOUR SITE PLAN

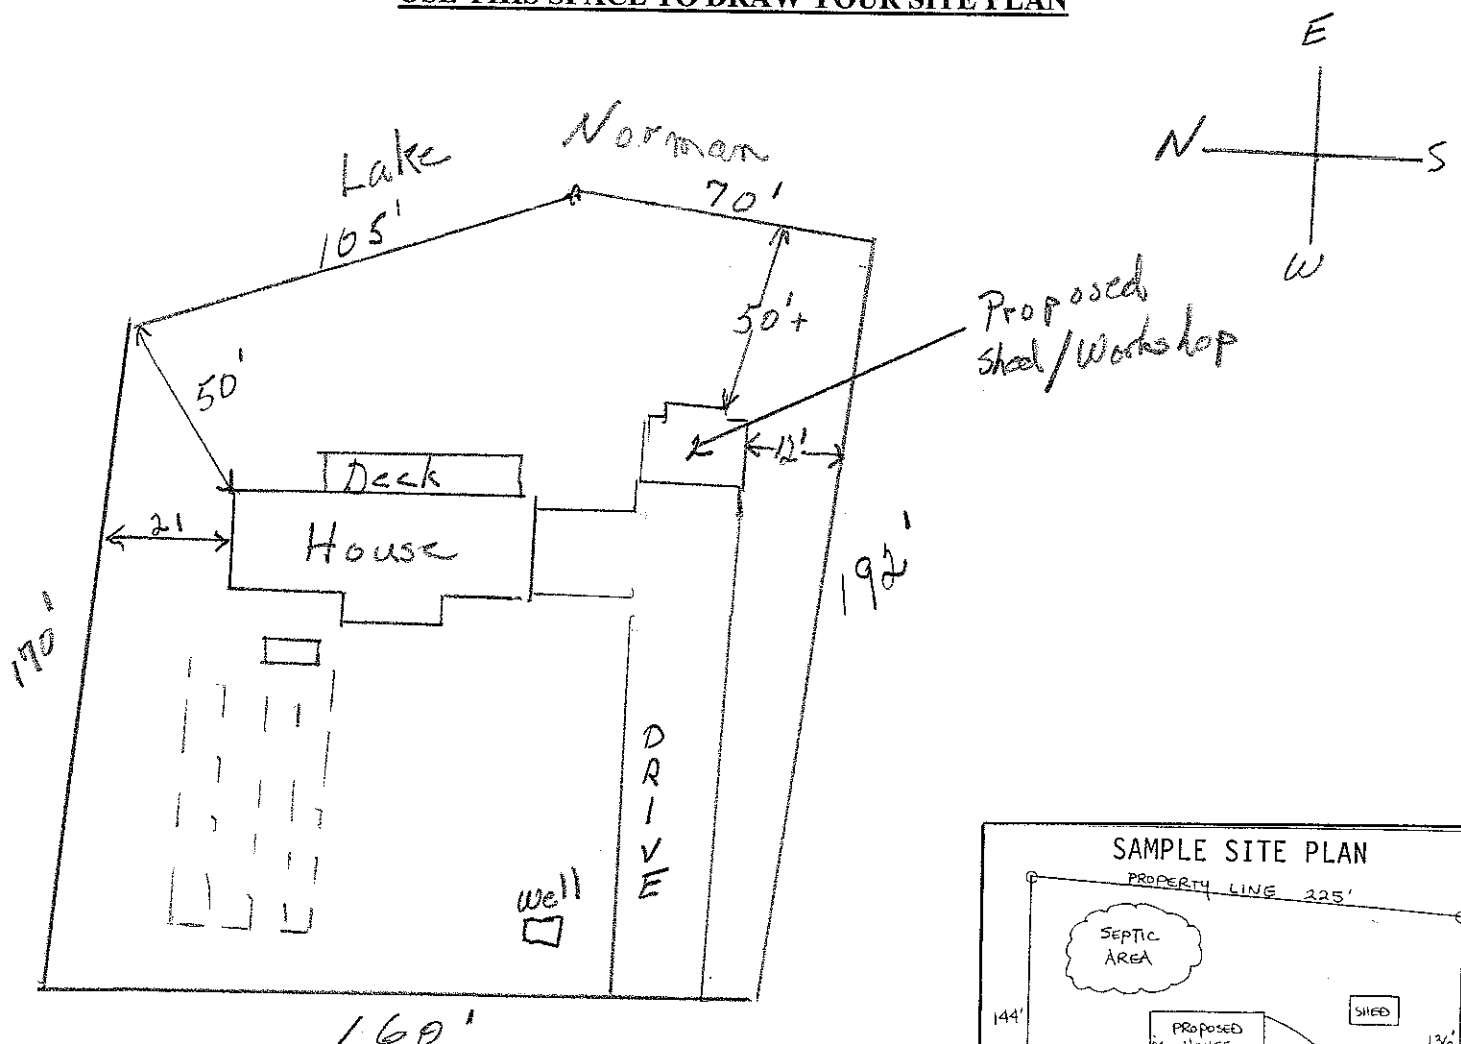

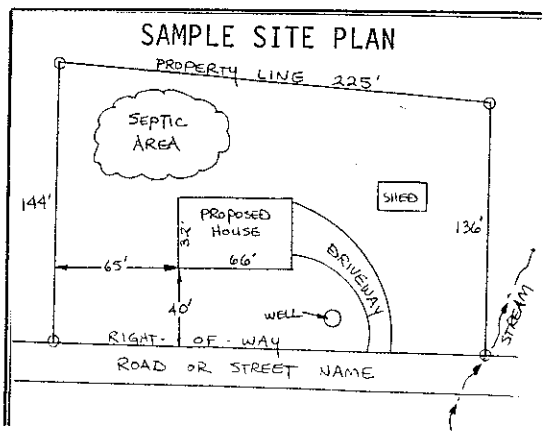


DAS DON ALLEN & ASSOCIATES, P.A
ENGINEERING - SURVEYING - PLANNING
Rt 7 BOX 293 - MOORESVILLE, N.C. 28115 - (704) 664-7029

I, certify that this map was drawn under my supervision from an actual survey made under my supervision recorded in deed book 731, page 438, and/or plat book 14, page 63, that the ratio of precision is 1':10,000, that this map was prepared in accordance with the General Statutes of North Carolina Chapter 89C. my hand and seal on the 14, day of FEBRUARY, A.D. 19 96

WILLIAM M. ALLEN RLS

SEAL L-3499 LAND SURVEYOR WILLIAM M. ALLEN

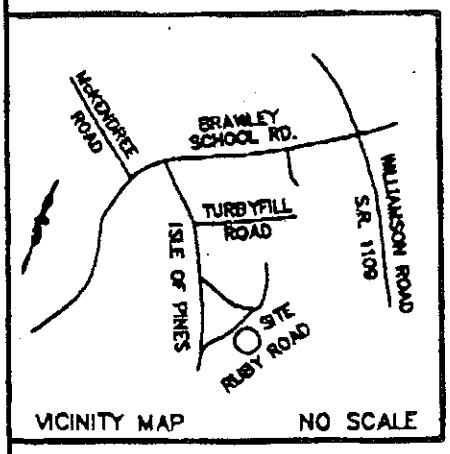

PB. 14 PG. 63

760' CONTOUR LINE PER ACTUAL FIELD SURVEY

LAKE NORMAN

S 06°38'46" W 69.66'

LAKE NORMAN

S 39°51'42" E 105.16'

#4 REBAR

781' CONTOUR LINE PER ACTUAL FIELD SURVEY

92.1'

#4 REBAR

LOT 22
0.71 Ac.

47.2'

Planned Shed/Workshop

191.67'

21.1'

SUN DECK

DECK

11'±

3.84'