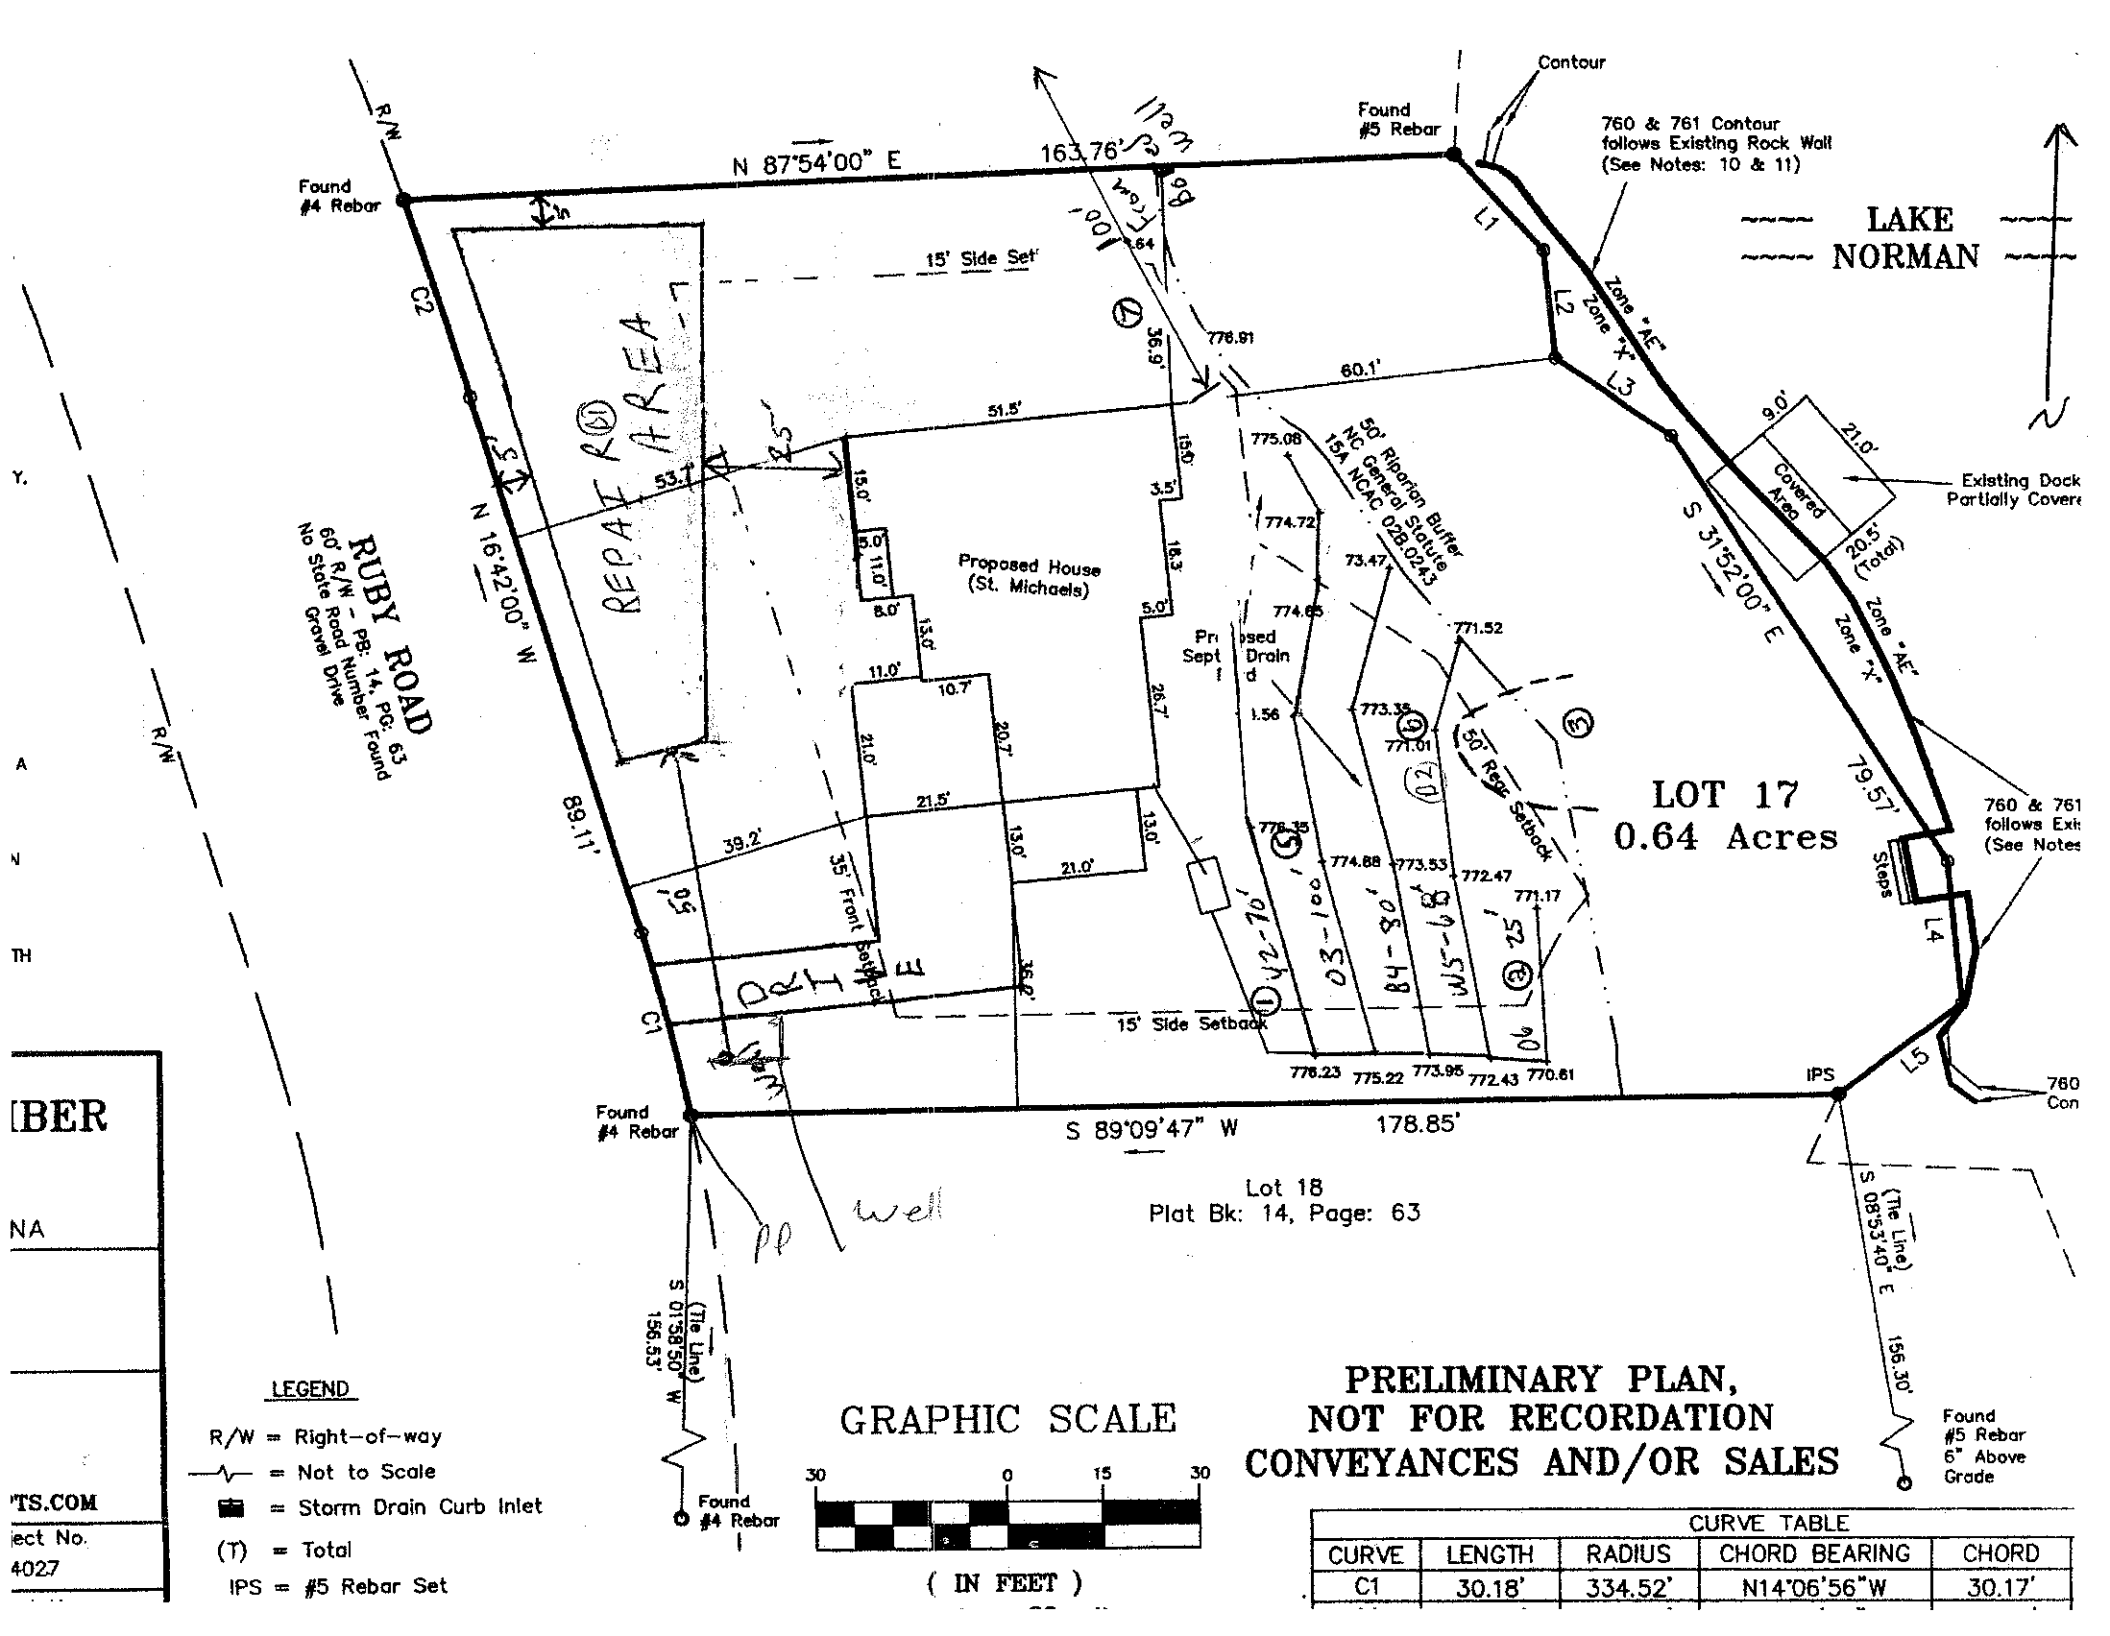


LEGEND

R/W = Right-of-way

~~ = Not to Scale

= Storm Drain Curb Inlet

(T) = Total

IPS = #5 Rebar Set

GRAPHIC SCALE

30 0 15 30

(IN FEET)

PRELIMINARY PLAN, NOT FOR RECORDATION CONVEYANCES AND/OR SALES

CURVE TABLE

CURVE	LENGTH	RADIUS	CHORD BEARING	CHORD
C1	30.18'	334.52'	N14°06'56"W	30.17'