IREDELL COUNTY HEALTH DEPARTMENT 4635507143

(SEPTIC TANK) IMPROVEMENTS PERMIT AND CERTIFICATE OF COMPLETION
(Ground Absorption Sewage Disposal System – G. S. Chapter 130-Article 13C)

OWNER OR CONTRACTOR Luther Butner DATE 5-8-78 PERMIT NO. 76

PHONE: Business ____ Home ____

LOCATION 115 S [illegible] on 1102


____ S. R. No. ____

SUBDIVISION NAME [illegible] LOT NO. 20 SECTION OR BLOCK NO. ____

House (✓) Mobile Home ( ) Business ( ) Other ____

No. Bedrooms 3 No. Bathrooms 3
Garbage Disposal Unit Yes ( ) No ( )
Auto. Dishwasher Yes ( ) No ( )
Auto. Wash. Machine Yes ( ) No ( )
Site Suitable Yes ( ) No ( )
Lot Area 3 acre

Character & Porosity of Soil Sandy Clay
Percolation Rate [illegible]
Topography [illegible] % Slope
Depth to Water Table 6' to 8'
Rock or other impervious formations None

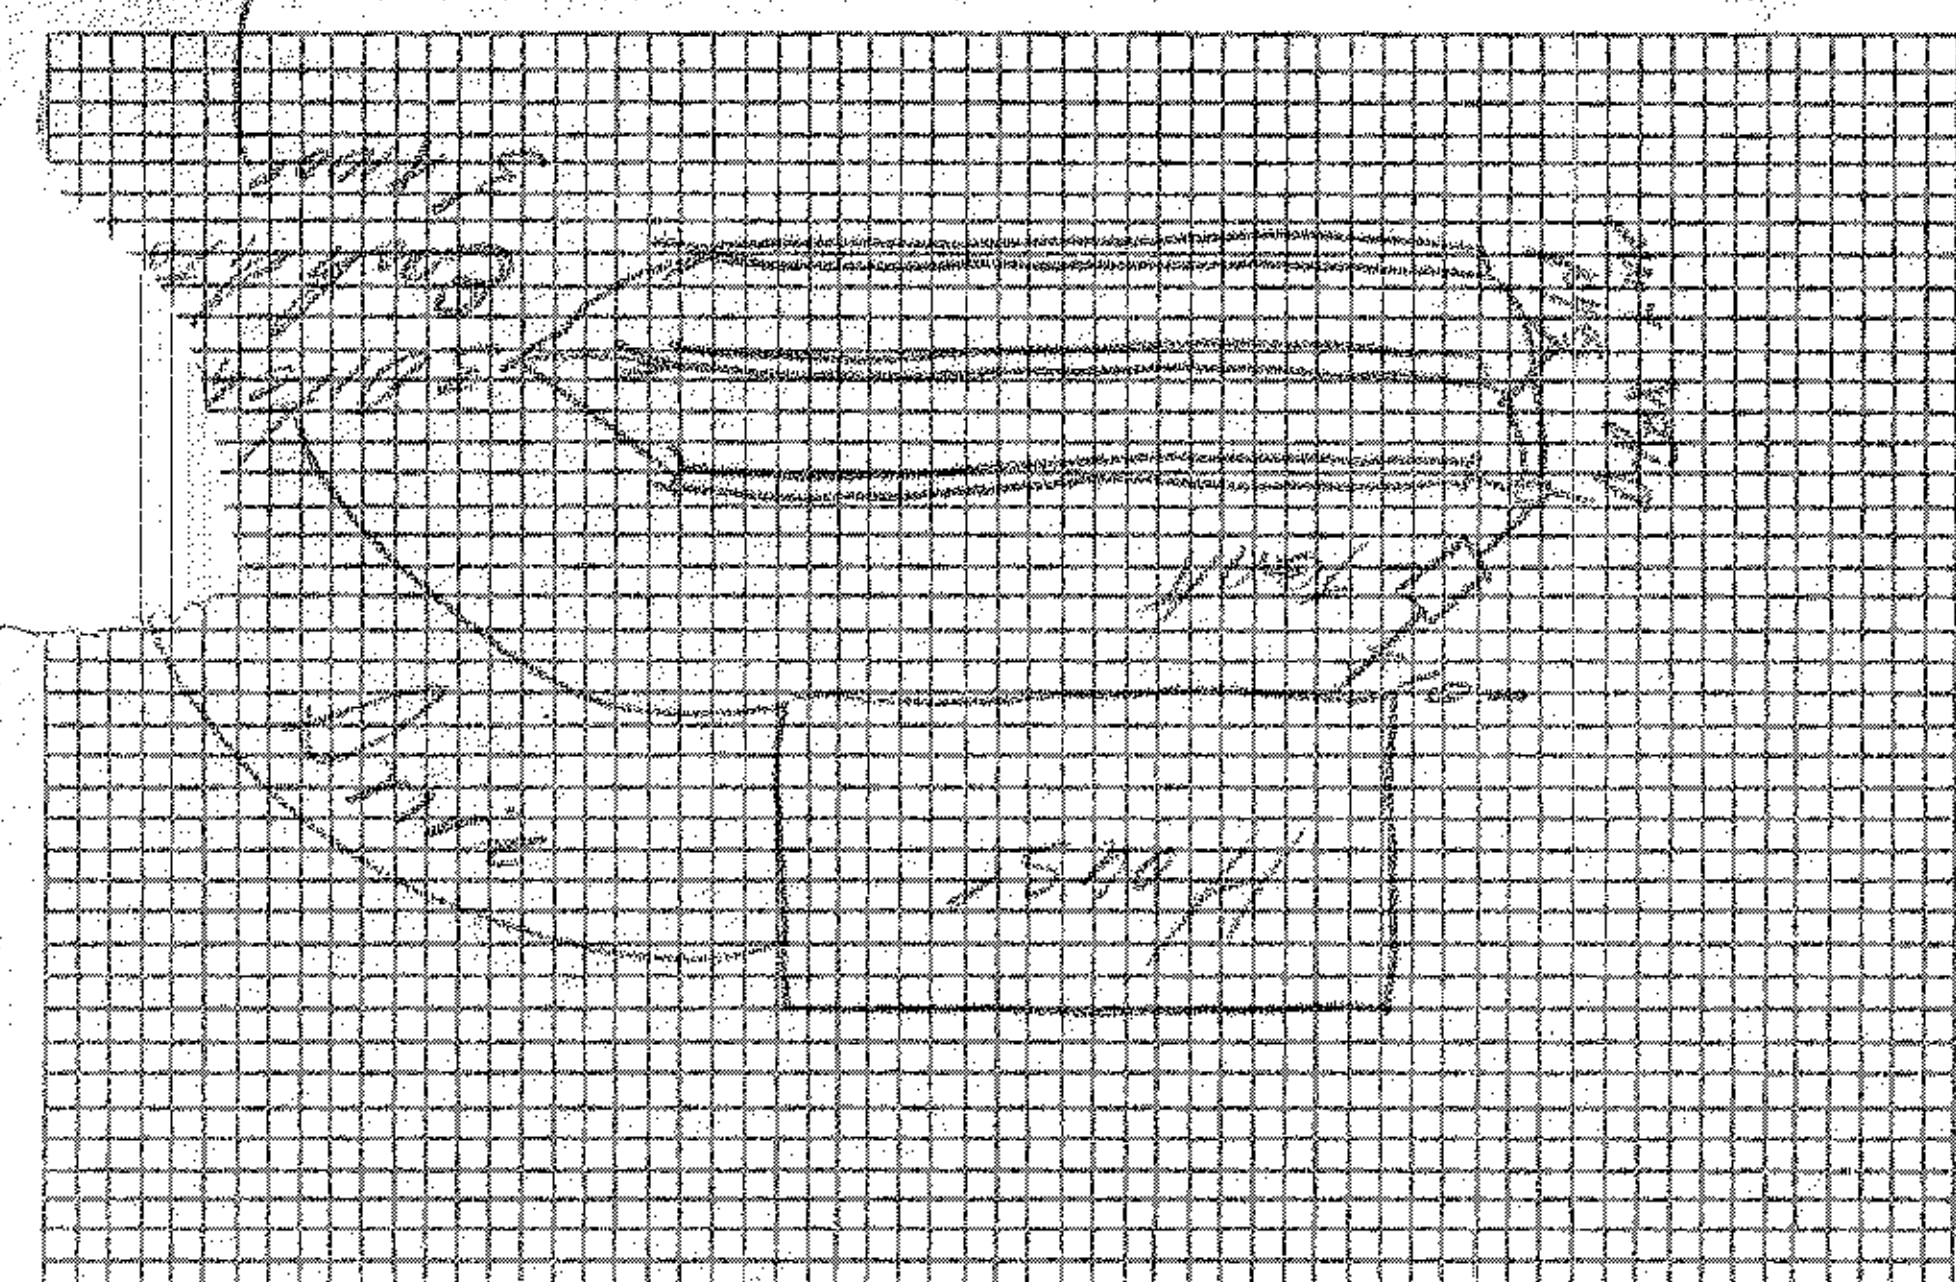

Plot of System

Size of Tank 1500 Gals.
Nitrification Field:
No. of Lines 1
Sq. Ft. 900 Linear Ft. 300
Depth of Stone in Lines 18"
Water Supply: Individual (✓)
Public ( )

Installed by [illegible]

IMPROVEMENTS PERMIT BY ____

COMMENTS: Put Pump in Bar Basement

CERTIFICATE OF COMPLETION BY [illegible] DATE 5-8-78

CONSTRUCTION MUST COMPLY WITH ALL OTHER APPLICABLE STATE AND LOCAL REGULATIONS.

Health Dept. Copy: White Inspection Dept. Copy: Yellow Sanitarian's Copy: Pink Owner's Copy: Gold