
Acknowledgement Of
Plans Submittal ONLY!

_____ Date 5-24-06

_____ Date 5/24/06

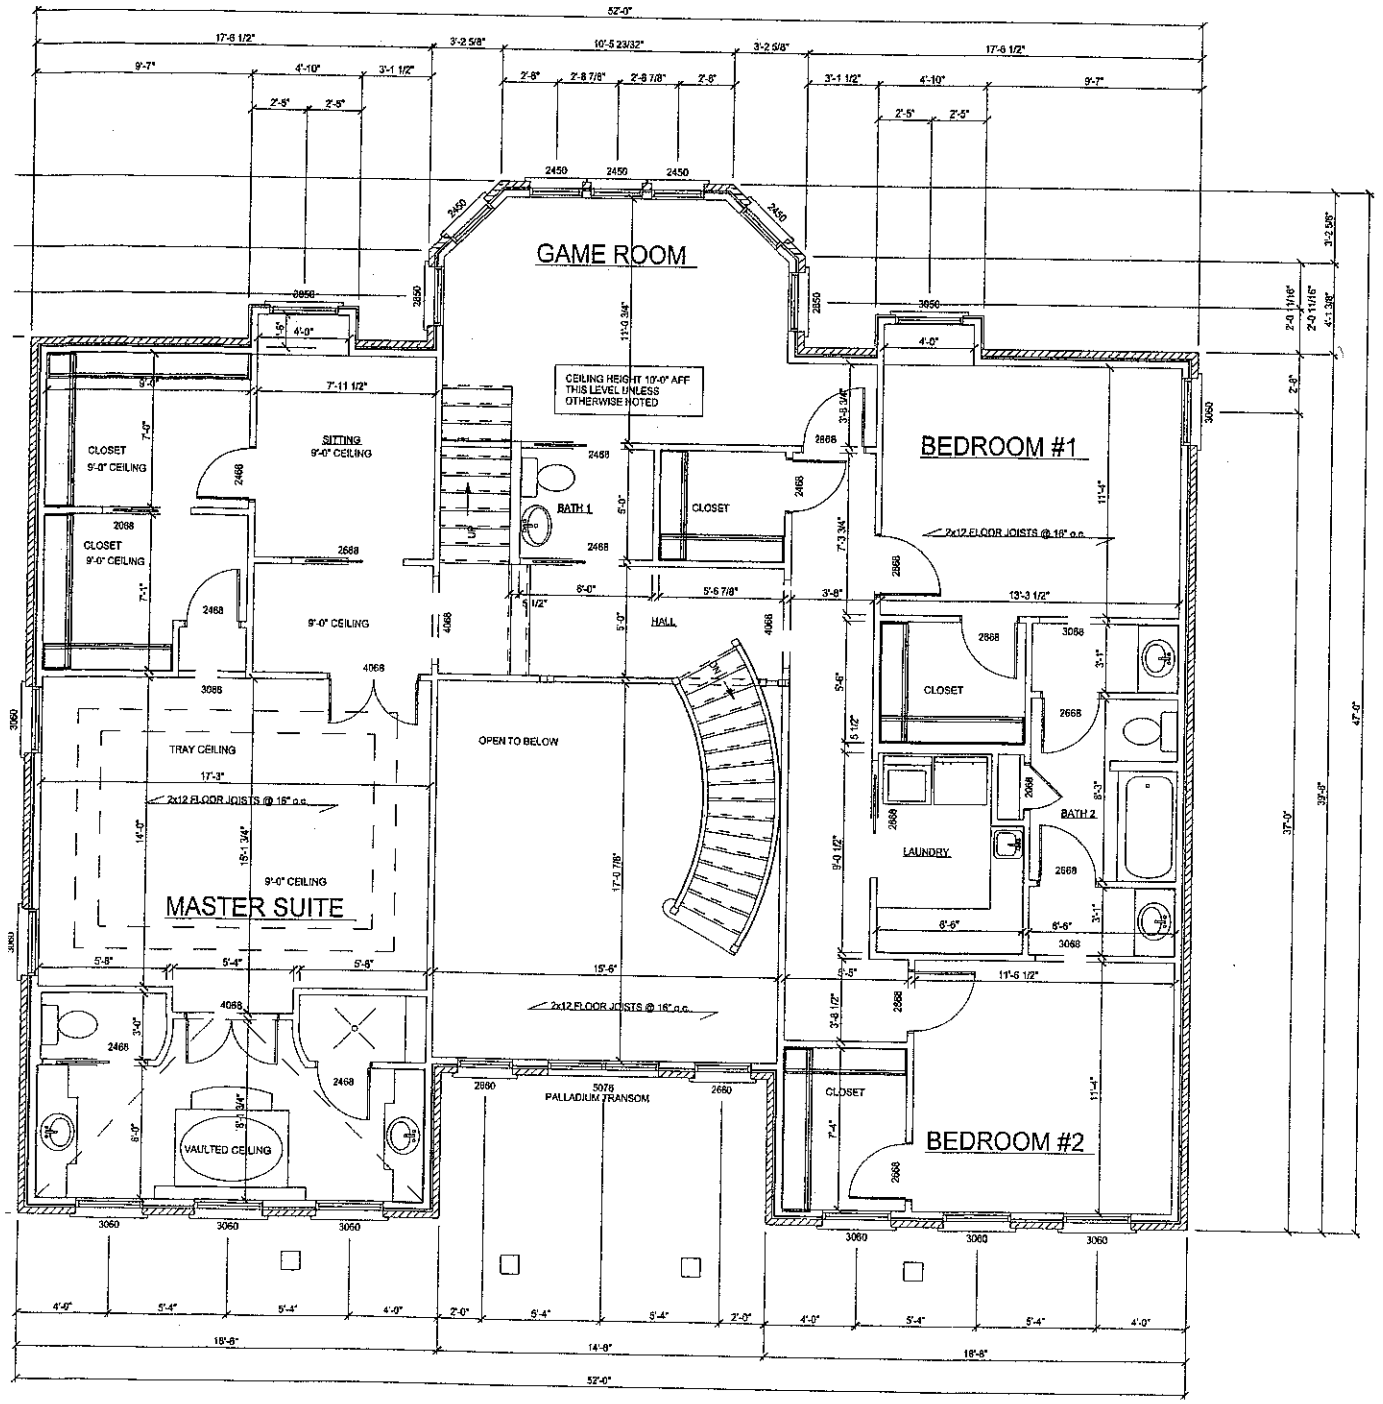

1 SECOND LEVEL FLOOR PLAN
1/4" = 1'-0"