IREDELL COUNTY HEALTH DEPARTMENT 4635-57-8349

(SEPTIC TANK) IMPROVEMENTS PERMIT AND CERTIFICATE OF COMPLETION ENTERED
(Ground Absorption Sewage Disposal System – G. S. Chapter 130-Article 13C)

OWNER OR CONTRACTOR J. C. Gwaltney DATE 9-28-83 PERMIT NO. 326

PHONE: Business ______ Home ______

LOCATION 1100 TL 1112 TO END TR Shoreline Drive 1/4 mile on left ______ S. R. No. ______


SUBDIVISION NAME Imperial Point LOT NO. 20 SECTION OR BLOCK NO. ______

House ( ) Mobile Home ( ) Business ( ) Other ______

No. Bedrooms 3 No. Bathrooms 2
Garbage Disposal Unit Yes ( ) No (X)
Auto. Dishwasher Yes (X) No ( )
Auto. Wash. Machine Yes (X) No ( )
Site Suitable Yes (X) No ( )
Lot Area 20,000 ft²

Character & Porosity of Soil clay loam
Percolation Rate .5 gal/ft²/day
Topography 2-8%
Depth to Water Table 4'+
Rock or other impervious formations None observed

X Basement with Plumbing ______ Basement without Plumbing ______ No Basement

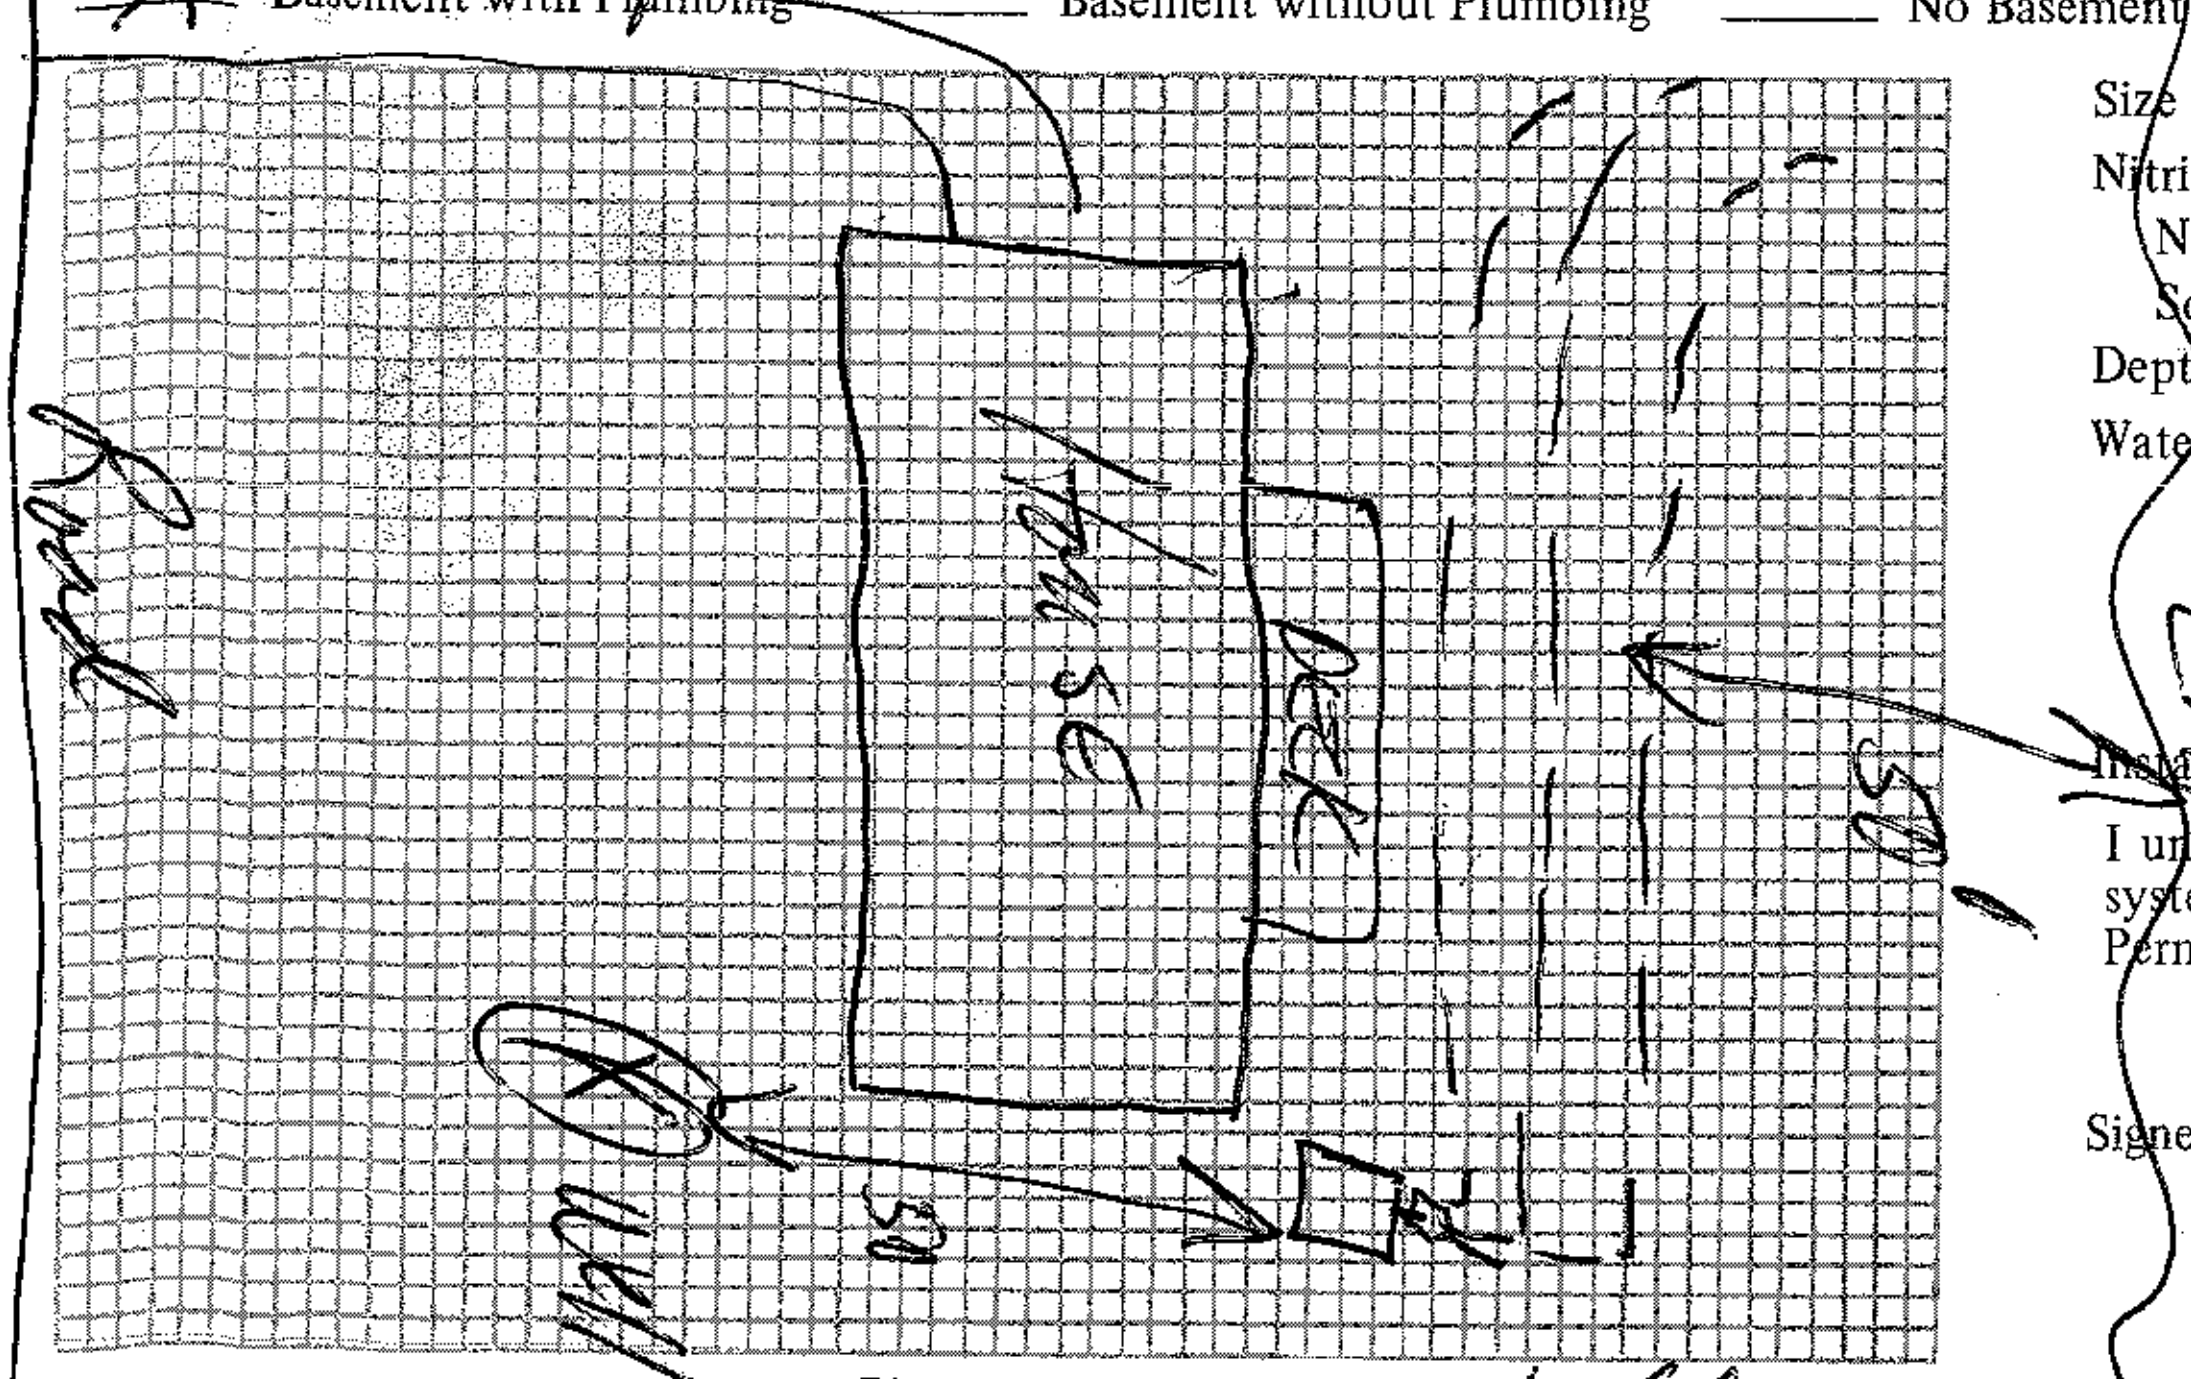

Plot of System

Size of Tank 1000 Gals.
Nitrification Field: 3
No. of Lines
Sq. Ft. 120 Linear Ft. 240'
Depth of Stone in Lines 12"
Water Supply: Individual (X)
Public ( )

Installed by Richard Abernethy

I understand and agree to install septic tank system as specified on this Improvements Permit.

Signed: ______

IMPROVEMENTS PERMIT BY Fred Clemmer

COMMENTS: ______

CERTIFICATE OF COMPLETION BY Fred Clemmer DATE 9-28-83
EXISTING SYSTEM CHECKED BY: ______ DATE ______

CONSTRUCTION MUST COMPLY WITH ALL OTHER APPLICABLE STATE AND LOCAL REGULATIONS.
Permit is VOID if any unauthorized changes are made in installation of system and/or if any false information is supplied in making Improvements Permit.

Health Dept. Copy: White Inspection Dept. Copy: Yellow Sanitarian's Copy: Pink Owner's Copy: Gold