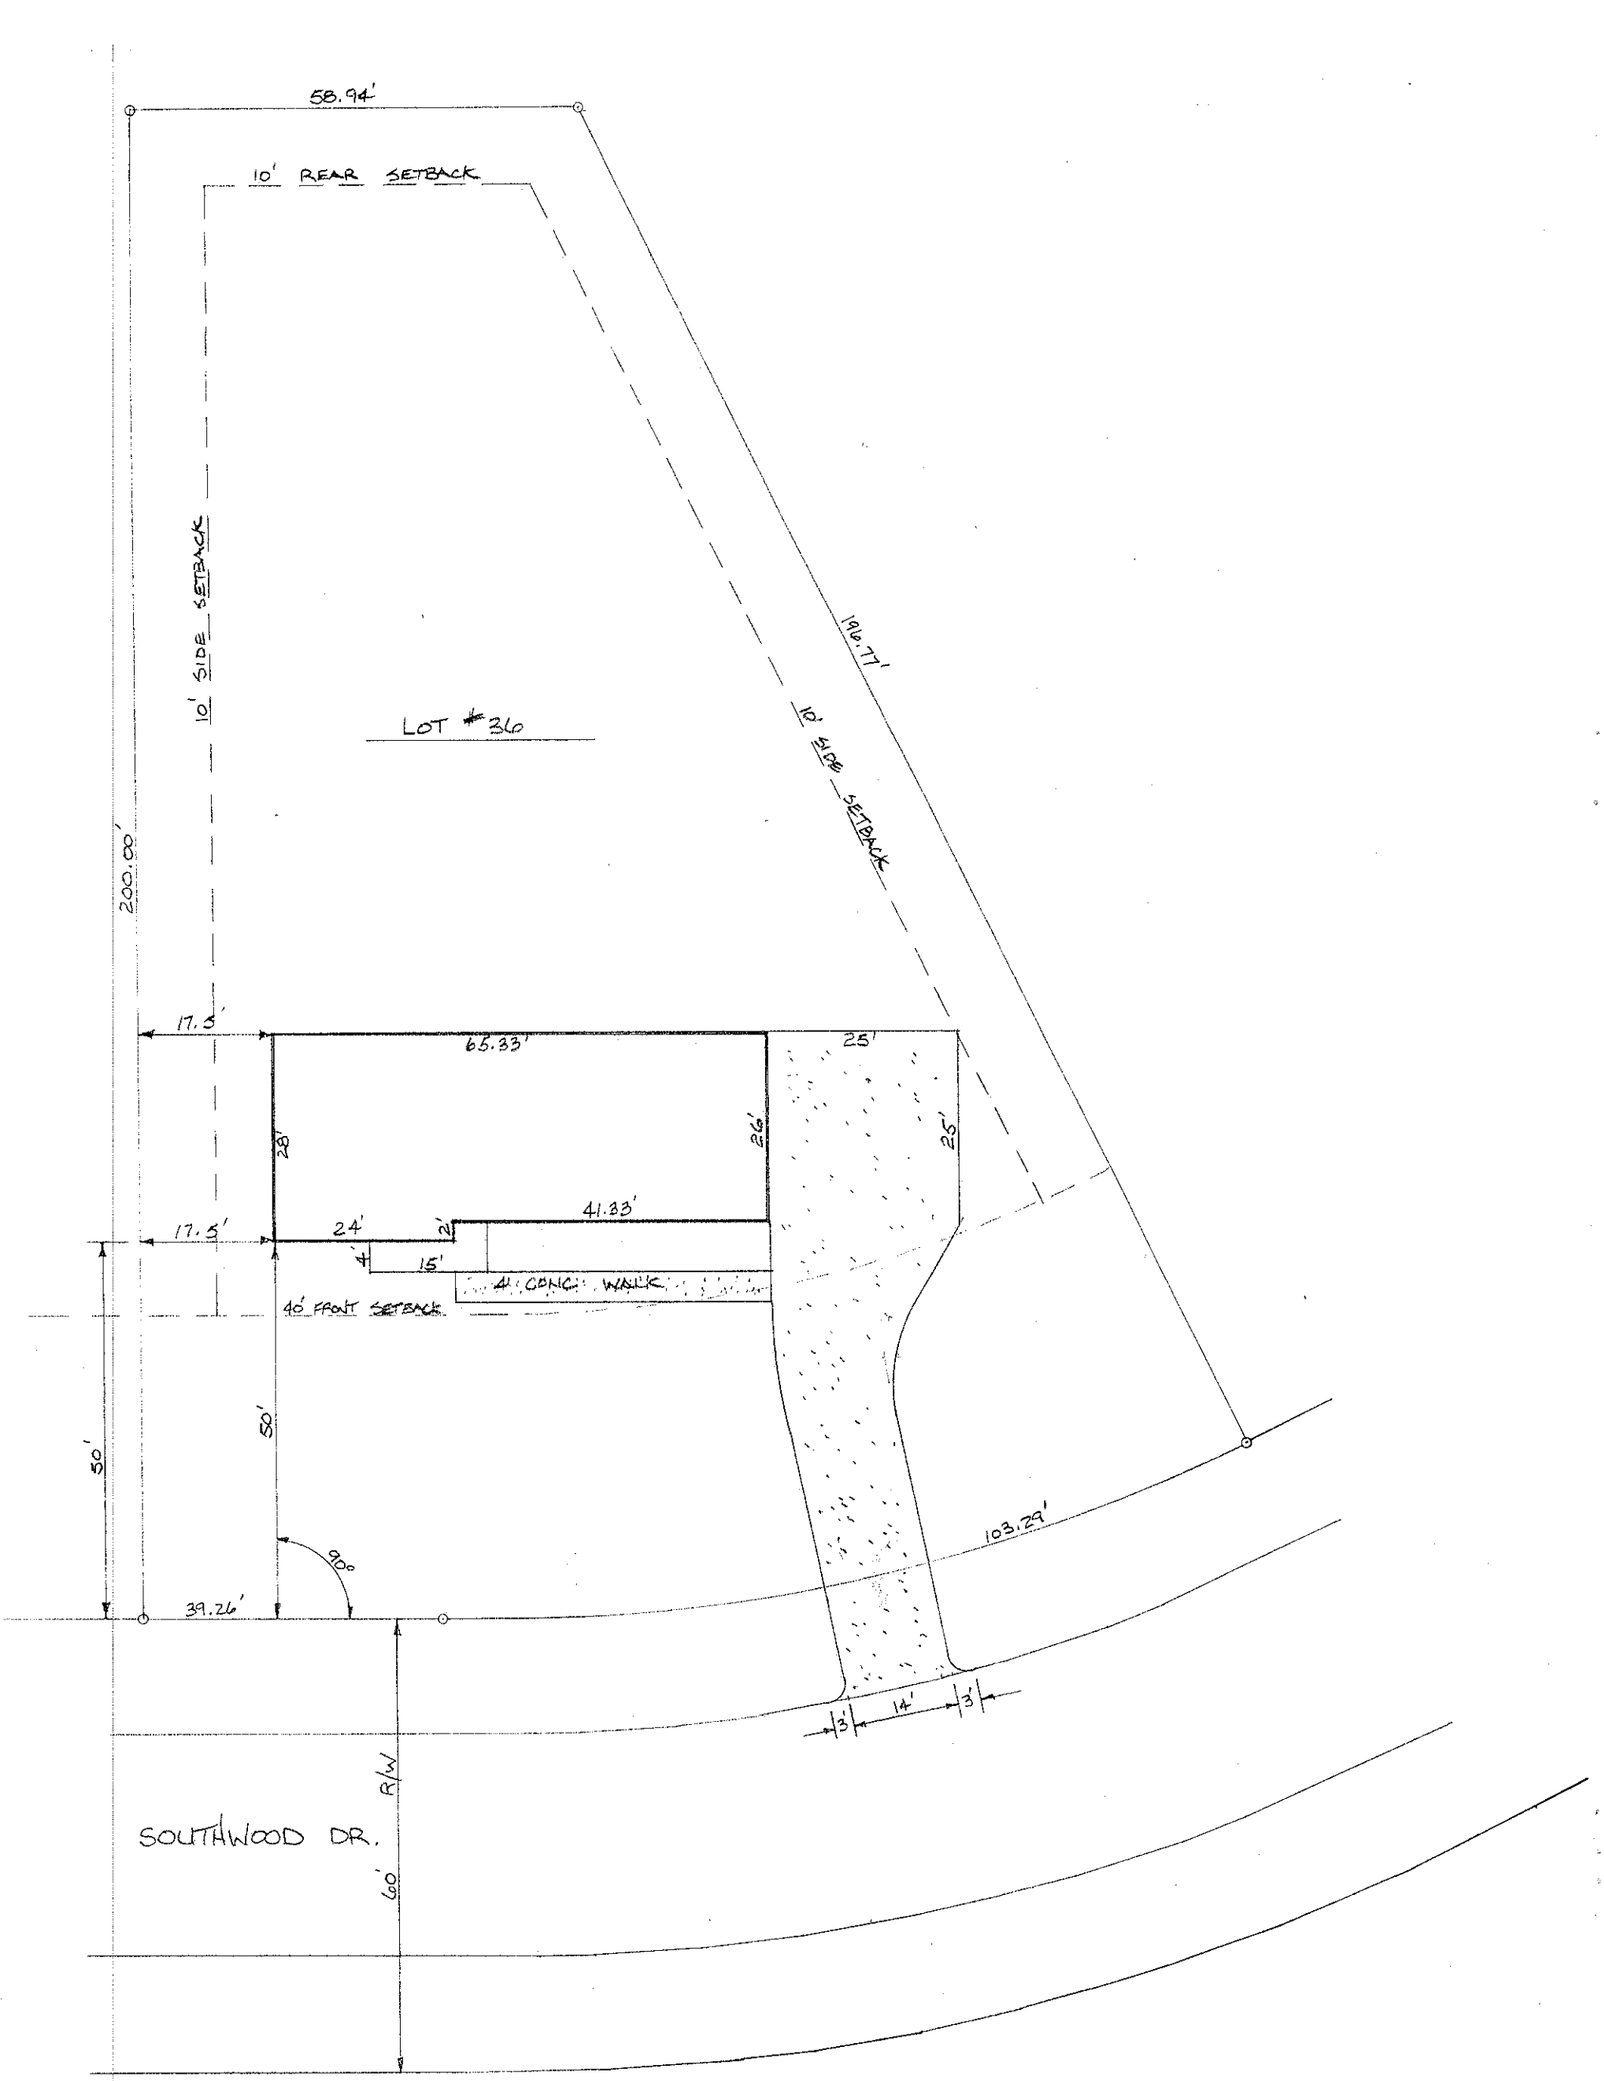


SITE PLAN 1"=20'

LOT #36 MARINA VILLAGE
SOUTHWOOD DR.
MOORESVILLE, N.C.

CARROL FISHER CONSTRUCTION CO. INC.
SALISBURY N.C.
5-18-92