
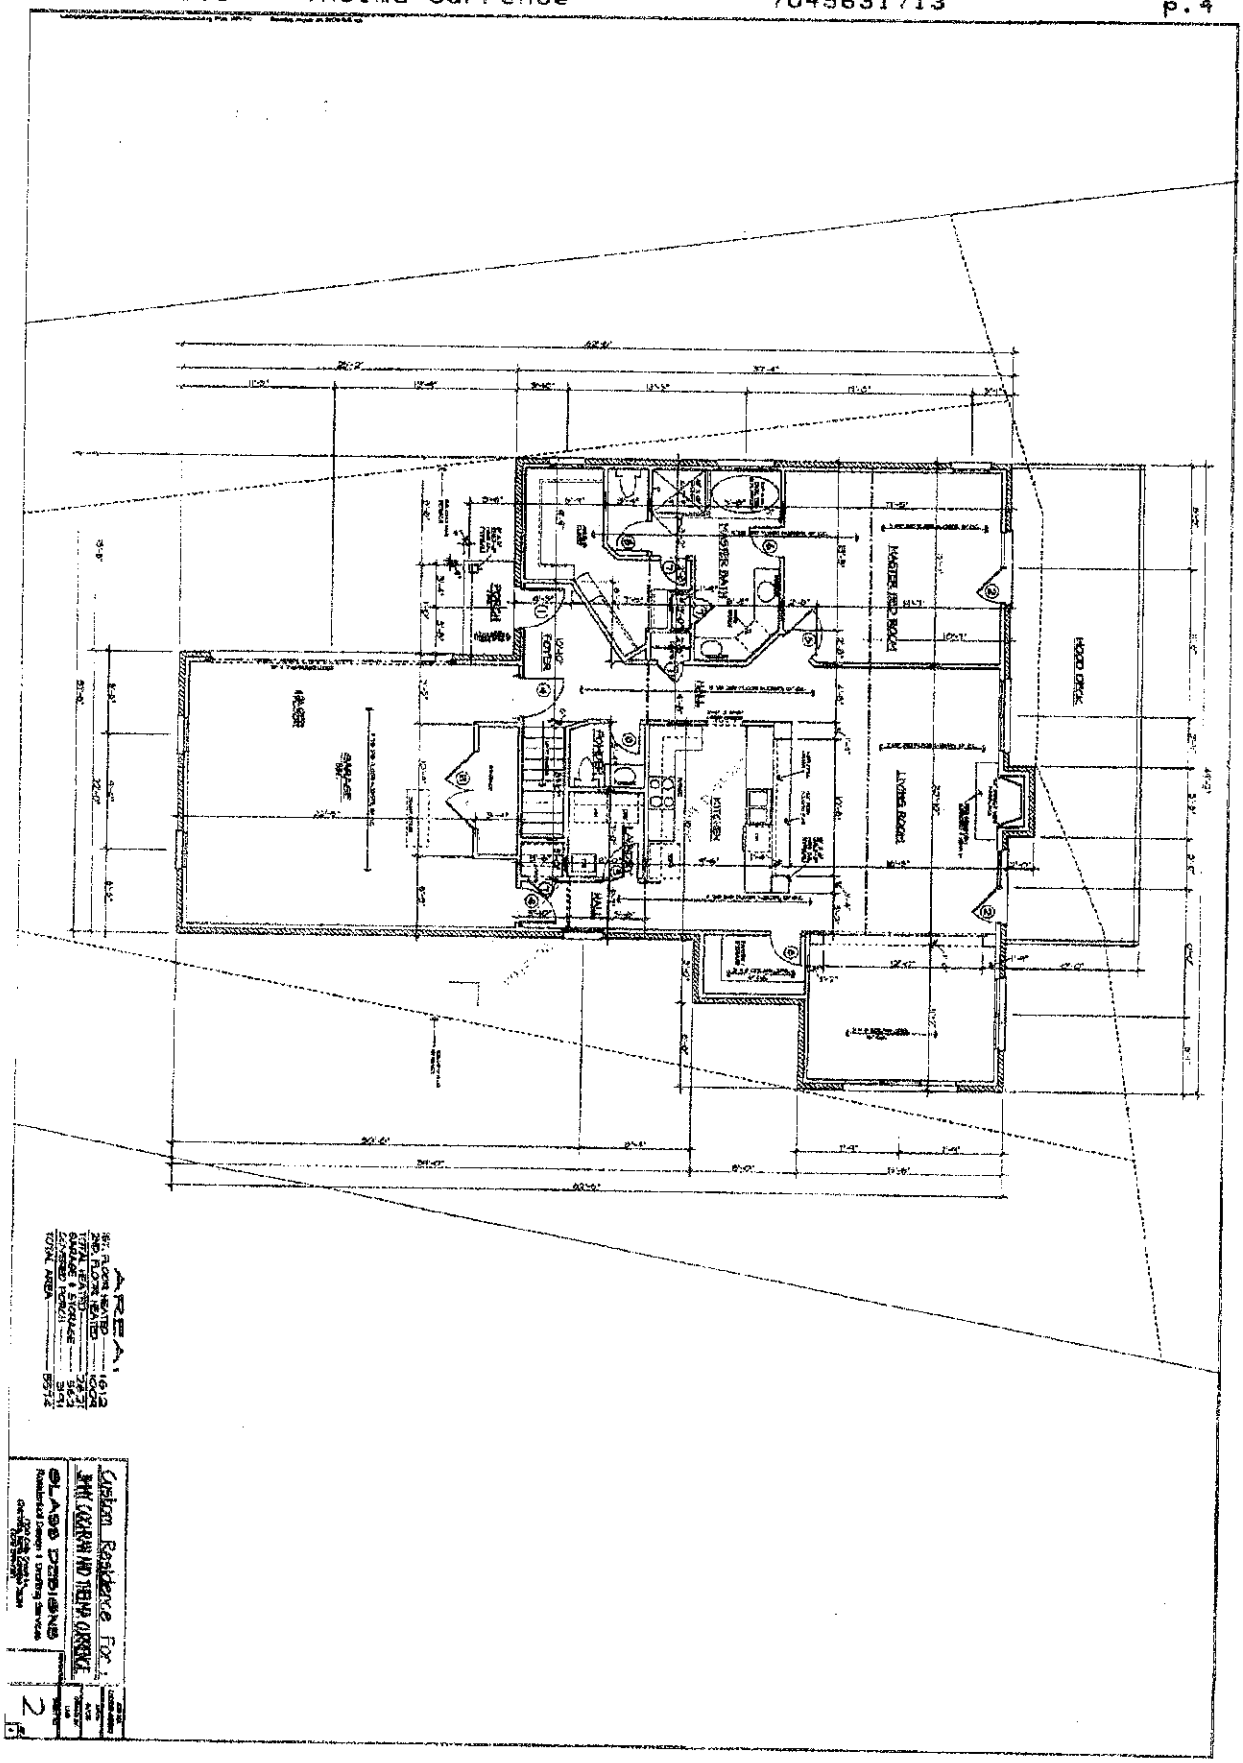


AREA:
1ST FLOOR HEATED 1612
2ND FLOOR HEATED 1400
TOTAL HEATED 3012
GARAGE & STORAGE 563
COVERED PORCH 311
TOTAL AREA 3512

Custom Residence For:
JIMMY LAURENCE AND THELMA CURRENCE
GLASS DESIGNS
Residential Design & Drafting Services

2

SECOND FLOOR PLAN

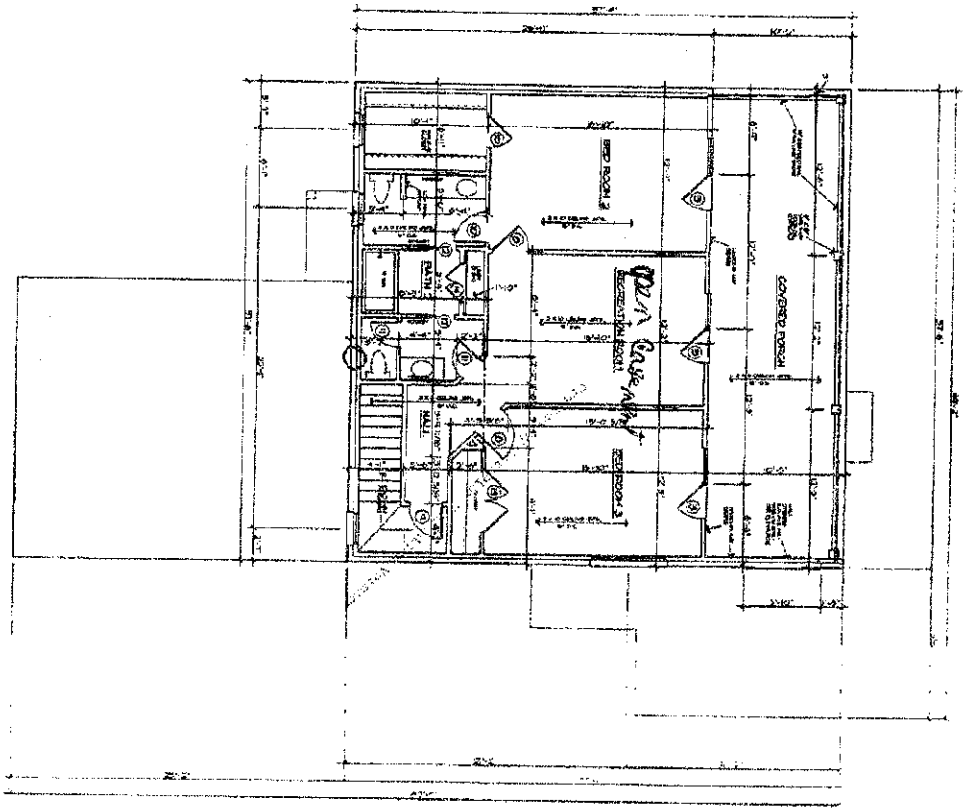

Acknowledgement Of

PLANS SUBMITTED ONLY

Judy Melville Date 9-29-05

Date

Custom Residence For:
JIMMY COCHRAN AND THELMA CURRENCE

CLASS DESIGNS
Residential Design & Drafting Services

3