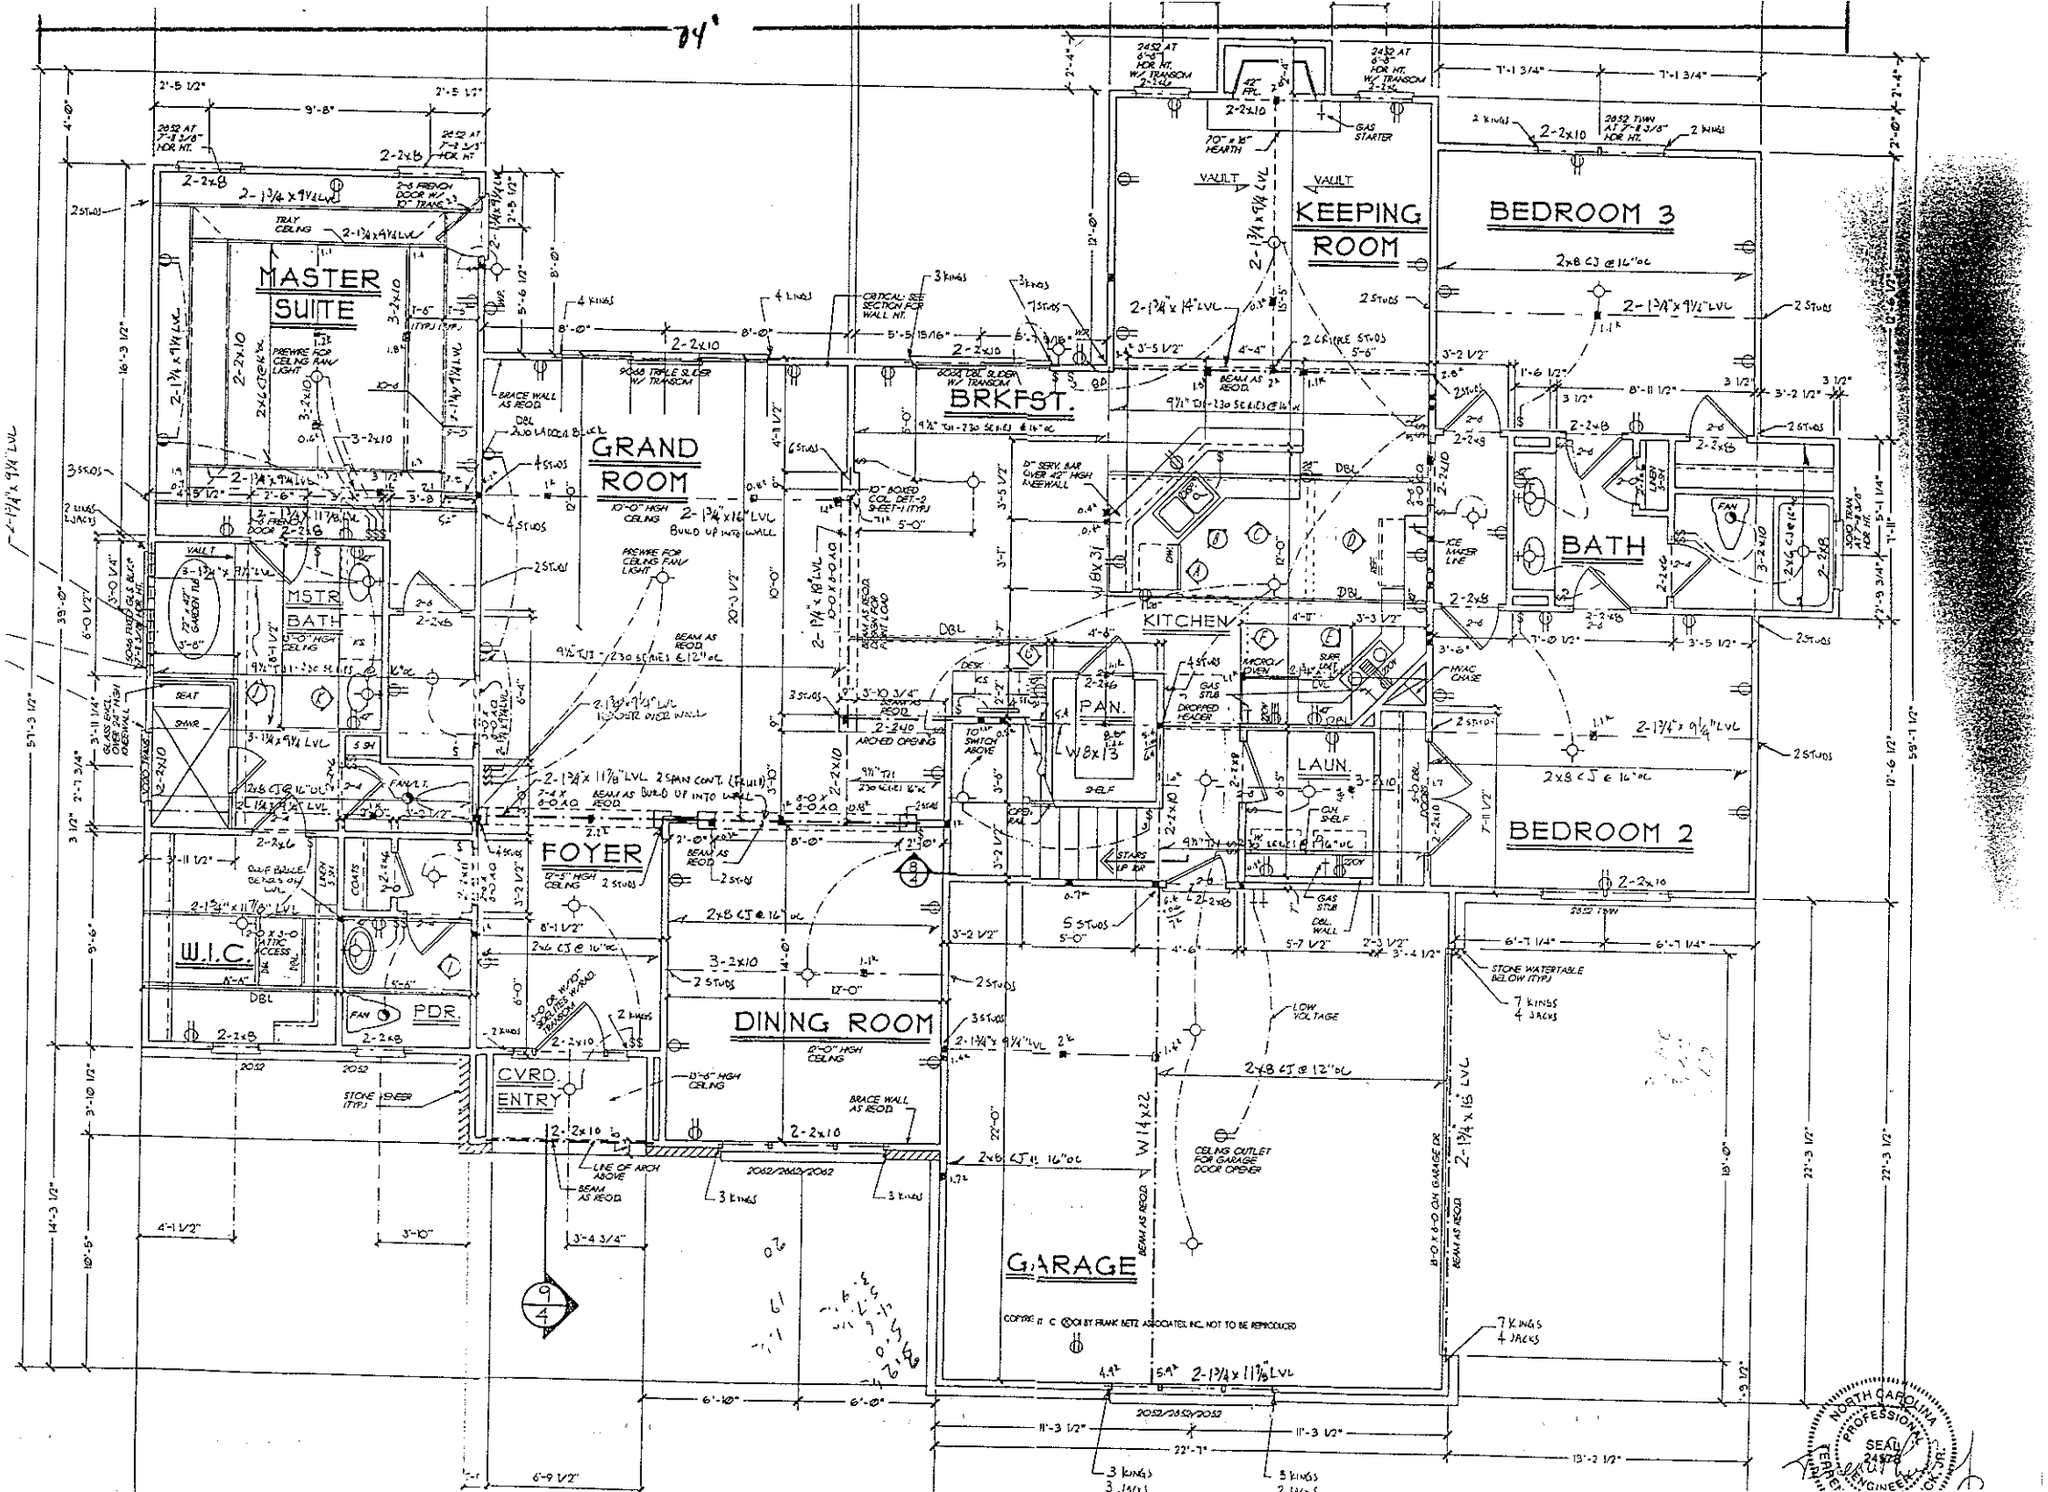
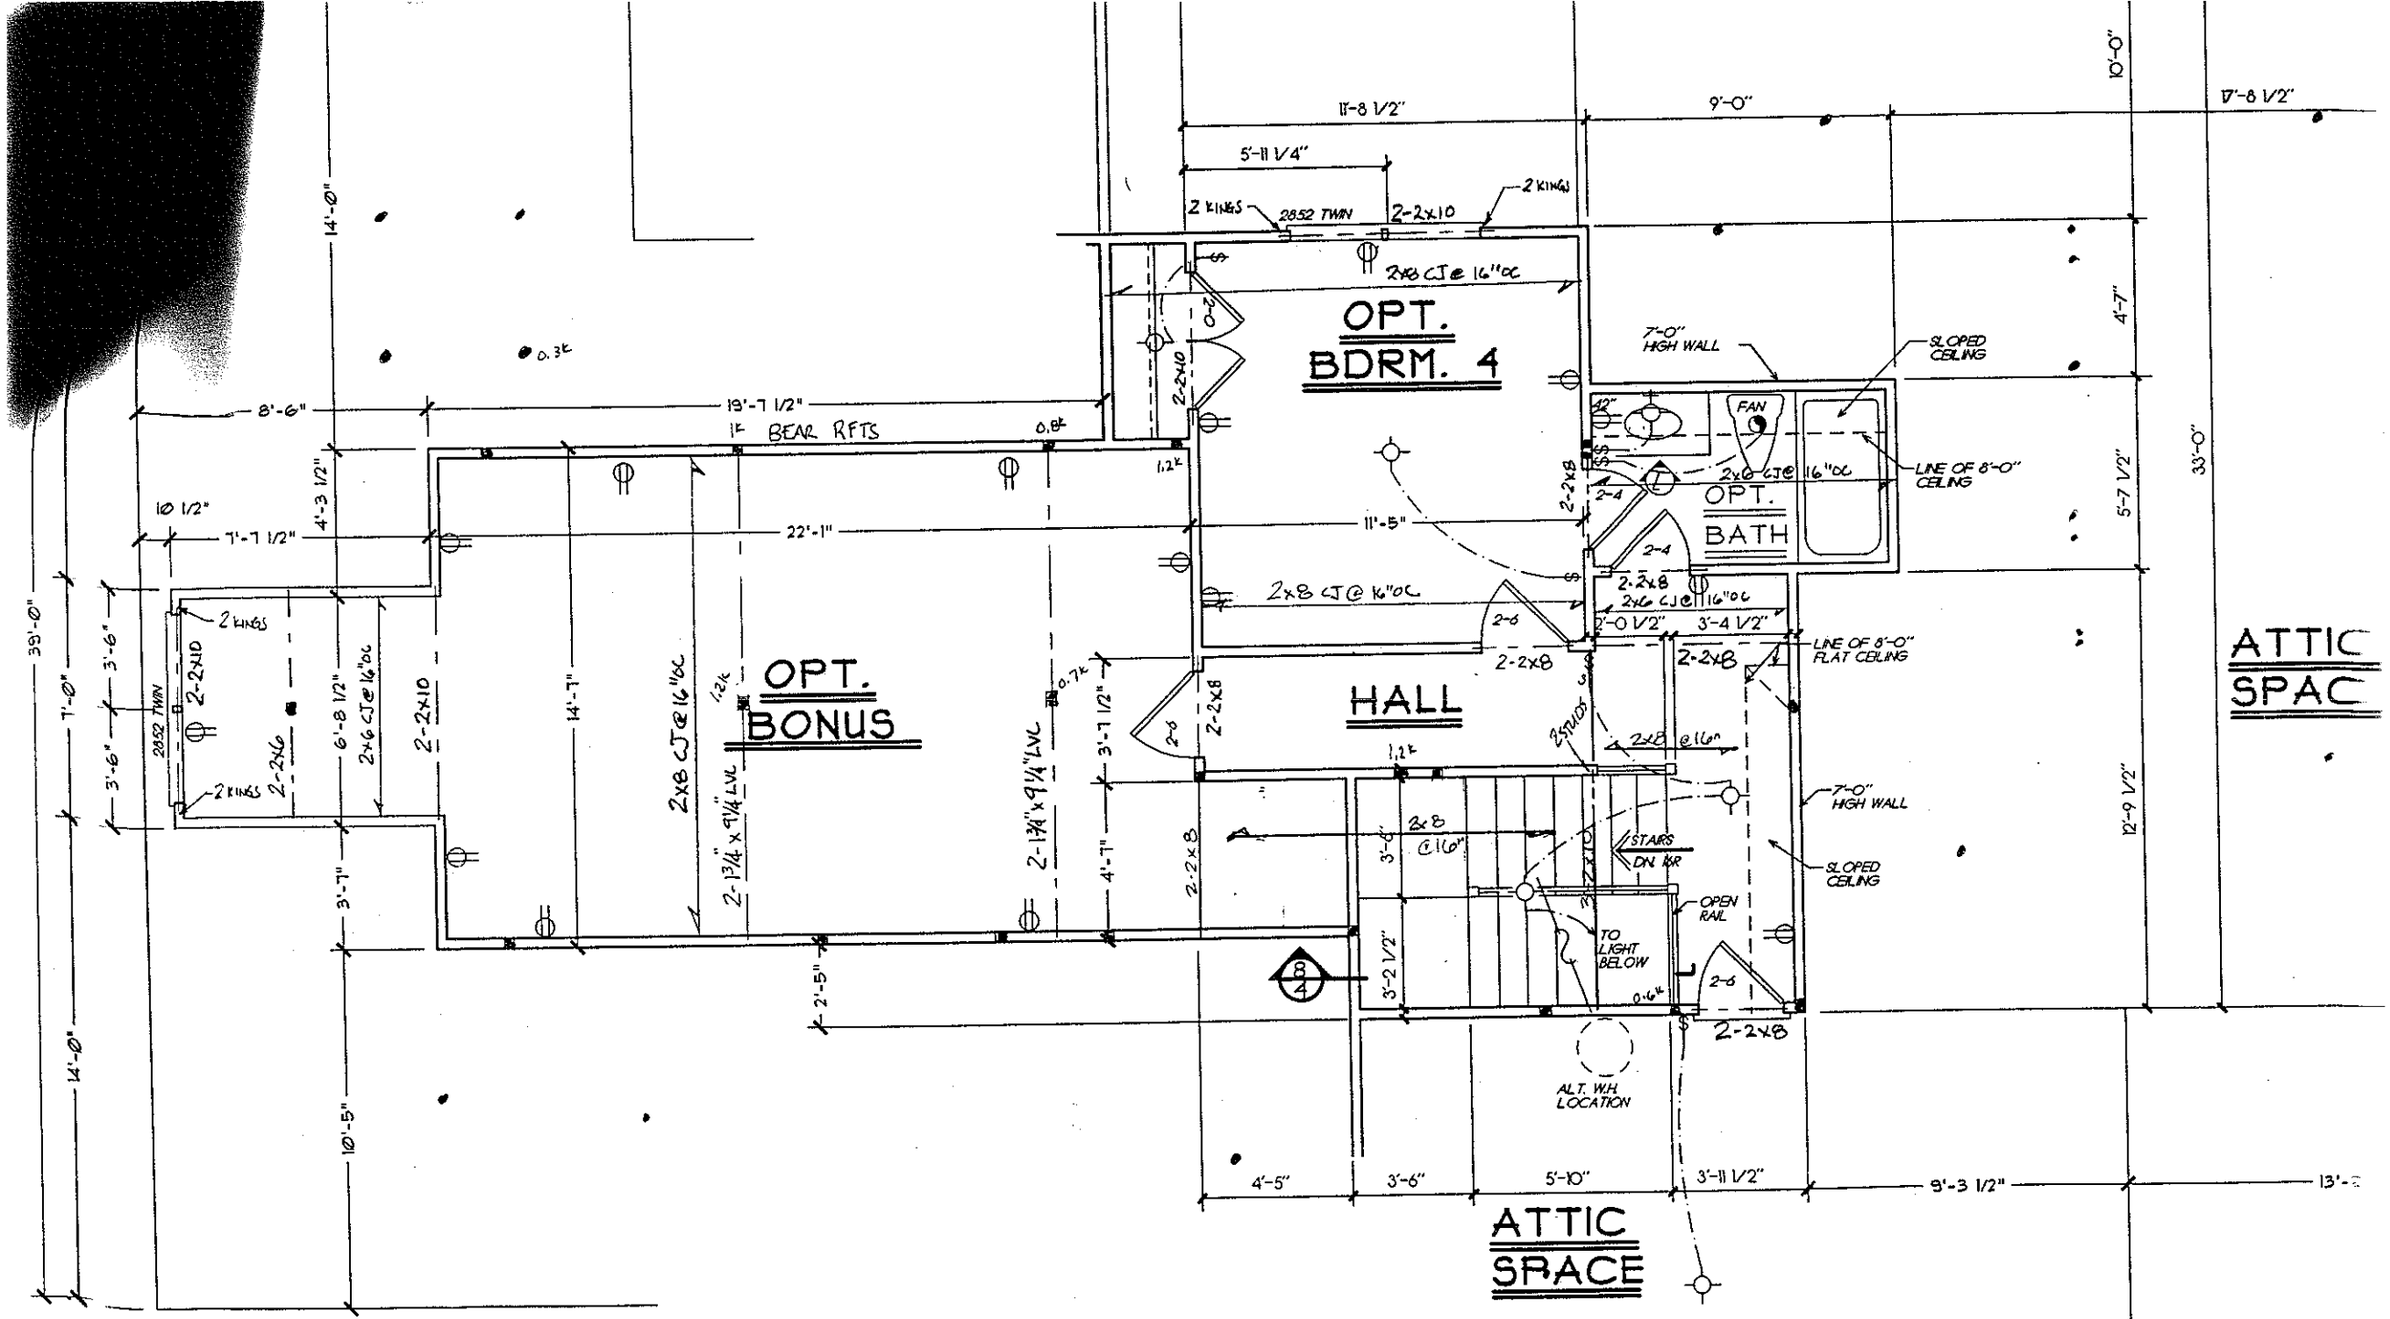

74'
MASTER SUITE
GRAND ROOM
BRKFST.
KEEPING ROOM
BEDROOM 3
BATH
KITCHEN
MSTR BATH
FOYER
W.I.C.
PDR.
DINING ROOM
CVRD ENTRY
LAUN.
BEDROOM 2
GARAGE
COPYRIGHT © ©01 BY FRANK BETZ ASSOCIATES, INC. NOT TO BE REPRODUCED
NORTH CAROLINA PROFESSIONAL SEAL 24928 ENGINEER



SECOND FLOOR PLAN

1/4" = 1'-0"