IREDELL COUNTY HEALTH DEPARTMENT *ENVIRONMENTAL HEALTH DIVISION:*

SITE PLAN WORKSHEET

SEE THE "SAMPLE SITE PLAN" BELOW. ***INCOMPLETE SITE PLANS WILL BE RETURNED TO YOU FOR COMPLETION AND MAY RESULT IN A DELAY IN THE ISSUANCE OF YOUR SEPTIC SYSTEM PERMIT!!!***

Place an (X) beside each item as you complete the site plan:

_____ Property Line measurements are clearly identified... **_✓_ All proposed structures are indicated...**

SHOW: proposed house or business footprint, wells, water lines, patios, pools and decks, and any other item that will occupy space on the site


_____ Front and side setbacks from property line... **_____ Preferred driveway location and configuration, preferred well location...**

_____ Area you prefer your septic system to be placed... **_____ North arrow, or other sufficient indicator of direction...**


Circle N/A on the following if appropriate:

_____ Location of septic systems and wells within 100' of your property... N/A

_____ Location of easements and rights of ways on your property... N/A **_____ Location of any designated wetlands on the property... N/A**

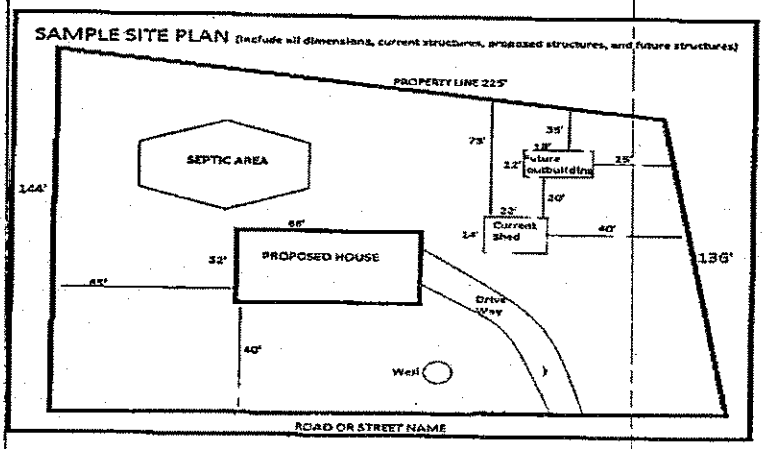

USE THIS SPACE TO DRAW YOUR SITE PLAN

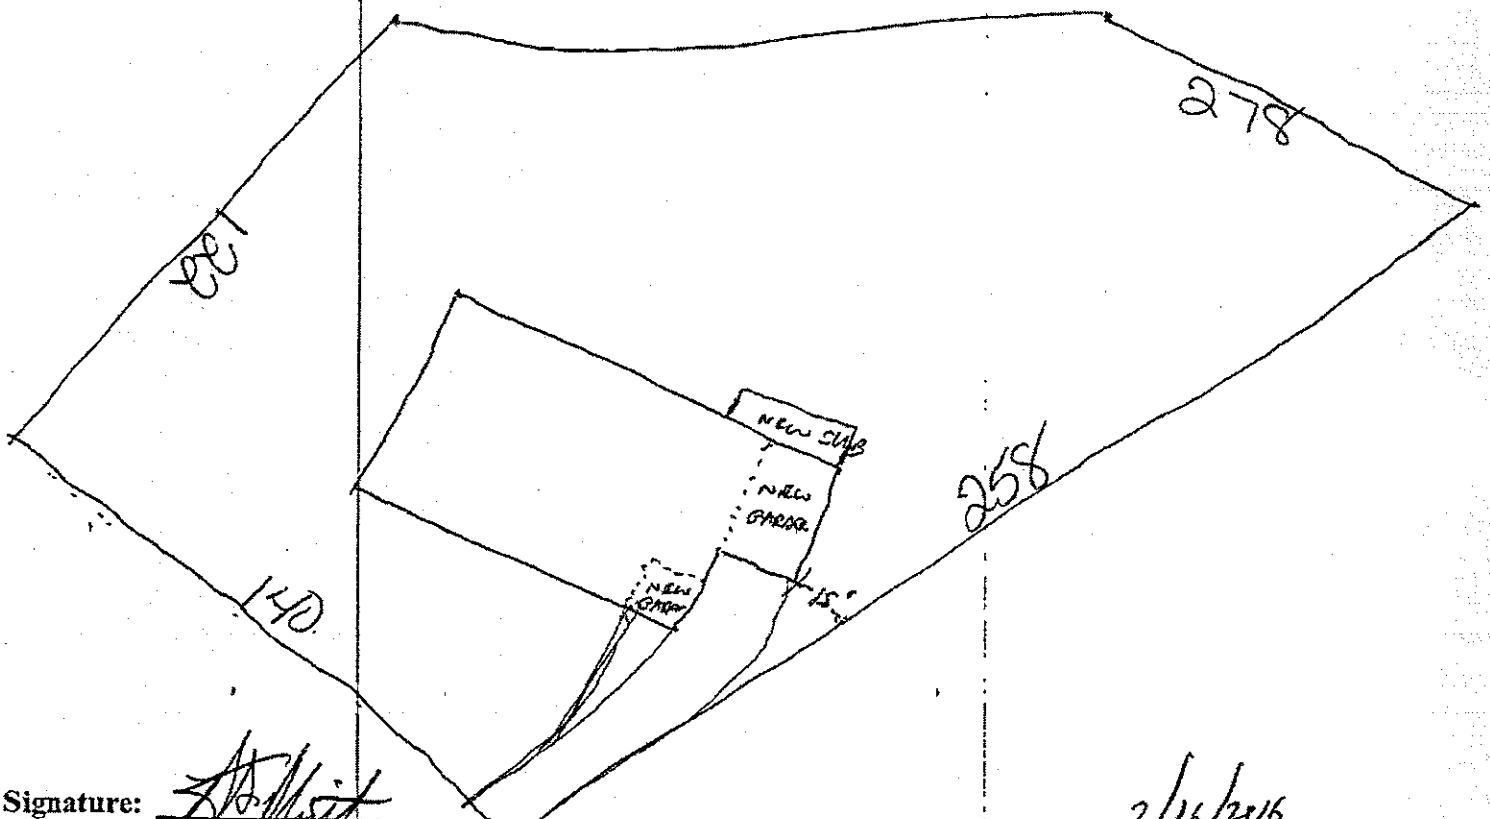


Signature: _____

REQUIRED property owner or owner's legal representative signature.

2/16/2016

DATE

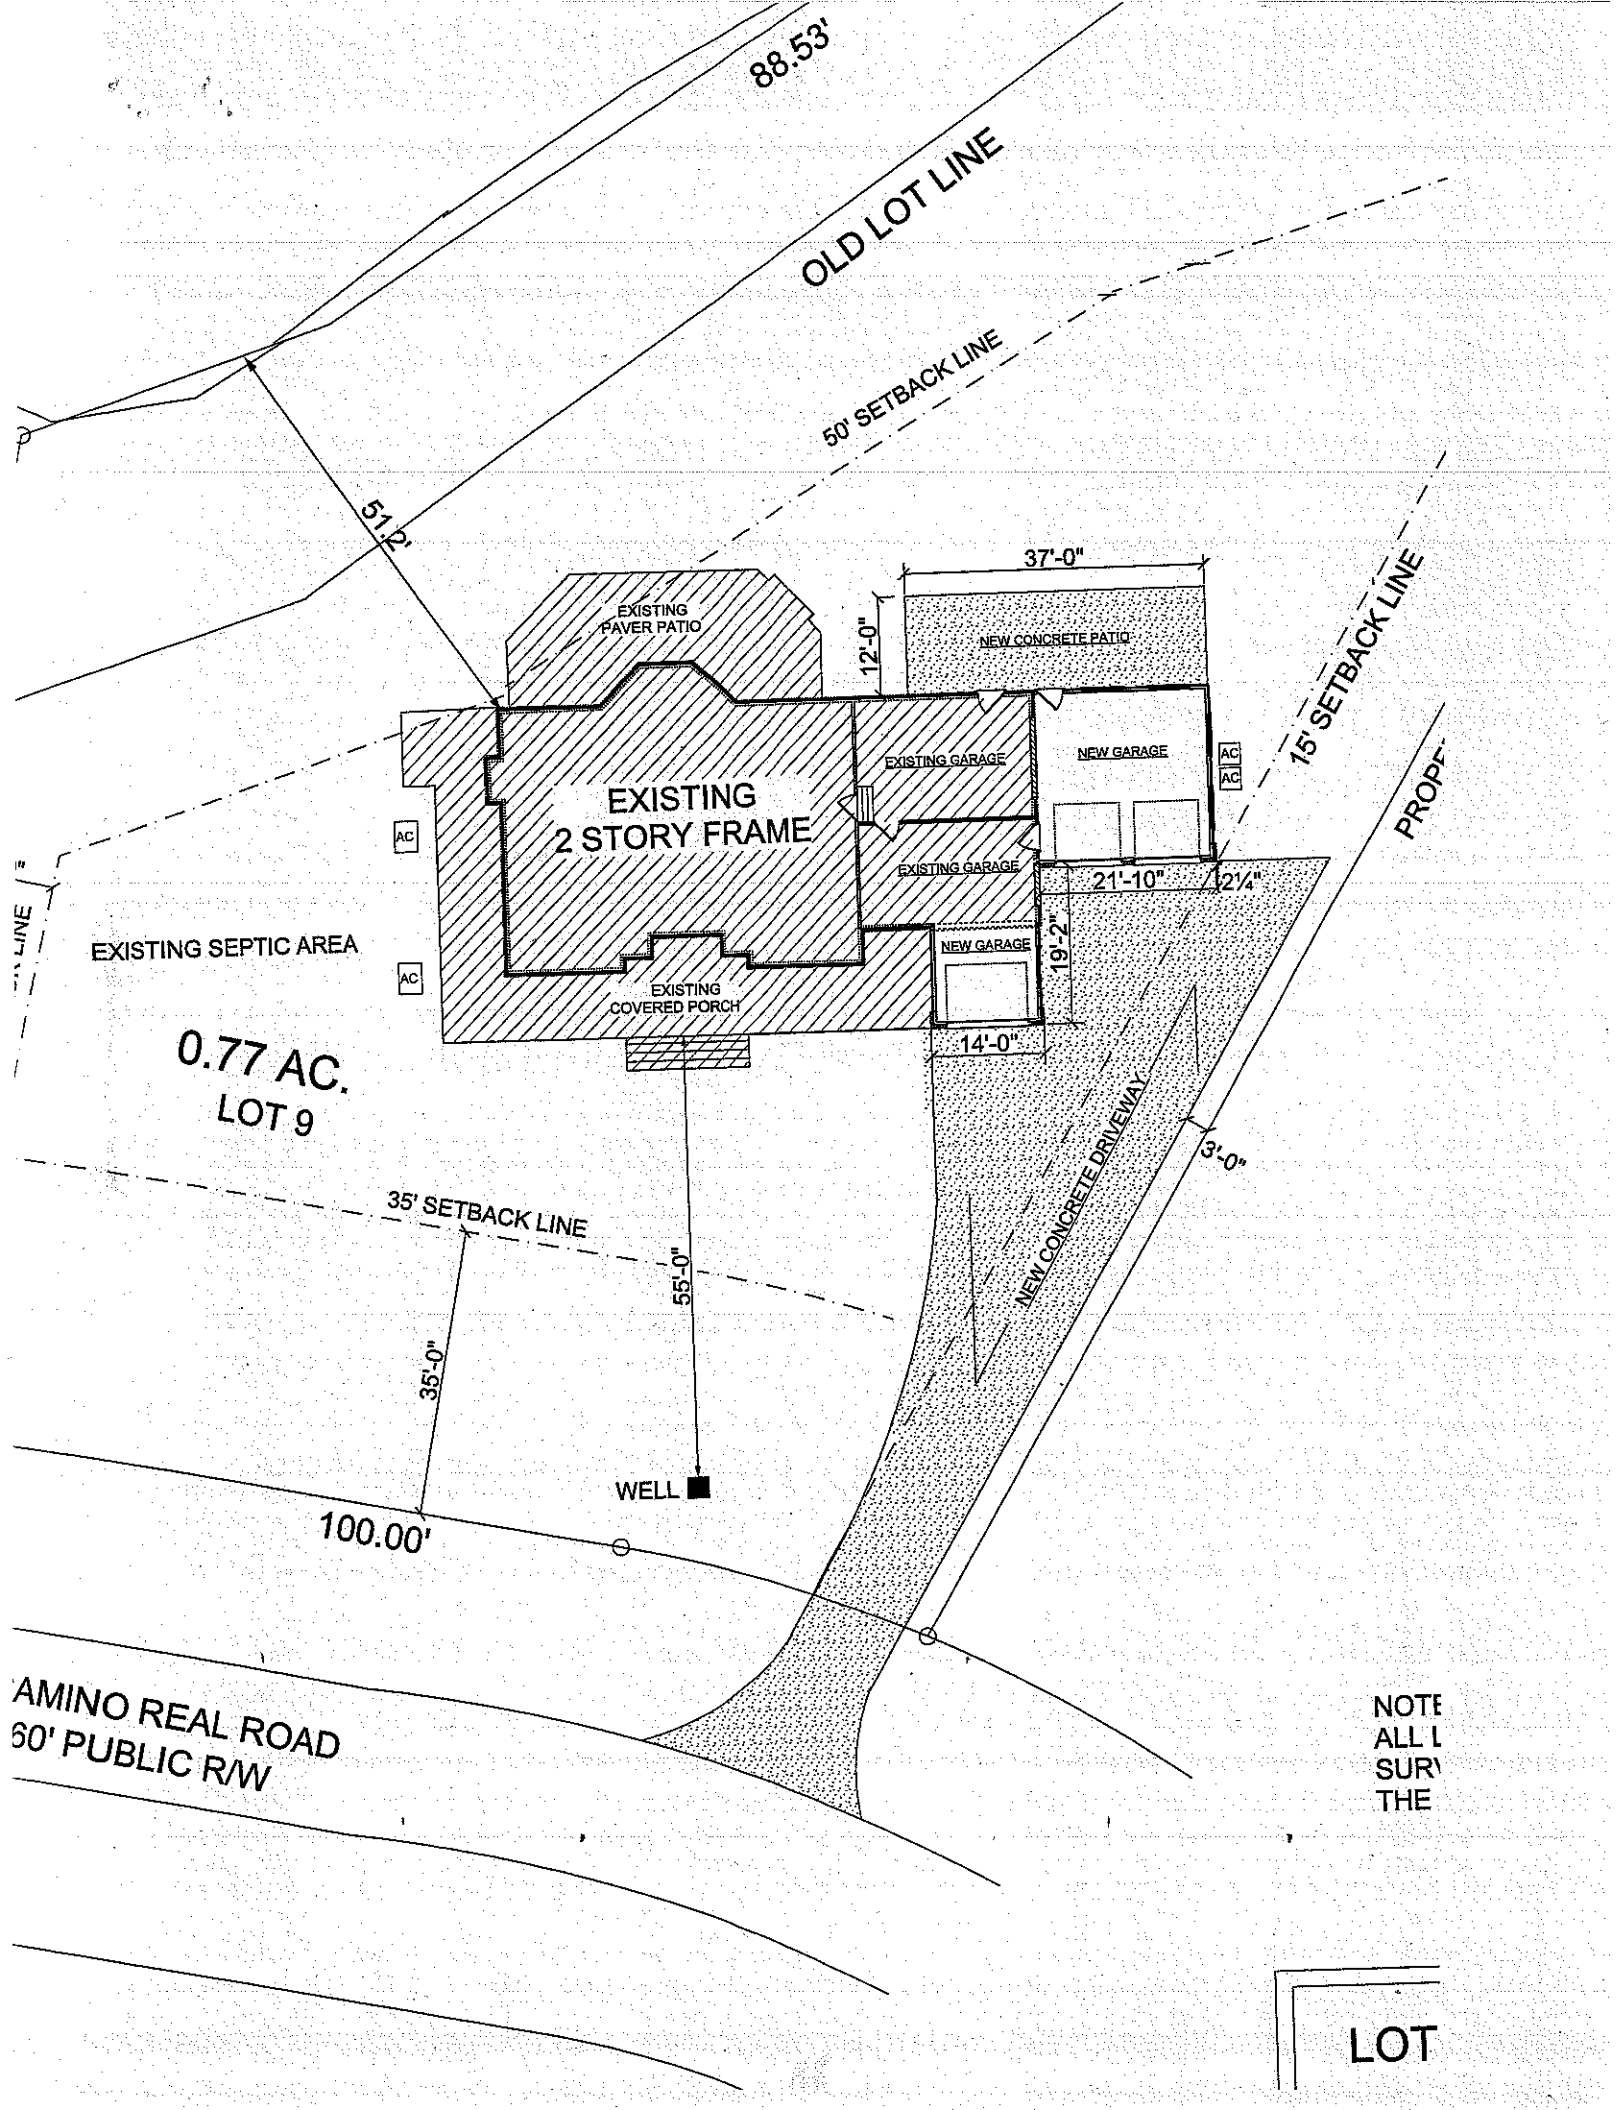
88.53'
OLD LOT LINE
50' SETBACK LINE
51.2'
37'-0"
12'-0"
EXISTING PAVER PATIO
NEW CONCRETE PATIO
15' SETBACK LINE
EXISTING GARAGE
NEW GARAGE
AC
AC
EXISTING 2 STORY FRAME
AC
EXISTING GARAGE
21'-10"
12¼"
EXISTING SEPTIC AREA
NEW GARAGE
19'-2"
AC
EXISTING COVERED PORCH
14'-0"
0.77 AC.
LOT 9
NEW CONCRETE DRIVEWAY
3'-0"
35' SETBACK LINE
55'-0"
35'-0"
WELL
100.00'
AMINO REAL ROAD
60' PUBLIC R/W
NOTE
ALL L
SURV
THE
LOT