IREDELL COUNTY HEALTH DEPARTMENT


ENVIRONMENTAL HEALTH DIVISION

PAGE 2: *SITE PLAN WORKSHEET*

SEE THE "SAMPLE SITE PLAN" BELOW. *INCOMPLETE SITE PLANS WILL BE RETURNED TO YOU FOR COMPLETION AND MAY RESULT IN A DELAY IN THE ISSUANCE OF YOUR SEPTIC SYSTEM PERMIT!!!*

Place an (X) beside each item as you complete the site plan:

- ( ) **Property Line measurements are clearly identified**
- ( ) **All proposed structures are indicated**
- ( ) **Front and side setbacks from property line**
- ( ) **Preferred driveway location and well location**
- ( ) **Area you prefer your septic system to be placed**
- ( ) **North arrow, or other sufficient indicator of direction**

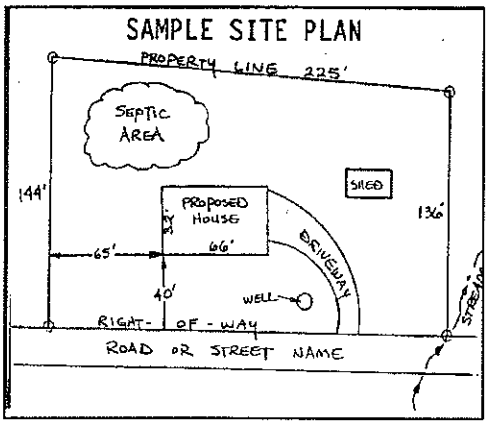

Circle N/A on the following if appropriate:

Location of septic systems and wells within 100' of your property	**N/A**
Location of easements and rights of ways on your property	**N/A**
Location of any designated wetlands on the property	**N/A**

USE THIS SPACE TO DRAW YOUR SITE PLAN

Show: proposed house or business footprint, wells, water lines, patios, pools and decks, and any other item that will occupy space on the site


See Septic Permit

Signature: _____

Property owner or owner's legal representative signature (SIGNATURE REQUIRED)

July 6th 2015

DATE

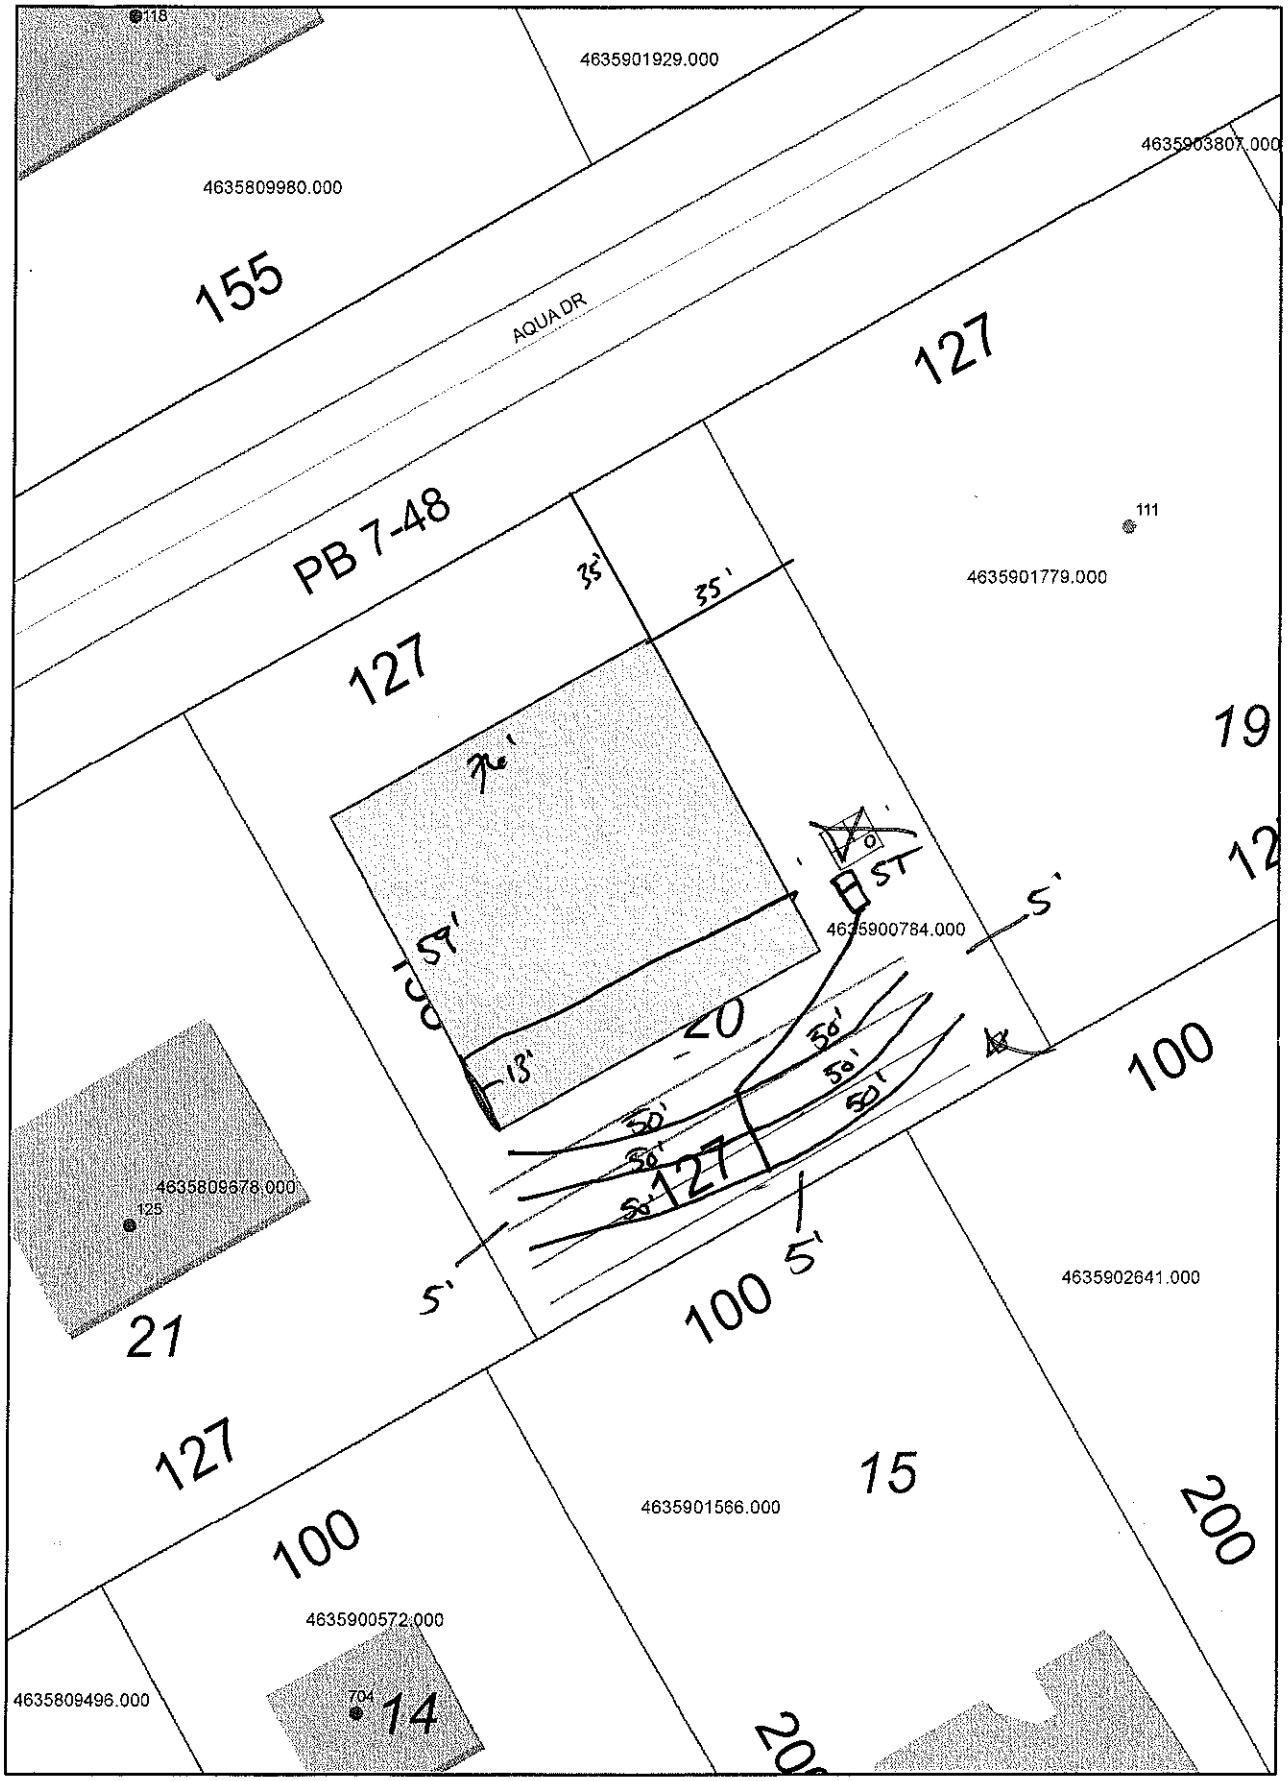
118
4635901929.000
4635809980.000
4635903807.000
155
AQUA DR
127
PB 7-48
35'
35'
111
4635901779.000
127
19
76'
59'
13'
ST
4635900784.000
5'
50'
50'
50'
50'
50'
127
100
4635809678.000
125
21
5'
5'
100
4635902641.000
127
15
4635901566.000
100
200
4635900572.000
4635809496.000
704
14