IREDELL COUNTY HEALTH DEPARTMENT 4635903648

(SEPTIC TANK) IMPROVEMENTS PERMIT AND CERTIFICATE OF COMPLETION
(Ground Absorption Sewage Disposal System – G. S. Chapter 130-Article 13C)

OWNER OR CONTRACTOR Mady Construction Co. DATE 8-27-80 PERMIT NO. 267

PHONE: Business ______ Home ______

LOCATION 1155 TR 1102 CROSS I-77 abt 1.0 mile on R

______ S. R. No. ______


SUBDIVISION NAME Lakeview Shores LOT NO. 17 SECTION OR BLOCK NO. A

House (X) Mobile Home ( ) Business ( ) Other ______

No. Bedrooms 3 No. Bathrooms 2
Garbage Disposal Unit Yes ( ) No (X)
Auto. Dishwasher Yes (X) No ( )
Auto. Wash. Machine Yes (X) No ( )
Site Suitable Yes (X) No ( )
Lot Area 20,000 ft²

Character & Porosity of Soil Clay loam
Percolation Rate [illegible]
Topography 20%
Depth to Water Table unknown
Rock or other impervious formations NONE obsewed

___ Basement with Plumbing ___ Basement without Plumbing X No Basement

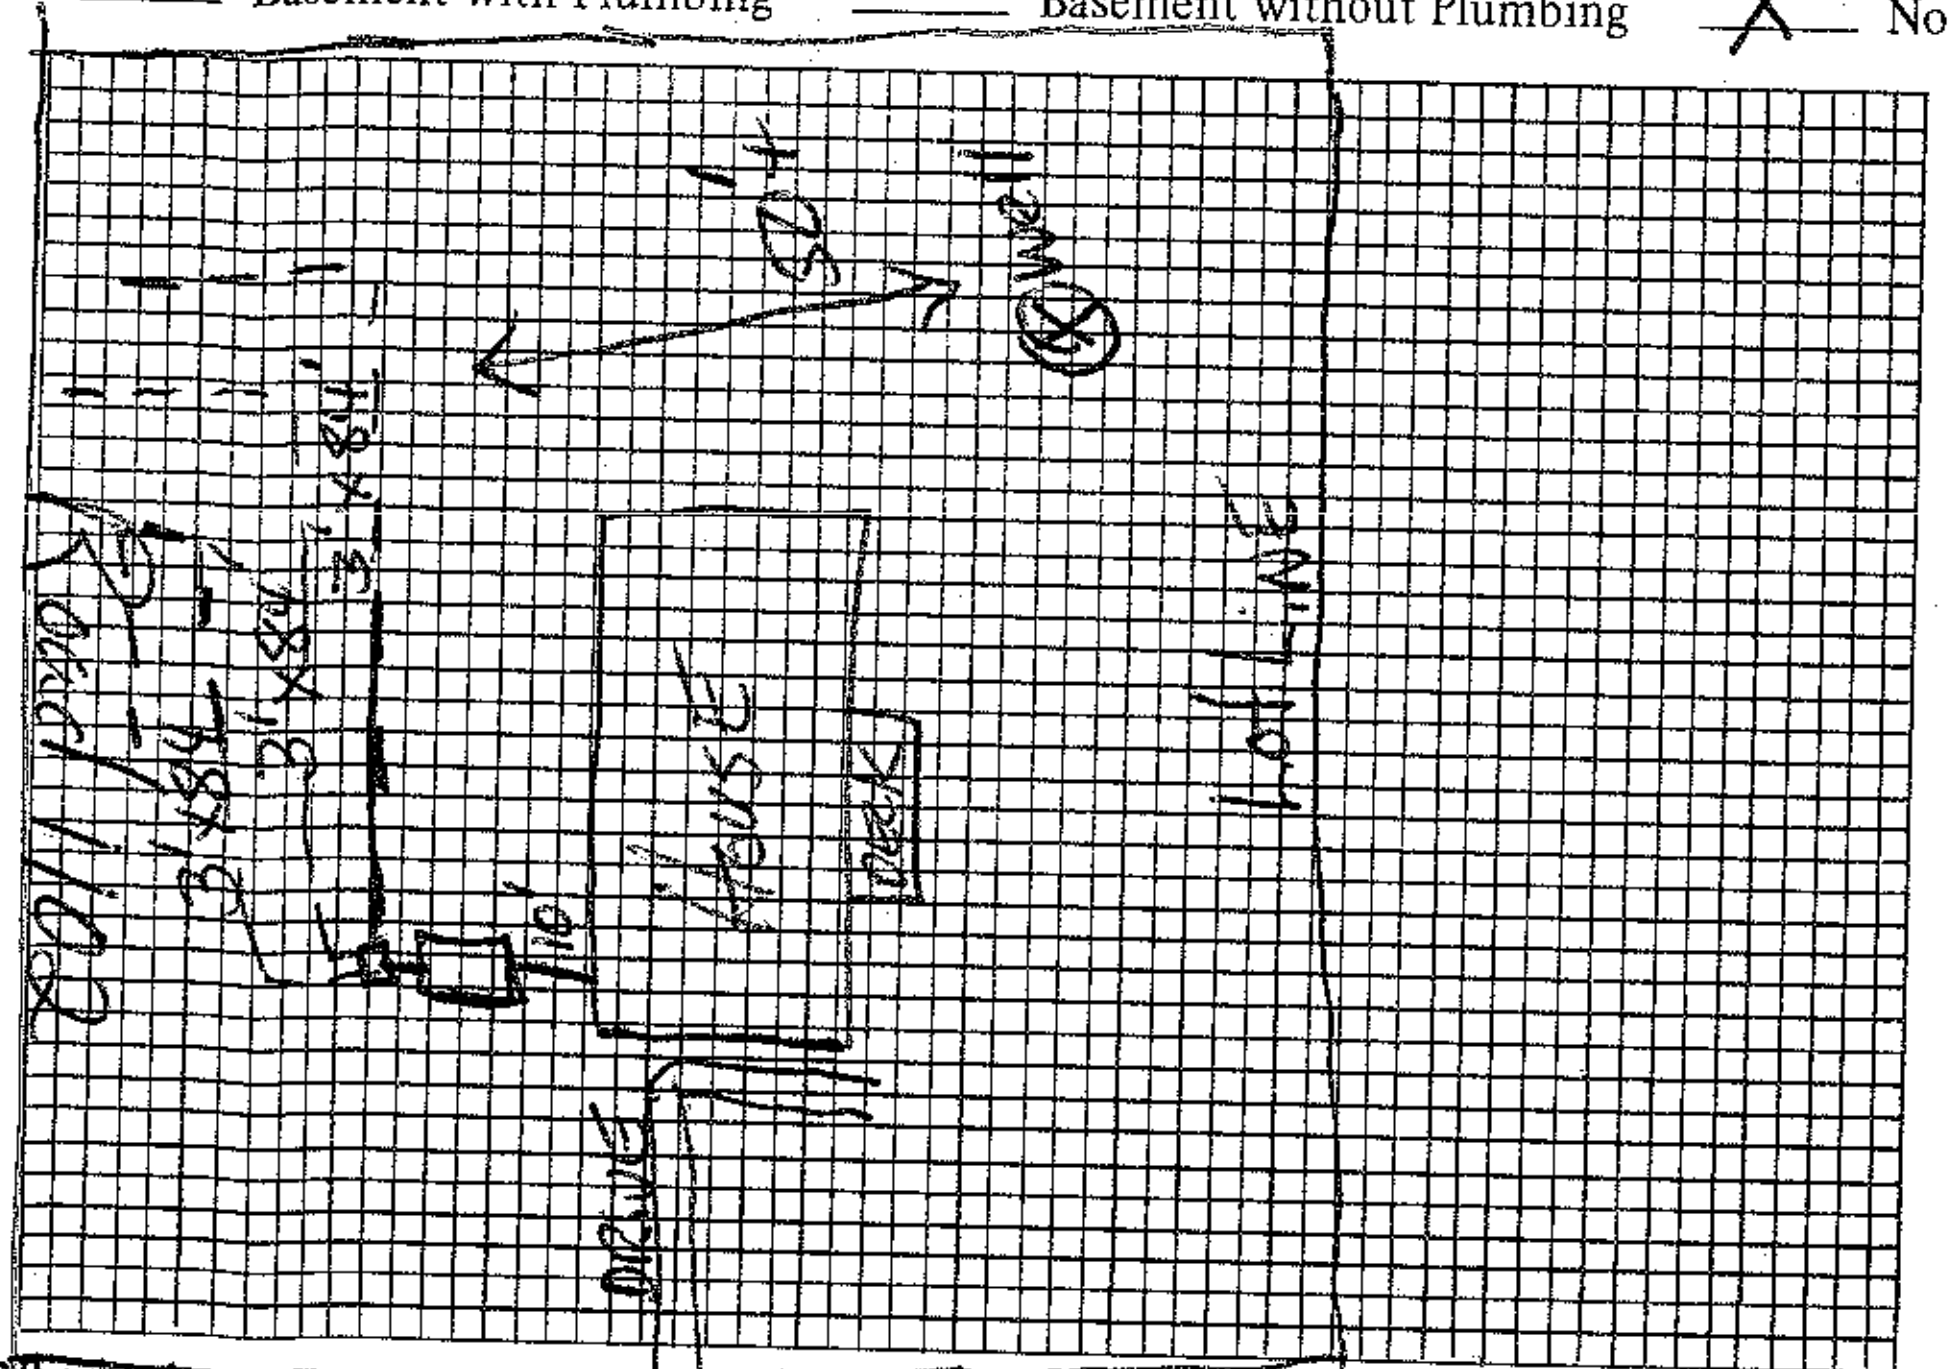

Size of Tank 1000 Gals.
Nitrification Field:
No. of Lines 3
Sq. Ft. 750 Linear Ft. 250
Depth of Stone in Lines 10"
Water Supply: Individual (X)
Public ( )

Installed by Blake Hyde

I understand and agree to install septic tank system as specified on this Improvements Permit.

Signed: ______

Lakeview Shores Drive

Plot of System

IMPROVEMENTS PERMIT BY Fred Clemmer

COMMENTS: [redacted] OK layout change to front yard

CERTIFICATE OF COMPLETION BY Fred Clemmer DATE 8-27-80

EXISTING SYSTEM CHECKED BY: ______ DATE ______

CONSTRUCTION MUST COMPLY WITH ALL OTHER APPLICABLE STATE AND LOCAL REGULATIONS.
Permit is VOID if any unauthorized changes are made in installation of system and/or if any false information is supplied in making Improvements Permit.

Health Dept. Copy: White Inspection Dept. Copy: Yellow Sanitarian's Copy: Pink Owner's Copy: Gold