
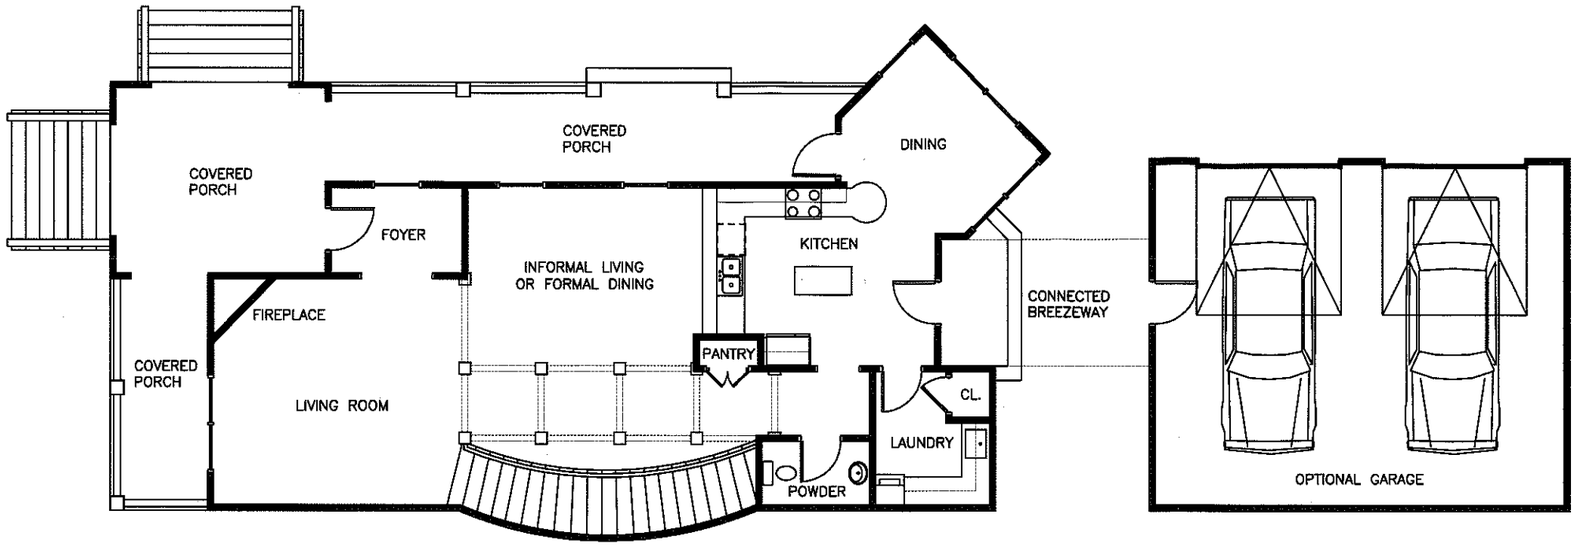


1,347 SF HEATED – LVL 1

745 SF NONHEATED – (OPTIONAL GARAGE)

1 GUEST HOUSE - LEVEL 1

SCALE: 3/32"=1'-0"

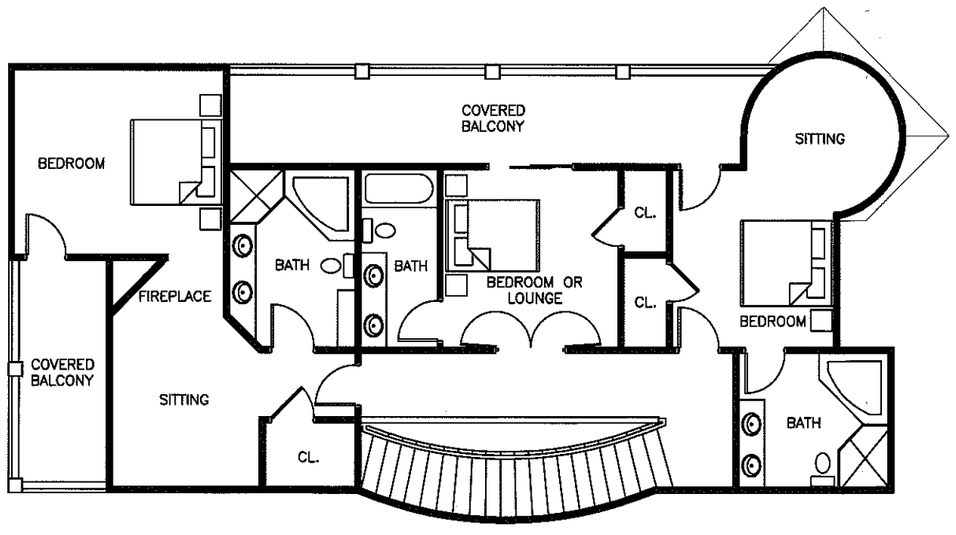

1,523 SF HEATED – LVL 2

2,870 SF HEATED – TOTAL GUEST HOUSE

2 GUEST HOUSE - LEVEL 2

SCALE: 3/32"=1'-0"

Acknowledgement Of
Plans Submittal ONLY!
Judy Merrille Date 8-31-06
Date 9-7-06

N

PLAN NORTH

TRUE NORTH

RDM Architecture PA
P.O. Box 1029
709 Northeast Drive
Suite 20
Davidson NC 28036
704.987.9727
704.987.9722 Fax
rdmgroup@rdmgroup.net
www.rdmgroup.net

Project/Project Number

CASSIDY RESIDENCI
CAMINO REAL ROAD
MOORSEVILLE, NC

0506.01.03

Drawn by/Checked by

JLF/RDM

Issued for/Issued on

FOR SEPTIC SYSTEM SUBMITTAL
6.08.06

Scale

Sheet Title

GUEST HOUSE

Sheet Number

SEPTIC SUBMITTAL

5