IREDELL COUNTY HEALTH DEPARTMENT
ENVIRONMENTAL HEALTH DIVISION
Application For Improvement Permit

ALL items on this application form must be completed before Health Department can begin work. One application must be completed by the property owner or agent for each (proposed) site.

PERSONAL INFORMATION:

Applicant	Phone #	Mailing Address	City	State	Zip Code
Robert INGRAHAM		~~Homes, INC~~ 2900 S I-85 Service Rd	Charlotte	N C	28208
			704-391-3715		

Current Property Owner	Mailing Address	City	State	Zip Code

PROPERTY INFORMATION:

(Proposed) Subdivision Name	(~~Proposed~~) Lot #	(Proposed) Block/Section #	State Road #
North Shore II Phase II	41	26-23-B-41	

~~(Proposed)~~ Water Supply: (Public) ~~Private~~ ~~Well~~	**Preliminary Plat Approval Date** (DEVELOPERS ONLY)	Tax Map #

Specific Directions to Property Brawley School RD to TL Isle of Pines TR Cove Creek TL Wynswept TR Wynward TL North Shore Drive 2ND Lot on RT

TYPE OF FACILITY: (use check (X) or number as appropriate)

House ✓ Mobile Home _____ Commercial _____ No. Bedrooms 3 No. Baths 2½

No. Persons or Employees (commercial only) _____ Basement _____ Basement with Plumbing ✓


Crawl Space [redacted] Concrete Slab _____ Garbage Disposal _____ Jaccuzi or spa _____

COVENANT AND SIGNATURE:

I hereby make application to the Iredell County Health Department for a soils/site evaluation of the property described above. This evaluation is to be conducted for the sole purpose of obtaining a septic system Improvement Permit. I hereby authorize Iredell County Health Department representatives to go onto the above property for purposes of conducting this evaluation. I understand that, by state law, any Improvement Permit issued on the above property may be voided if substantial changes are made to the designated sewage system site. The issuance of an Improvement Permit by the Iredell County Health Department does not relieve me from compliance with all other relevant state/local laws or regulations. As owner or authorized agent, I covenant that the contents of this application are true and represent the maximum facilities intended to be placed on this property to my knowledge to date.

I understand that any Improvement Permit issued on the above property is valid for five (5) years from the issuance date and is subject to revocation if the above described site plans or intended use changes.

11-8-95 DATE _____ SIGNATURE OF OWNER/AUTHORIZED AGENT

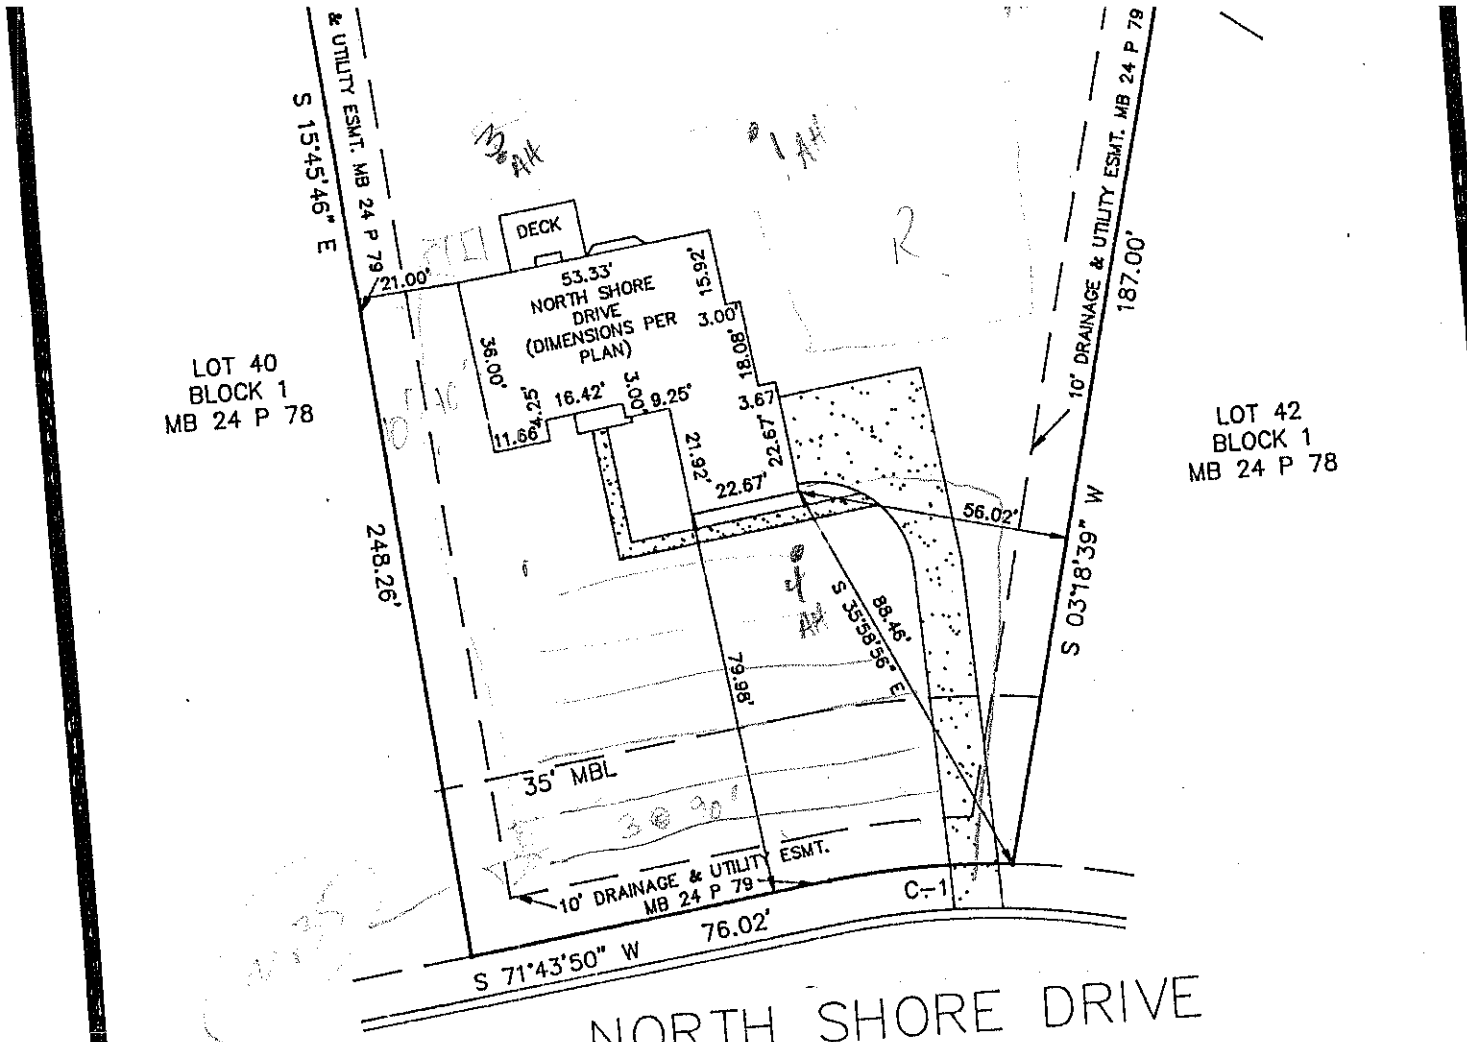

NORTH SHORE DRIVE

40' PUBLIC R/W

CURVE	RADIUS	LENGTH	CHORD	BEARING	DELTA
C-1	170.00'	38.22'	38.14'	S 78°10'16" W	12°52'50"

NOT FOR RECORDATION, CONVEYANCES OR SALES

Subdivision NORTH SHORE II PHASE II County Iredell
Address North Shore Drive Owner John Wieland Homes
Lot 41 Block 1 Plan Bradley A (Left) (Right) Side Elevation A
Patio ___ Deck X Fireplace X Garage (1 Car) ___ (2 Car) X Brick Front ___ Basement X
Crawl ___ Slab ___ Fully Fenced Rear Yard ___ Other ___

DWN: AJB CKD: HAD DATE: 10/ 26/ 95

REVISED: