10459 4636-06-1329

IREDELL COUNTY HEALTH DEPARTMENT

(SEPTIC TANK) IMPROVEMENTS PERMIT AND CERTIFICATE OF COMPLETION

(Ground Absorption Sewage Disposal System – G. S. Chapter 130-Article 13C)

OWNER OR CONTRACTOR Peter Blackmore DATE April 24, 1990 PERMIT NO. ZF-A-10B

PHONE: Business ______ Home ______

LOCATION 1100 TR into Poplar Grove TR 1st Street @ end on right

S. R. No. ______

SUBDIVISION NAME Poplar Grove LOT NO. 37 SECTION OR BLOCK NO. ______

House (✓) Mobile Home ( ) Business ( ) Other ______

No. Bedrooms 3 No. Bathrooms 3

Garbage Disposal Unit Yes (✓) No ( )

Auto. Dishwasher Yes (✓) No ( )

Auto. Wash. Machine Yes (✓) No ( )

Site Suitable Yes (✓) No ( )

Lot Area .736ac

Character & Porosity of Soil clay


Percolation Rate ~.35

Topography 2.47

Depth to Water Table 4'+

Rock or other impervious formations none obs

______ Basement with Plumbing ______ Basement without Plumbing ✓ No Basement

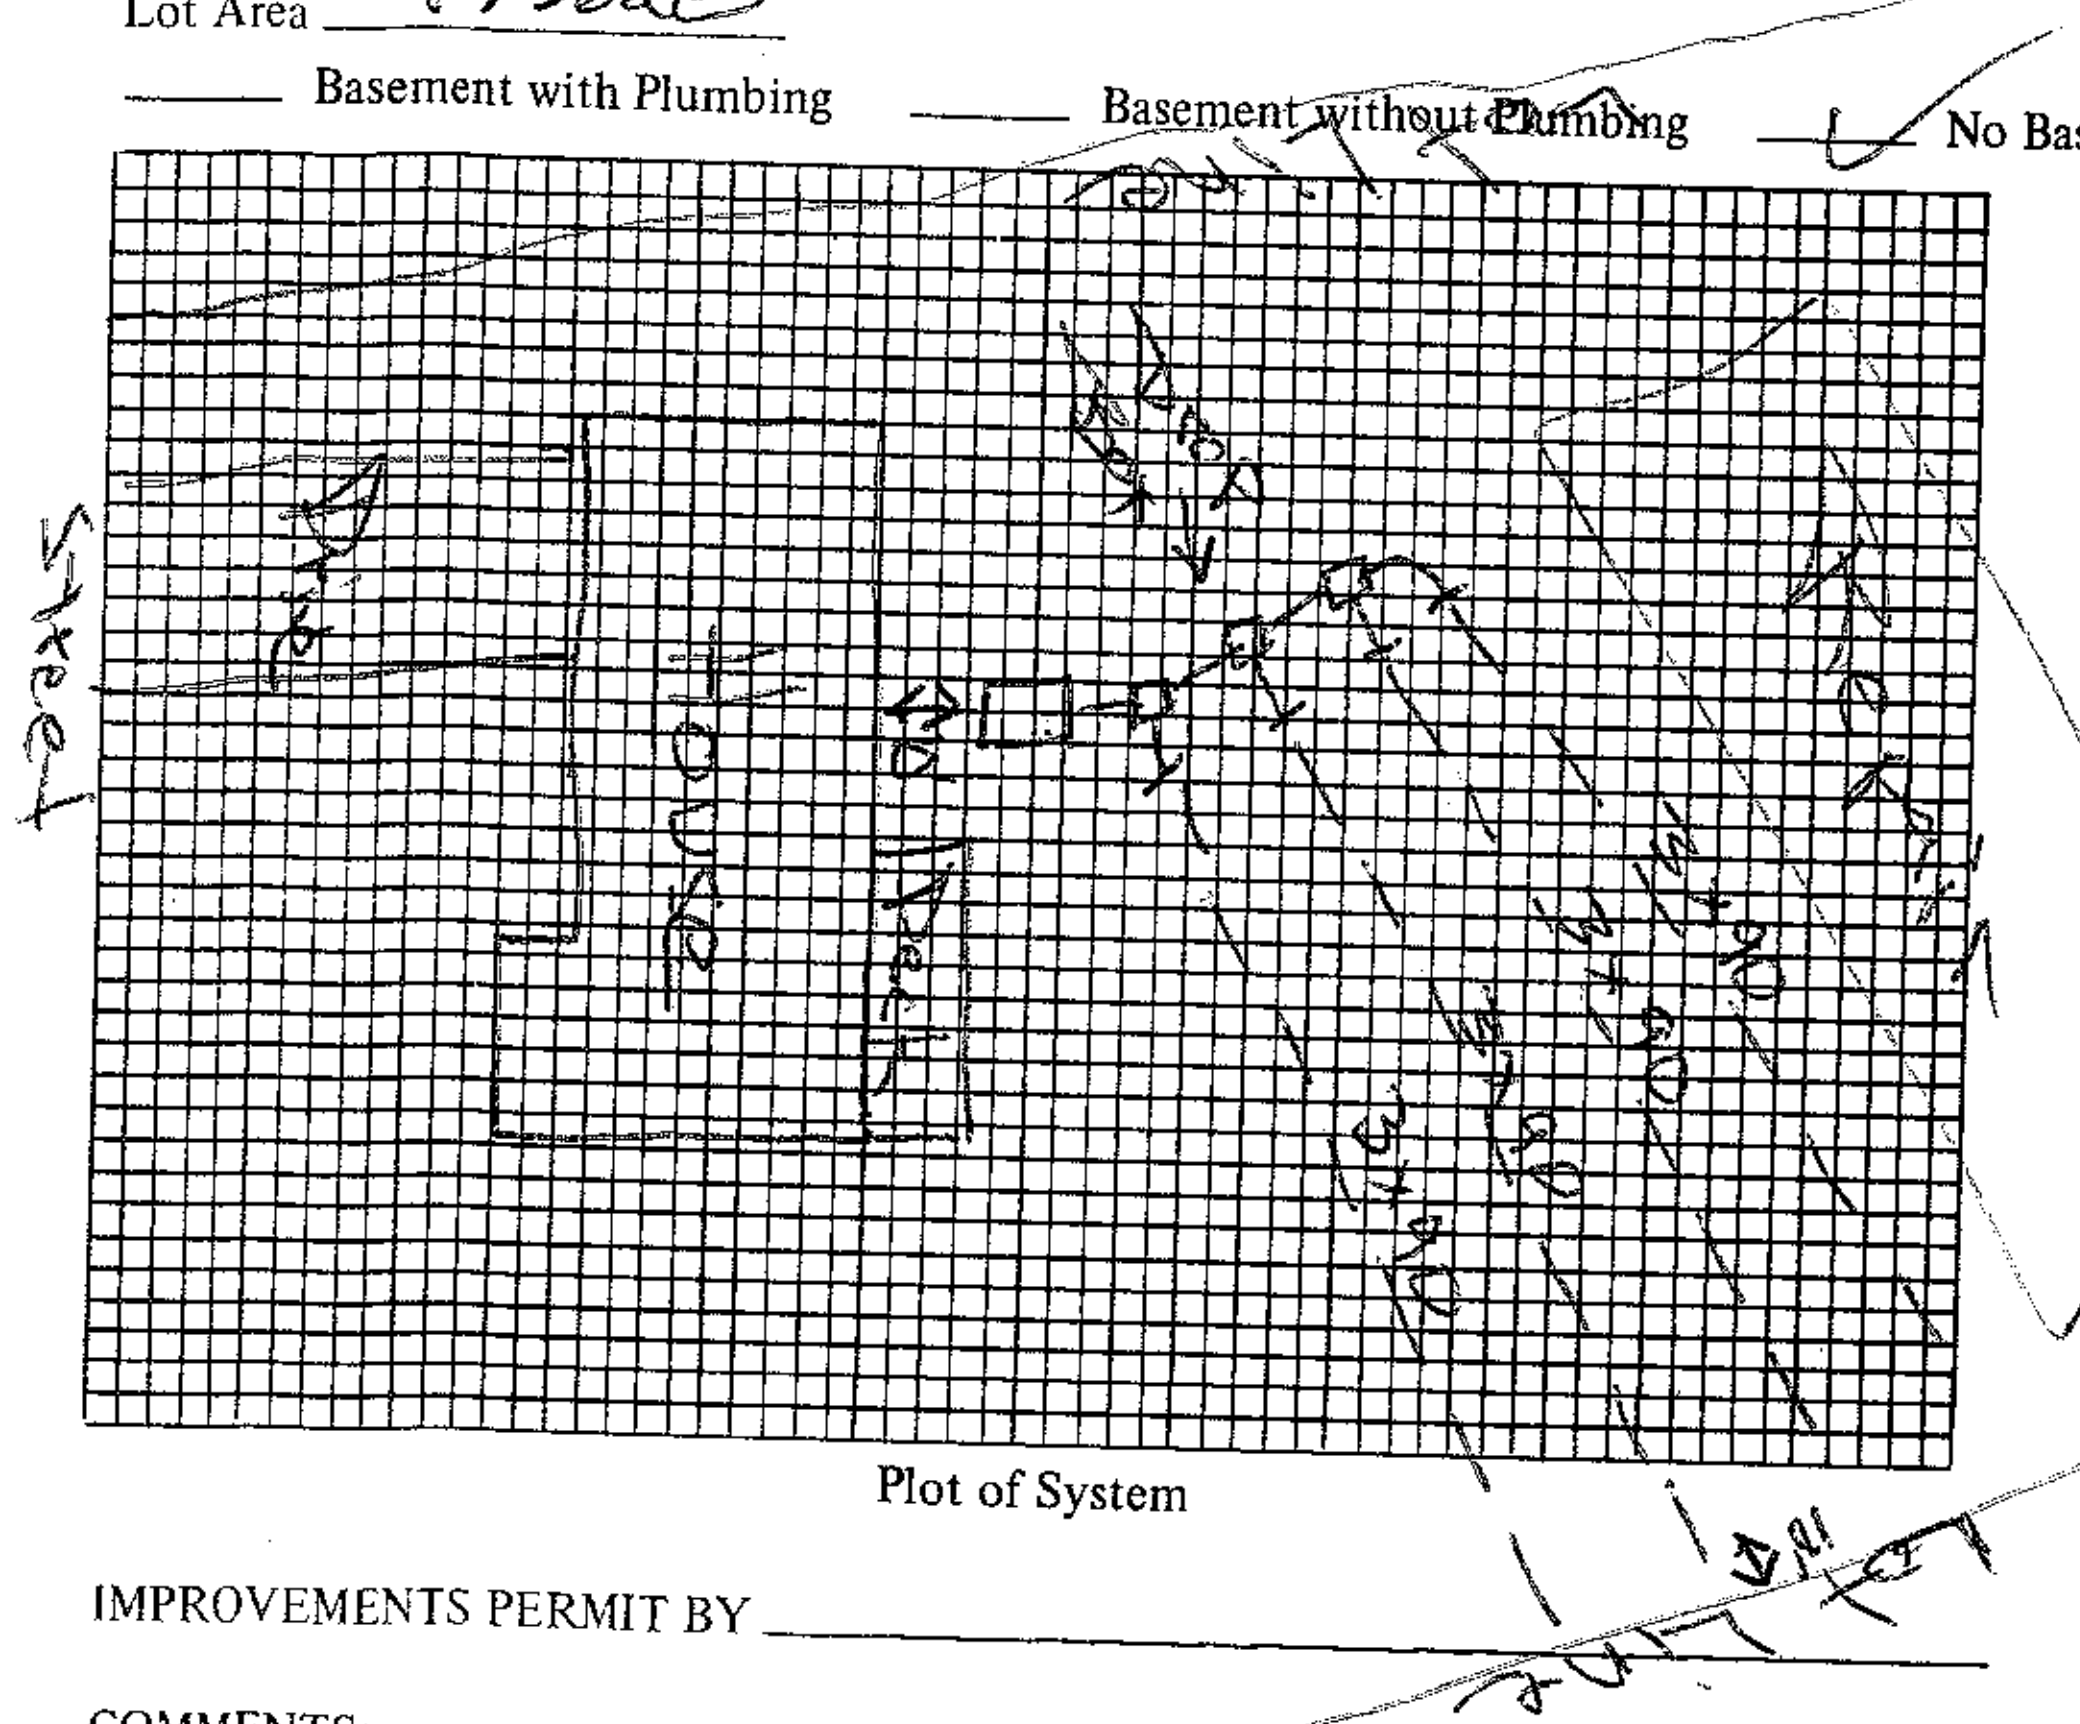

Plot of System

Size of Tank 1250 Gals.

Nitrification Field:

No. of Lines 4

Sq. Ft. 1080 Linear Ft. 360

Depth of Stone in Lines 12"

Water Supply: Individual (✓)

Public ( )

Installed by JR Bowles

I understand and agree to install septic tank system as specified on this Improvements Permit.

Signed: ______

IMPROVEMENTS PERMIT BY ______

COMMENTS: ______

CERTIFICATE OF COMPLETION BY Sam Ingram 897-8 DATE 4/24/90

EXISTING SYSTEM CHECKED BY: ______ DATE ______

CONSTRUCTION MUST COMPLY WITH ALL OTHER APPLICABLE STATE AND LOCAL REGULATIONS.

Permit is VOID if any unauthorized changes are made in installation of system and/or if any false information is supplied in making Improvements Permit.

Health Dept. Copy: White Inspection Dept. Copy: Yellow Sanitarian's Copy: Pink Owner's Copy: Gold