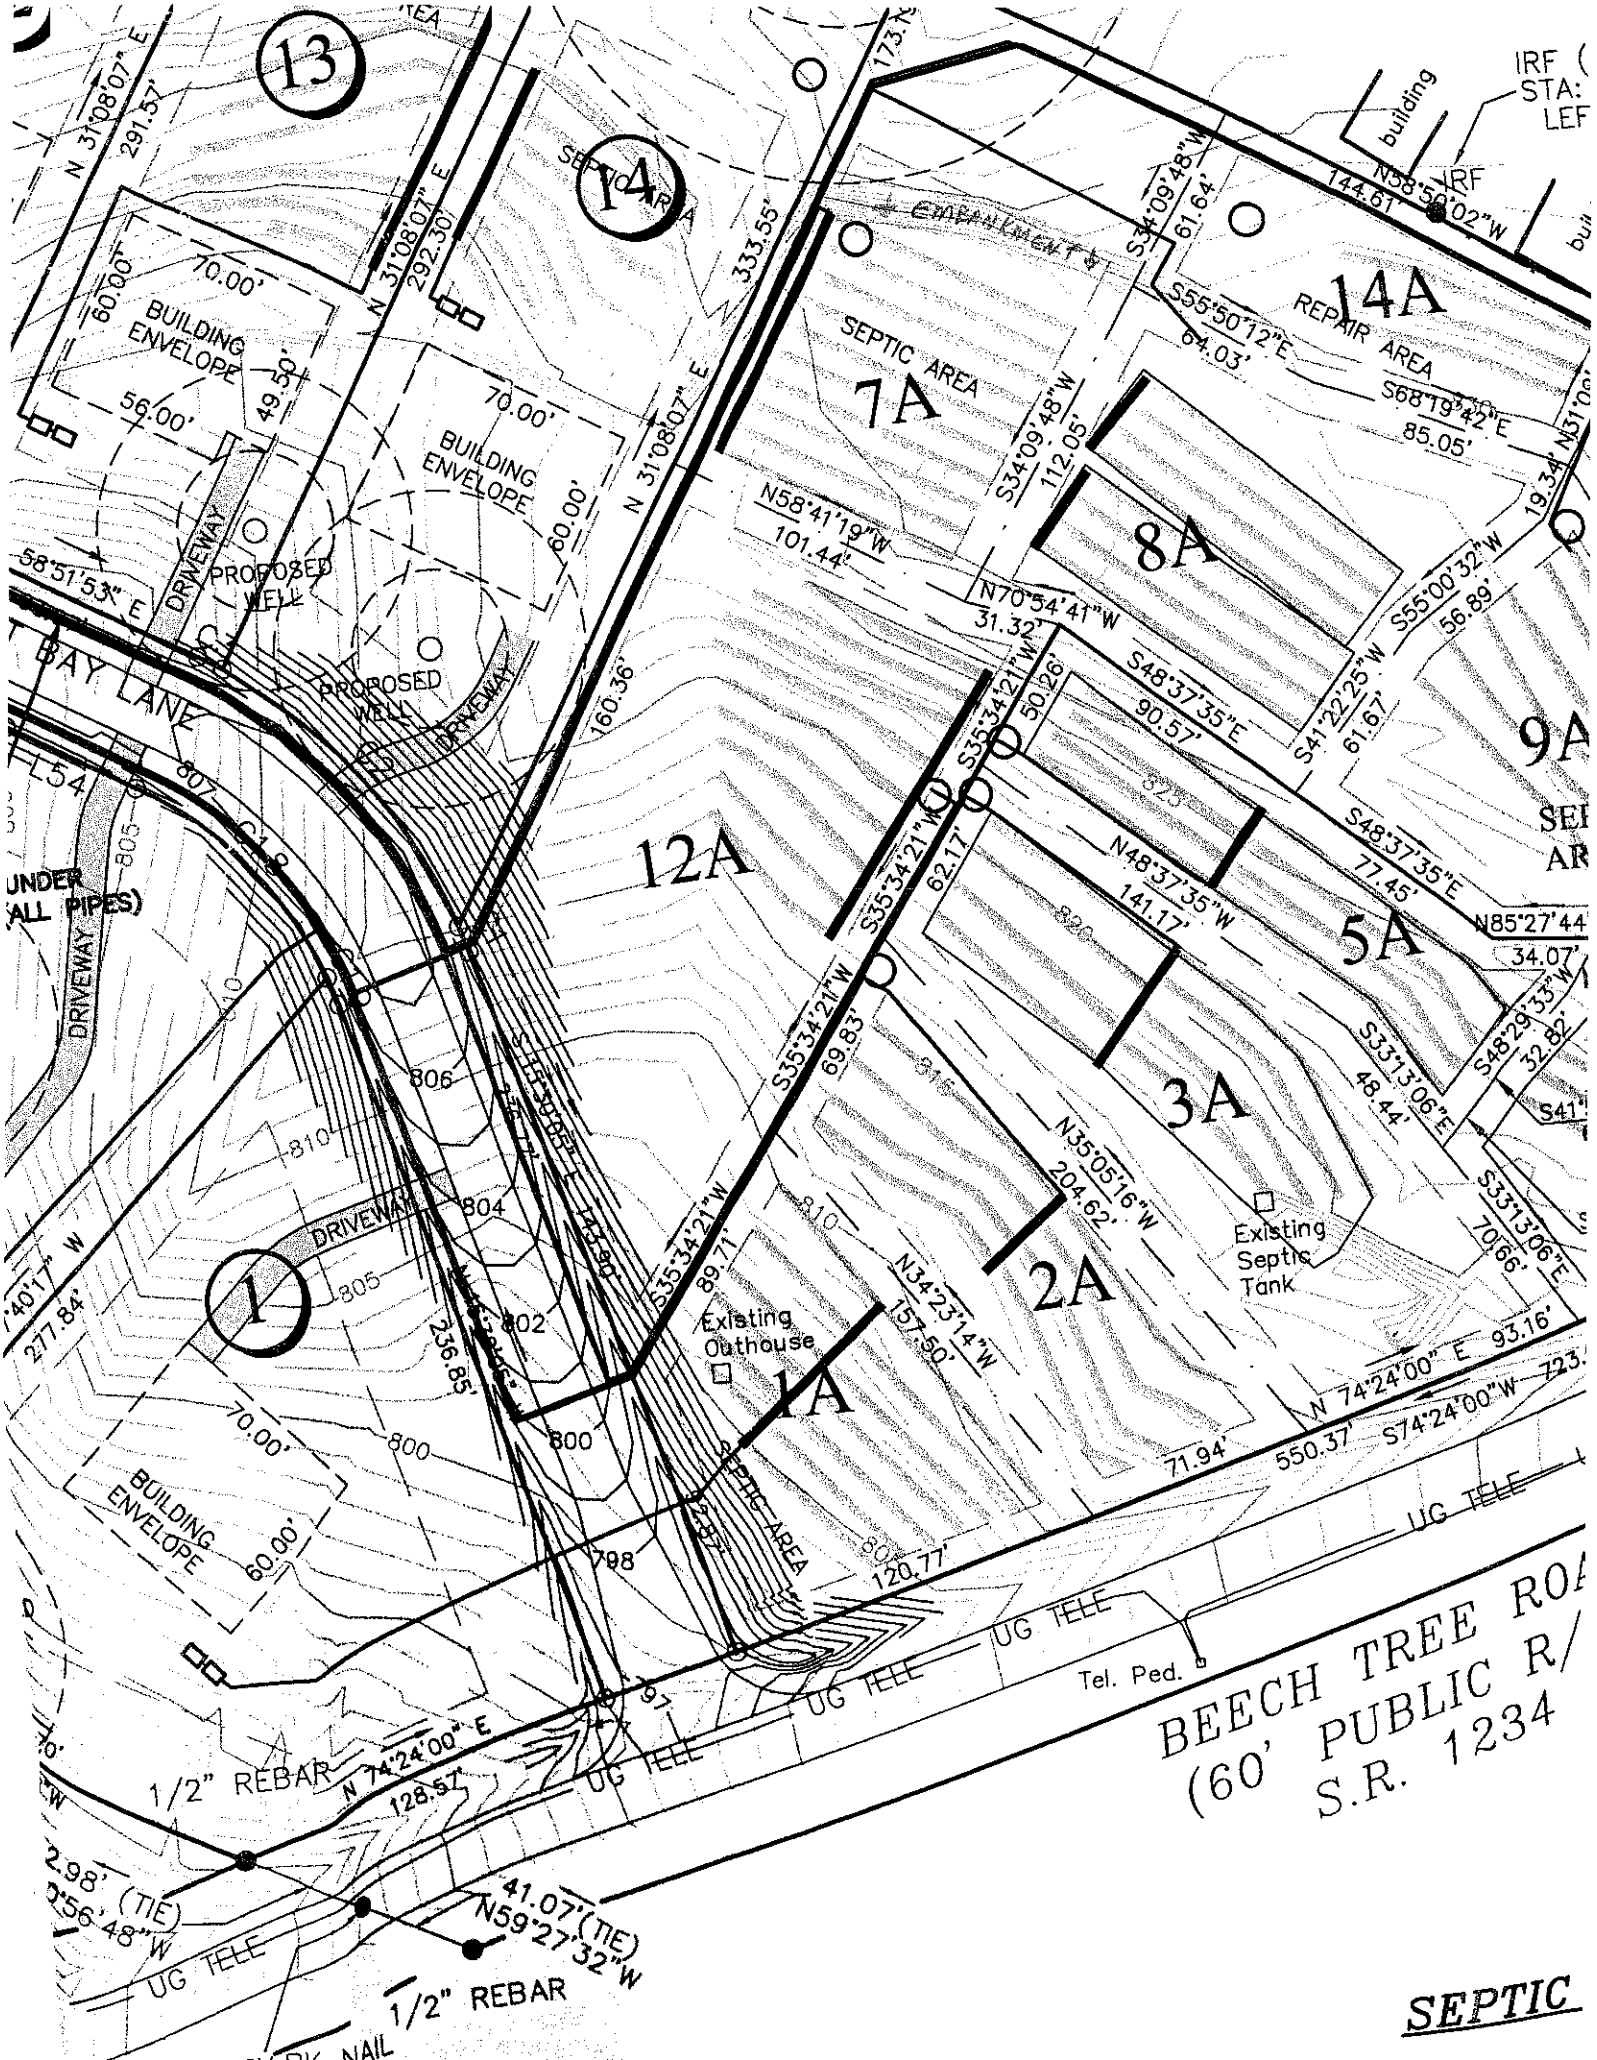

13
14
1
1A
2A
3A
5A
7A
8A
9A
12A
14A
BUILDING ENVELOPE
70.00'
60.00'
56.00'
49.50'
DRIVEWAY
PROPOSED WELL
BAY LANE
SEPTIC AREA
REPAIR AREA
Existing Outhouse
Existing Septic Tank
Tel. Ped.
UG TELE
BEECH TREE RO
(60' PUBLIC R/
S.R. 1234
1/2" REBAR
SEPTIC