
notes

- all doors to be 8'-0" UNO
- install all windows at a top of frame height of 8'-0" UNO
- all doors without dimensions have a minimum 6" return to wall to allow clearance for door trim
- all ceiling joists to be 2x8 SYP @ 16" OC
- all window & door headers are (2)2x8 UNO

legend

- 2x6 framing
- 2x4 framing
- brick veneer
- ■ point load (2)2x4 stud UNO
- CO cased opening; head to be 8'-0" UNO
- mc see detail H-12
- header or beam above size as noted

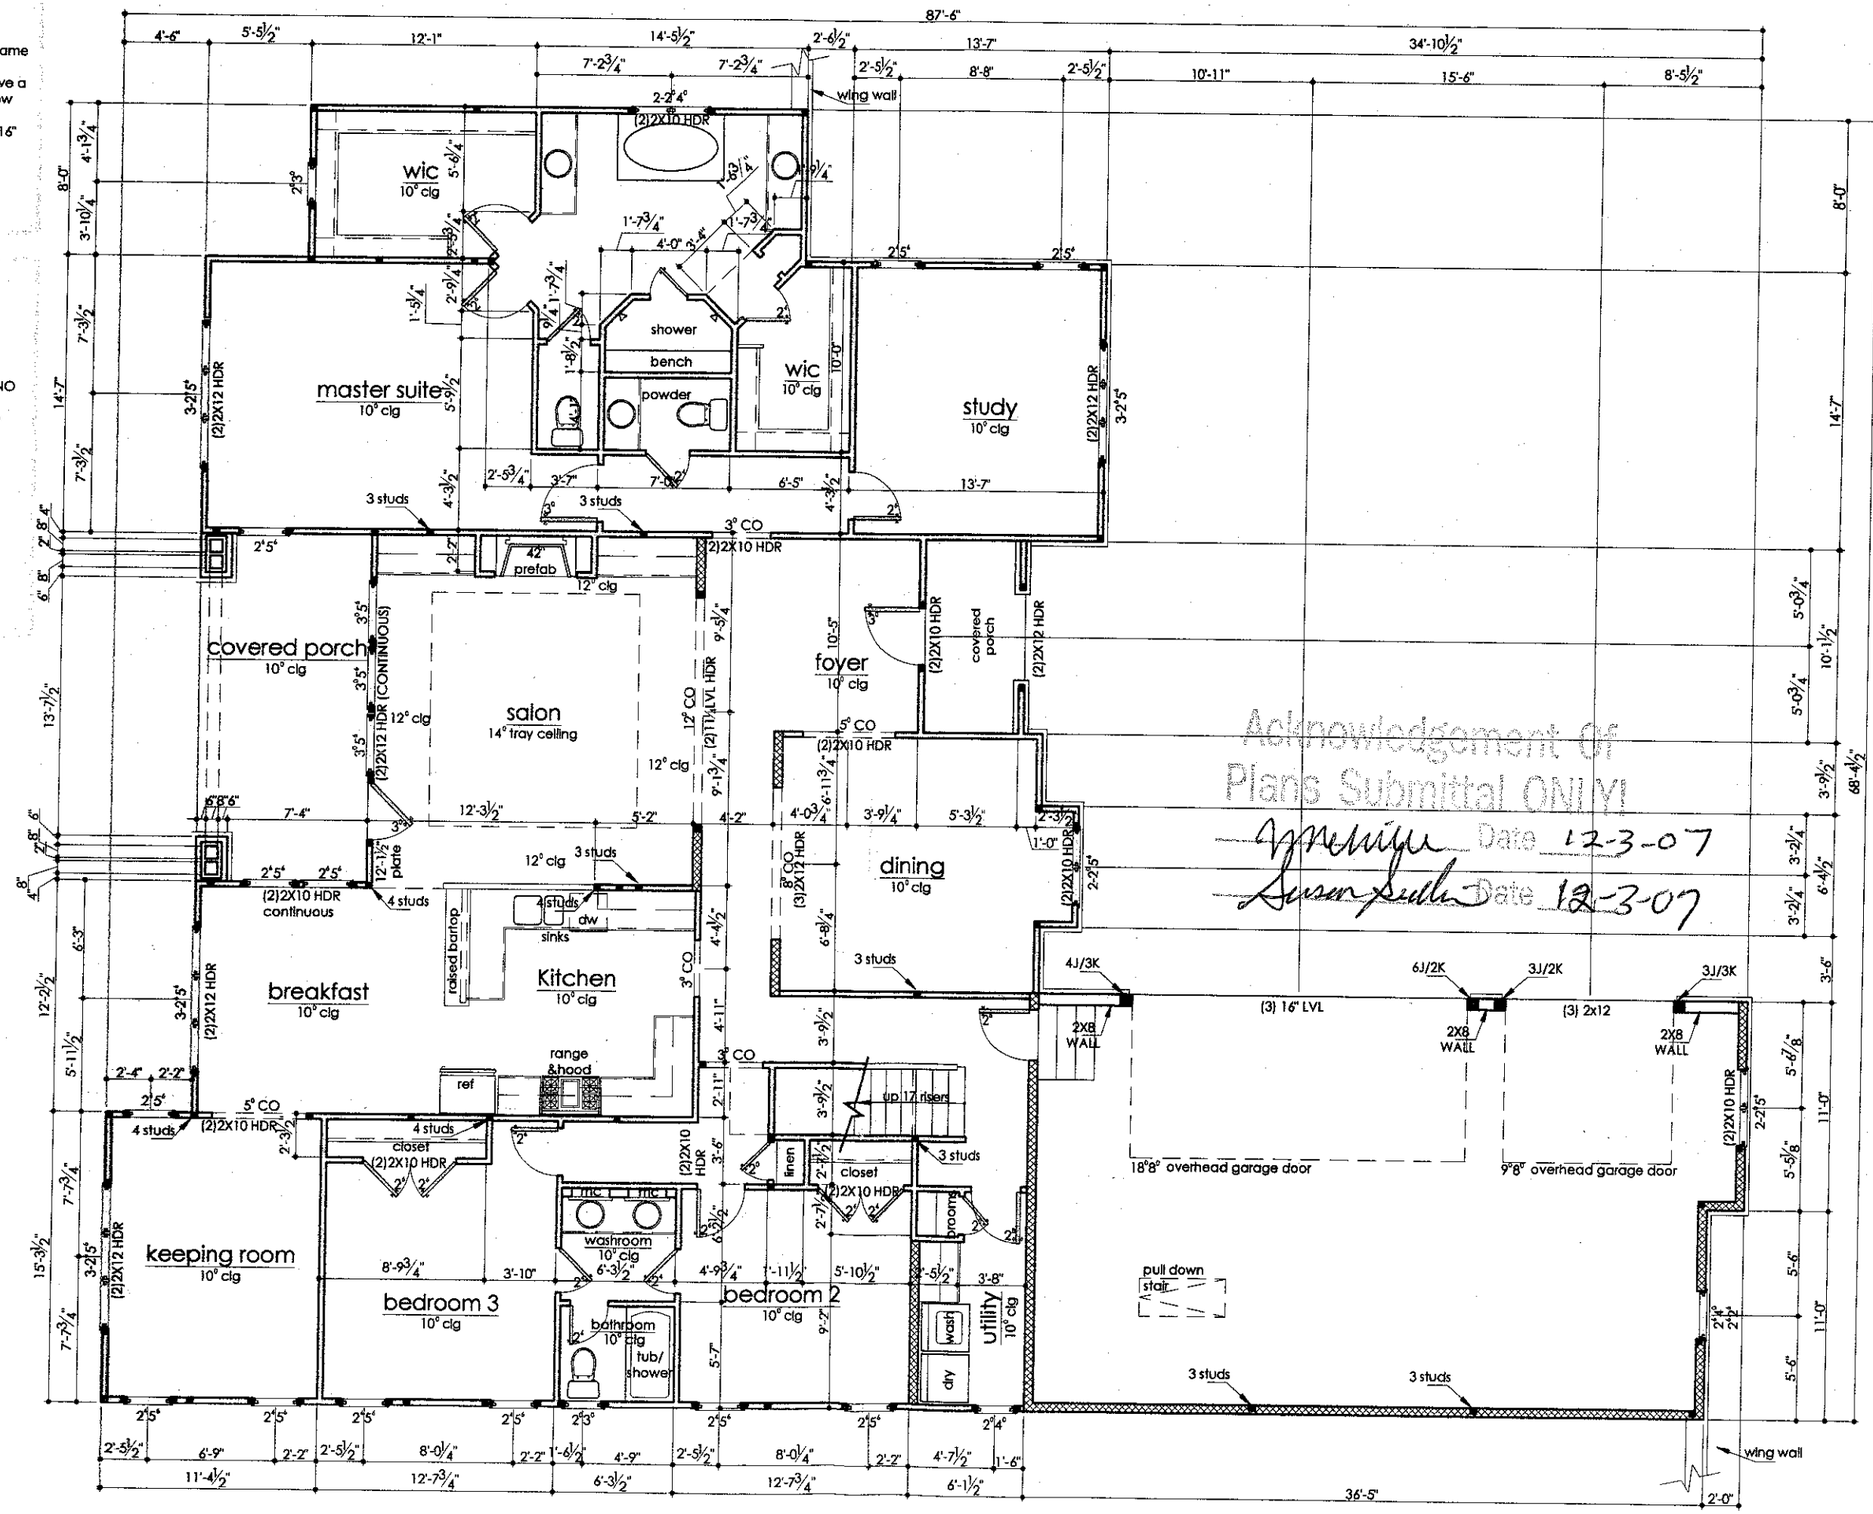

Acknowledgement of Plans Submittal ONLY!

Date 12-3-07

Date 12-3-07

1/8"=1'-0"

IDEA FACTORY

704.489.1166
www.ifstudio.net

ZANDE HOMES

ZANDE HOMES
704.660.5429
zandehomes.com

NORTH CAROLINA PROFESSIONAL SEAL 18433 ENGINEER GARY A. BARNES 11-17-07

Engineer:
GB Engineering
133 Middleton Place
Mooresville, NC 28117


Zande Homes
Beech Tree Bay Lot 11

11.13.07

MAIN PLAN

4

© Ideafactory 2007

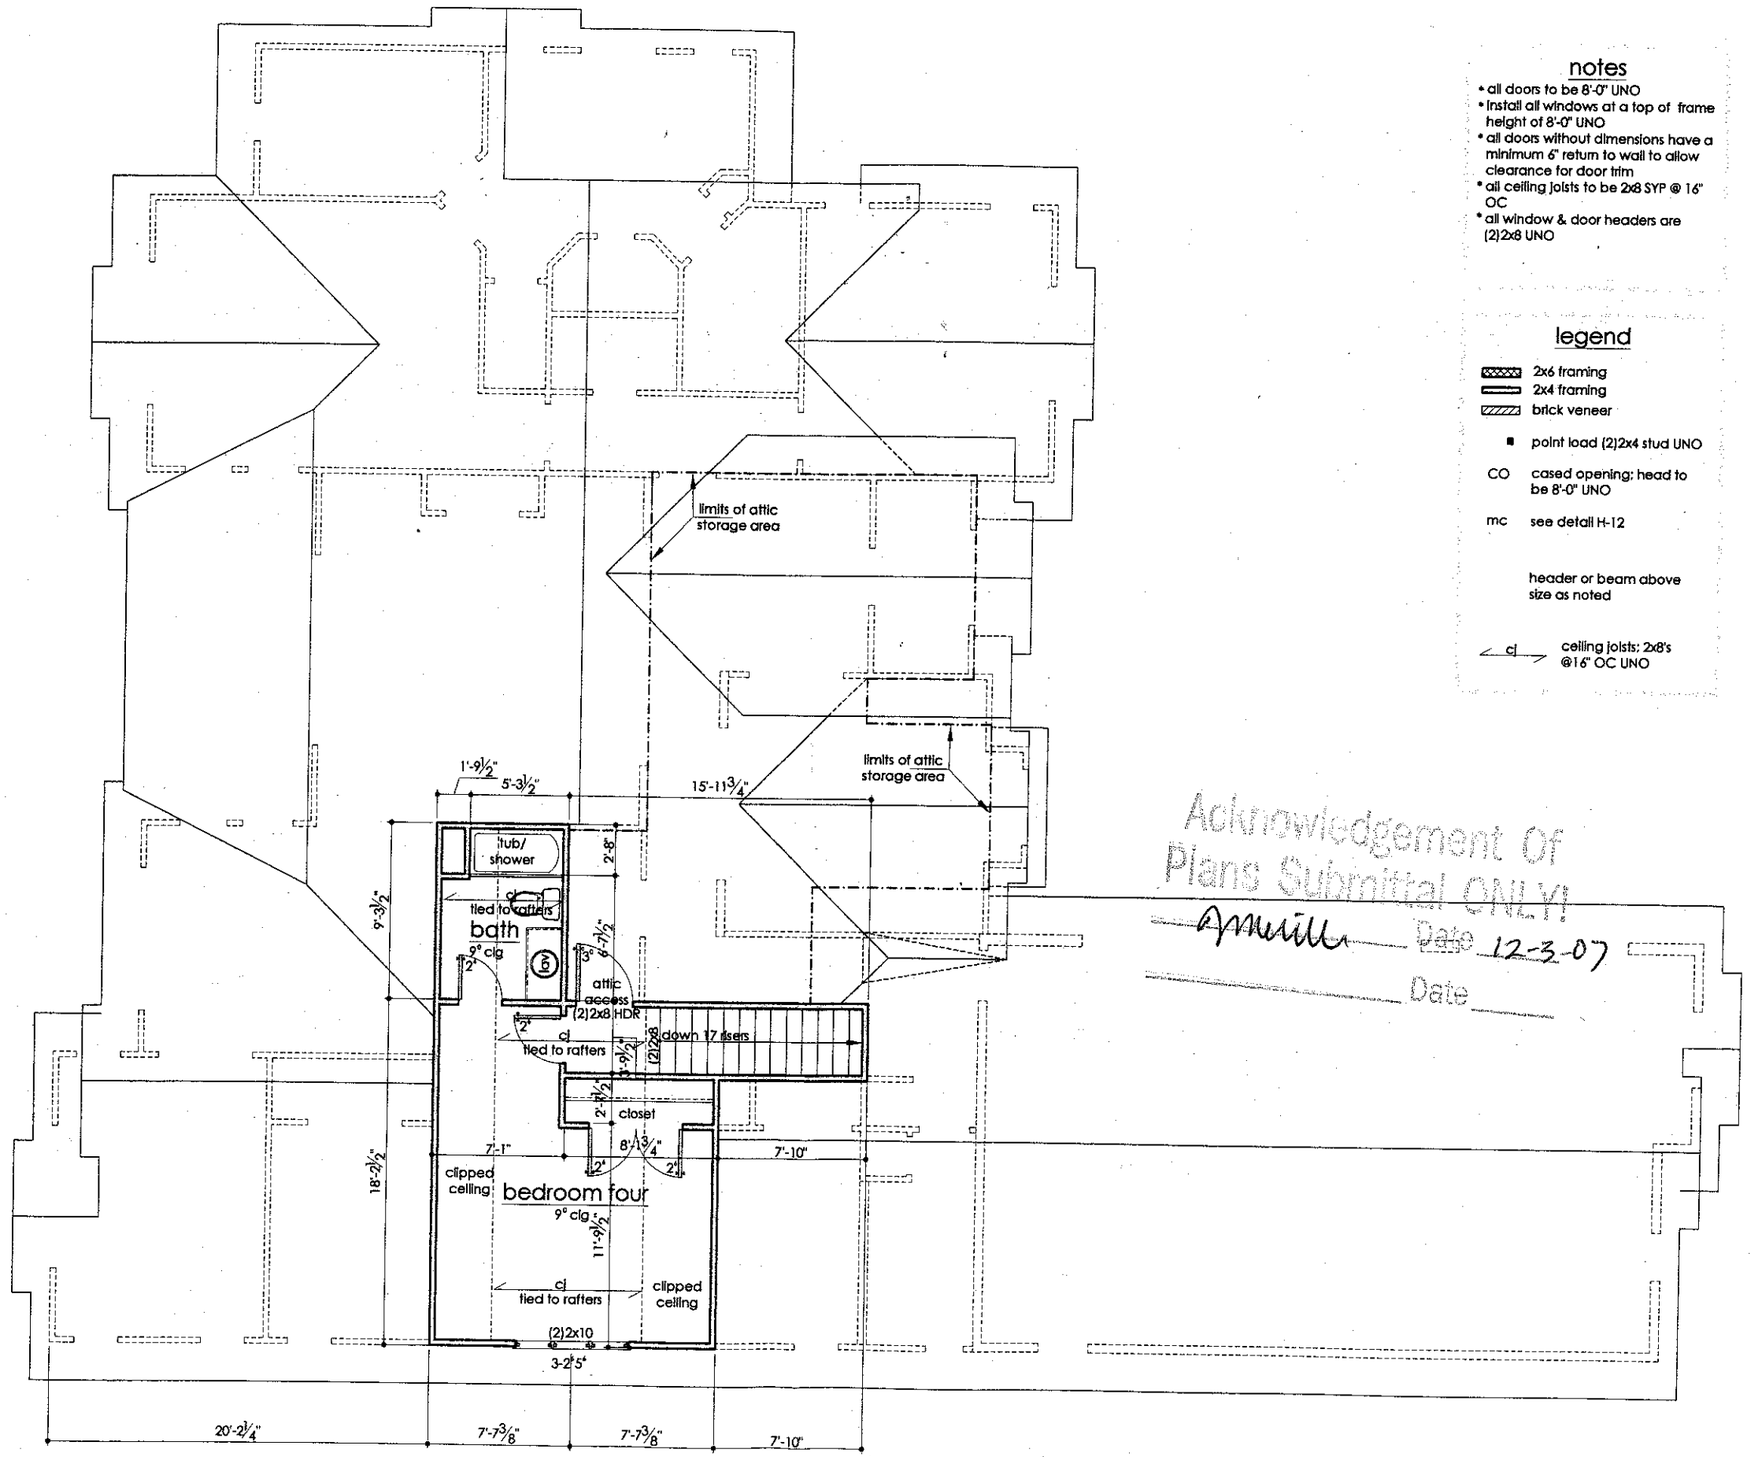

notes

- all doors to be 8'-0" UNO
- Install all windows at a top of frame height of 8'-0" UNO
- all doors without dimensions have a minimum 6" return to wall to allow clearance for door trim
- all ceiling joists to be 2x8 SYP @ 16" OC
- all window & door headers are (2)2x8 UNO

legend

- 2x6 framing
- 2x4 framing
- brick veneer
- ■ point load (2)2x4 stud UNO
- CO cased opening; head to be 8'-0" UNO
- mc see detail H-12
- header or beam above size as noted
- cj ceiling joists: 2x8's @16" OC UNO

Acknowledgement Of Plans Submittal ONLY!
Date 12-3-07
Date

1/8"=1'-0"

IDEA FACTORY
704.489.1166
www.ifstudio.net
ZANDE HOMES
ZANDE HOMES
704.660.5429
zandehomes.com

NORTH CAROLINA PROFESSIONAL SEAL 18433 ENGINEER GARY A. BARNES 11-17-07

Engineer:
GB Engineering
133 Middleton Place
Mooresville, NC 28117

Zande Homes
Beech Tree Bay Lot 11

11.13.07

UPPER PLAN

6

© Ideafactory 2007