IREDELL COUNTY HEATLH DEPARTMENT

PAGE 2: *SITE PLAN WORKSHEET*

SEE THE SAMPLE SITE PLAN BELOW. INCOMPLETE SITE PLANS WILL BE RETURNED TO YOU FOR COMPLETION AND MAY RESULT IN A DELAY IN THE ISSUANCE OF YOUR SEPTIC SYSTEM PERMIT!!!

Place an (X) beside each item as you complete the site plan:

- X — Property Line measurements are clearly identified…
- X — All proposed structures are indicated…
- X — *SHOW: proposed house or business footprint, wells, water lines, patios, pools and decks, and any other item that will occupy space on the site*
- ____ — Front and side setbacks from property line…
- X — Preferred driveway location and configuration, preferred well location…
- X — Area you prefer your septic system to be placed…
- X — North arrow, or other sufficient indicator of direction…

Circle N/A on the following if appropriate:


- X — Location of septic systems and wells within 100' of your property… N/A
- X — Location of easements and rights of ways on your property… N/A
- X — Location of any designated wetlands on the property… (N/A)


Signature: [signature] , MEMBER/MANAGER
Property owner or owner's legal representative signature (SIGNATURE REQUIRED)

1/19/06
DATE

USE THIS SPACE TO DRAW YOUR SITE PLAN

SEE ATTACHED.

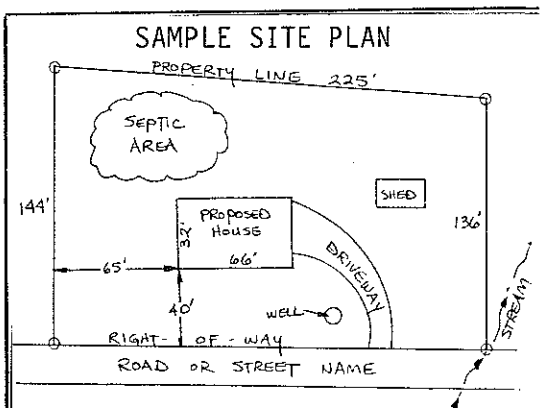

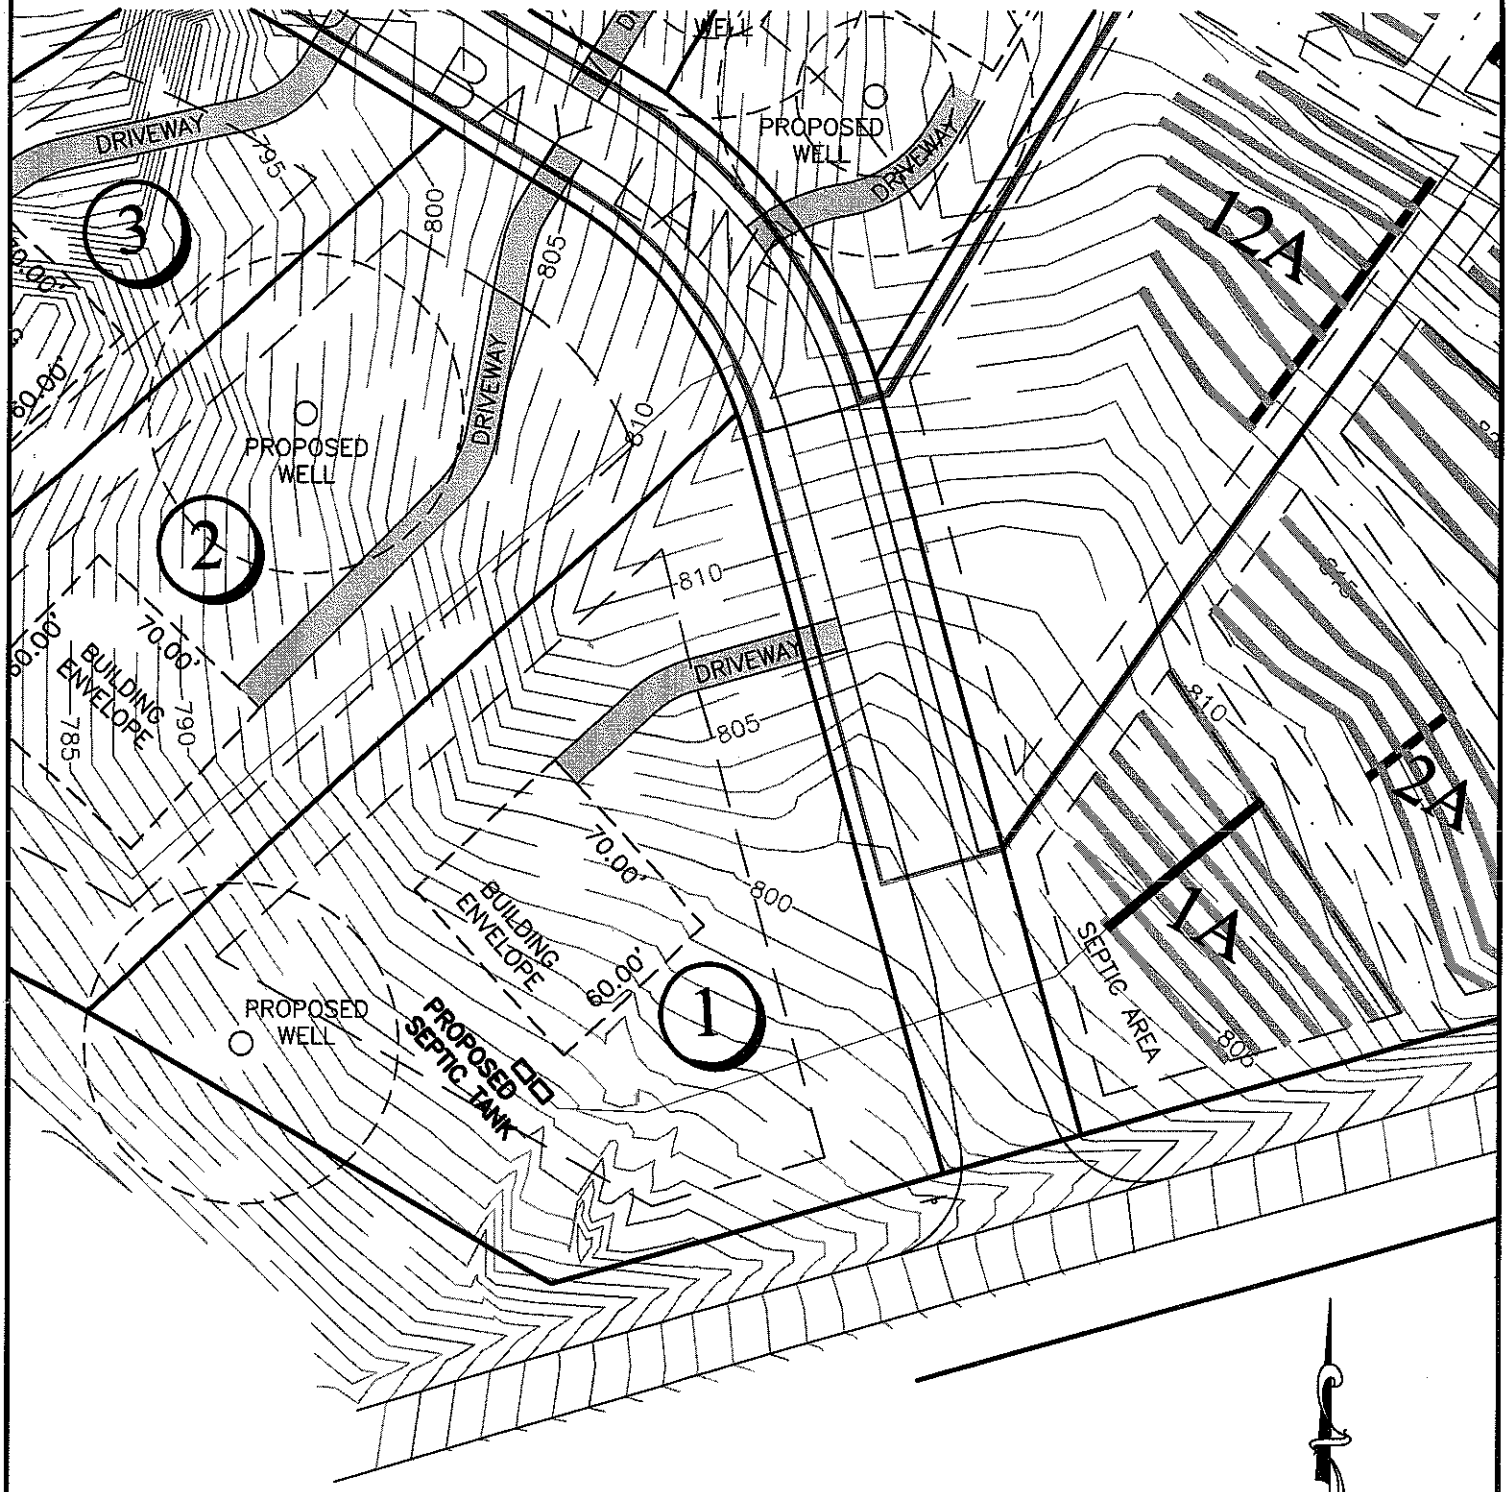

GRAPHIC SCALE


60 0 30 60

1 inch = 60 ft.

CONTOUR INTERVAL = 1'

LOT 1
BEECH TREE BAY SUBDIVISION
MOORESVILLE, NC 28117

MEADE GUNNELL
engineering & surveying, p.c.
19810-A West Catawba Avenue
Cornelius, N.C. 28031
704-655-7290 704-655-7291 (fax)

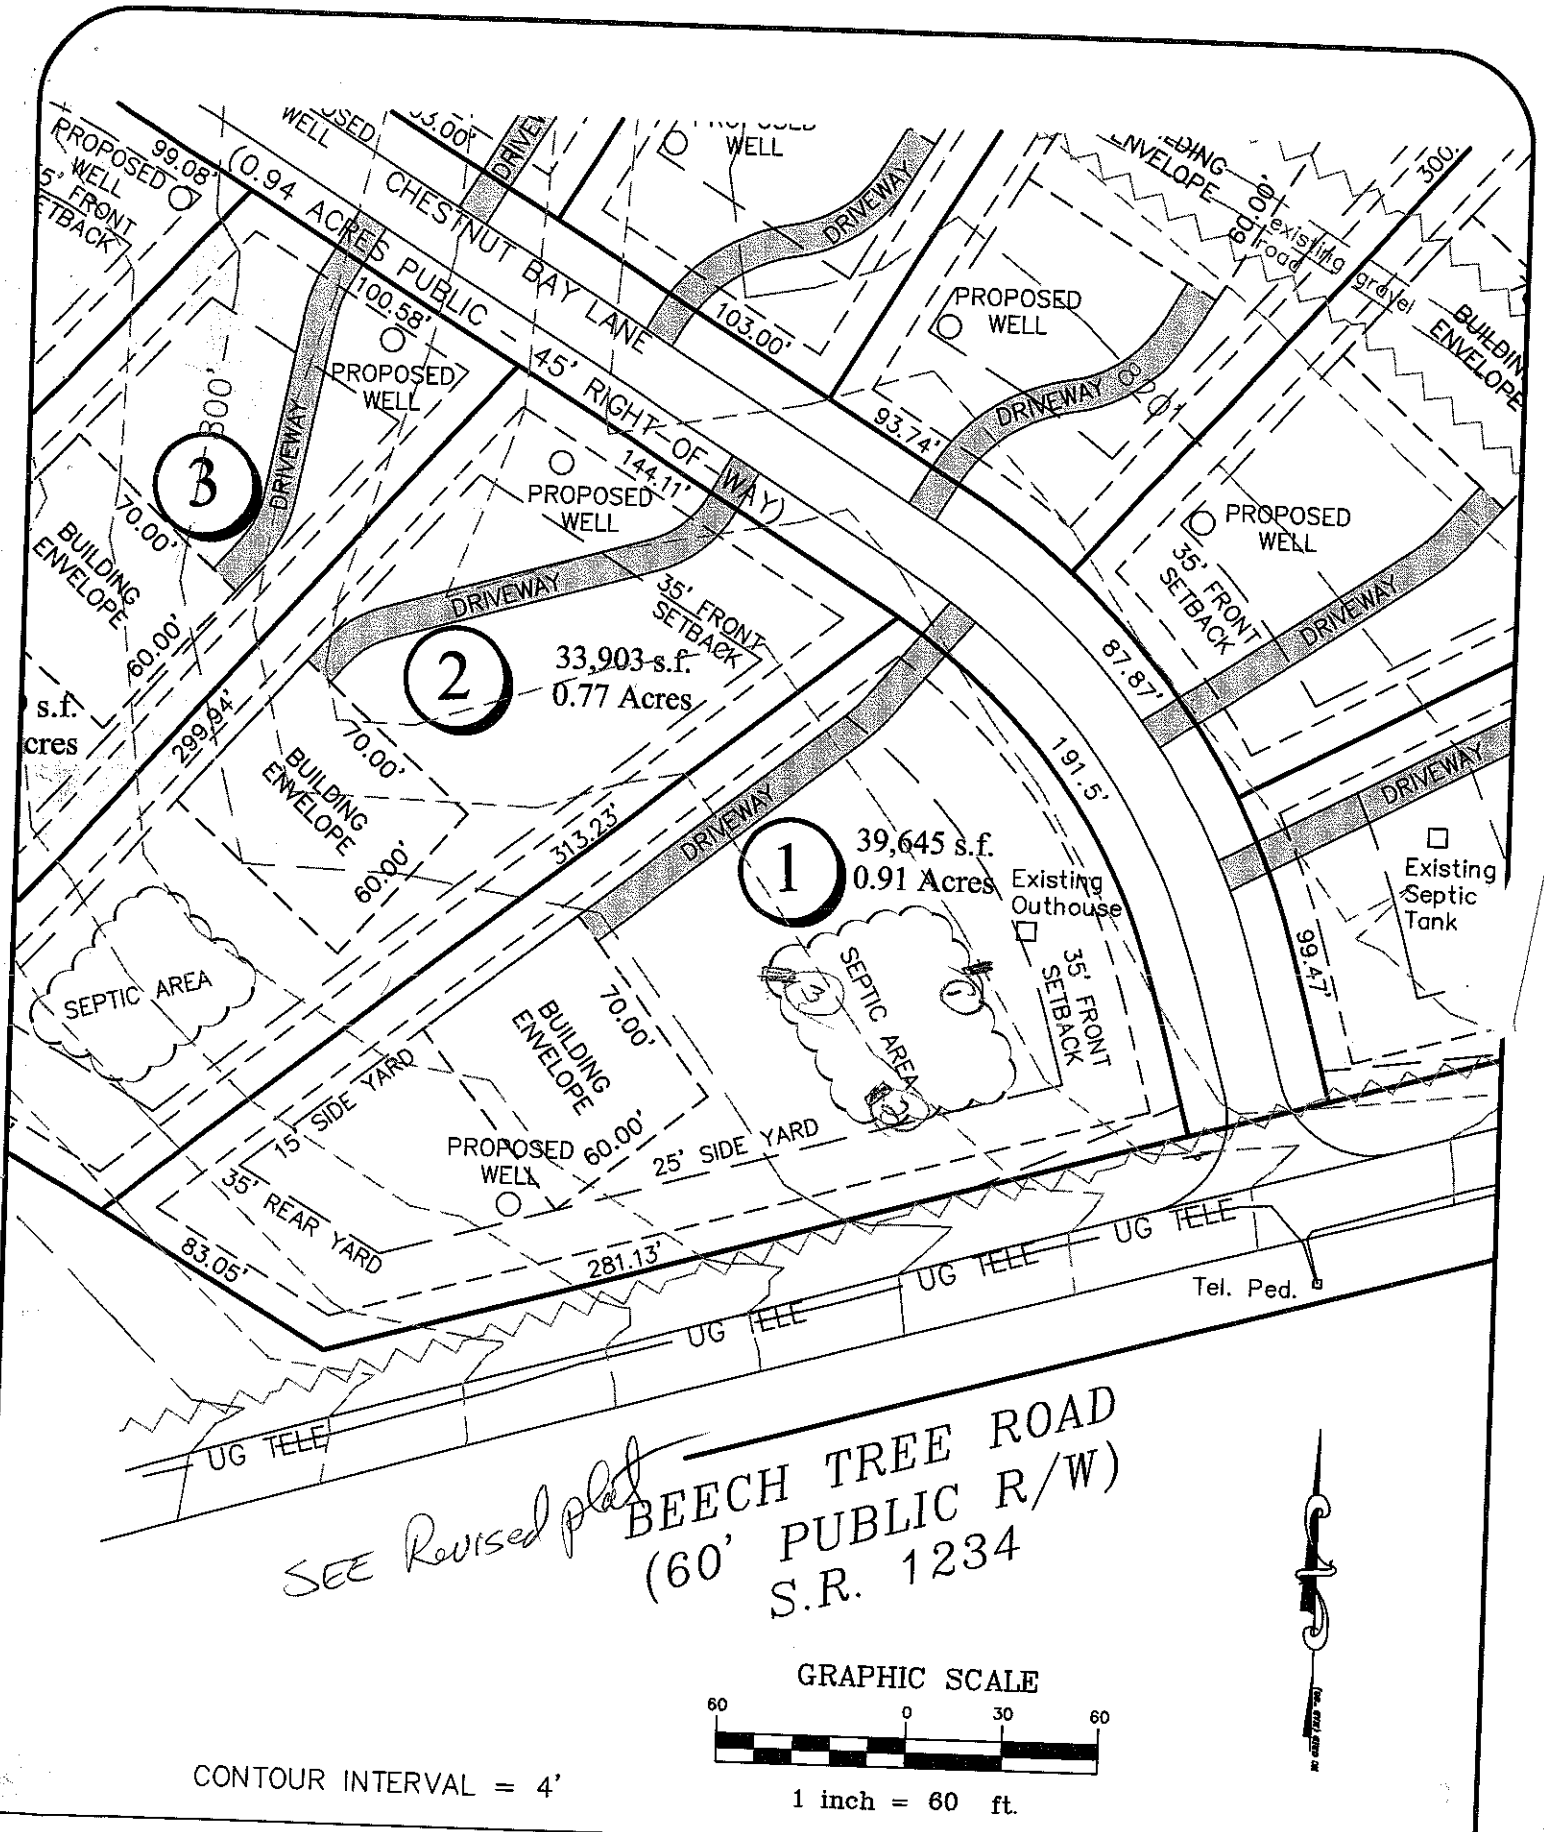

LOT 1

BEECH TREE BAY SUBDIVISION
MOORESVILLE, NC 28117

MEADE GUNNELL
engineering & surveying, p.c.
19810-A West Catawba Avenue
Cornelius, N.C. 28031
704-655-7290 704-655-7291 (fax)