IREDELL COUNTY HEATLH DEPARTMENT

PAGE 2: *SITE PLAN WORKSHEET*

SEE THE SAMPLE SITE PLAN BELOW. INCOMPLETE SITE PLANS WILL BE RETURNED TO YOU FOR COMPLETION AND MAY RESULT IN A DELAY IN THE ISSUANCE OF YOUR SEPTIC SYSTEM PERMIT!!!

Place an (X) beside each item as you complete the site plan:

- X — **Property Line measurements are clearly identified…**
- X — **All proposed structures are indicated…**
  SHOW: proposed house or business footprint, wells, water lines, patios, pools and decks, and any other item that will occupy space on the site
- X — **Front and side setbacks from property line…**
- X — **Preferred driveway location and configuration, preferred well location…**
- X — **Area you prefer your septic system to be placed…**
- X — **North arrow, or other sufficient indicator of direction…**

Circle N/A on the following if appropriate:


- X — **Location of septic systems and wells within 100' of your property…** **N/A**
- X — **Location of easements and rights of ways on your property…** **N/A**
- ____ — **Location of any designated wetlands on the property…** **(N/A)**


Signature: Jm Lund, MEMBER/MANAGER — 1/19/06

Property owner or owner's legal representative signature (SIGNATURE REQUIRED) — **DATE**

USE THIS SPACE TO DRAW YOUR SITE PLAN


SEE ATTACHED.

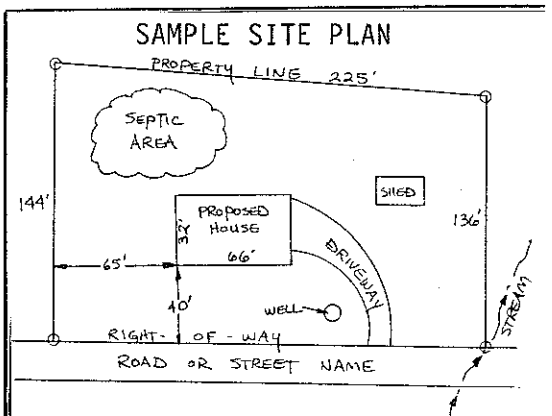

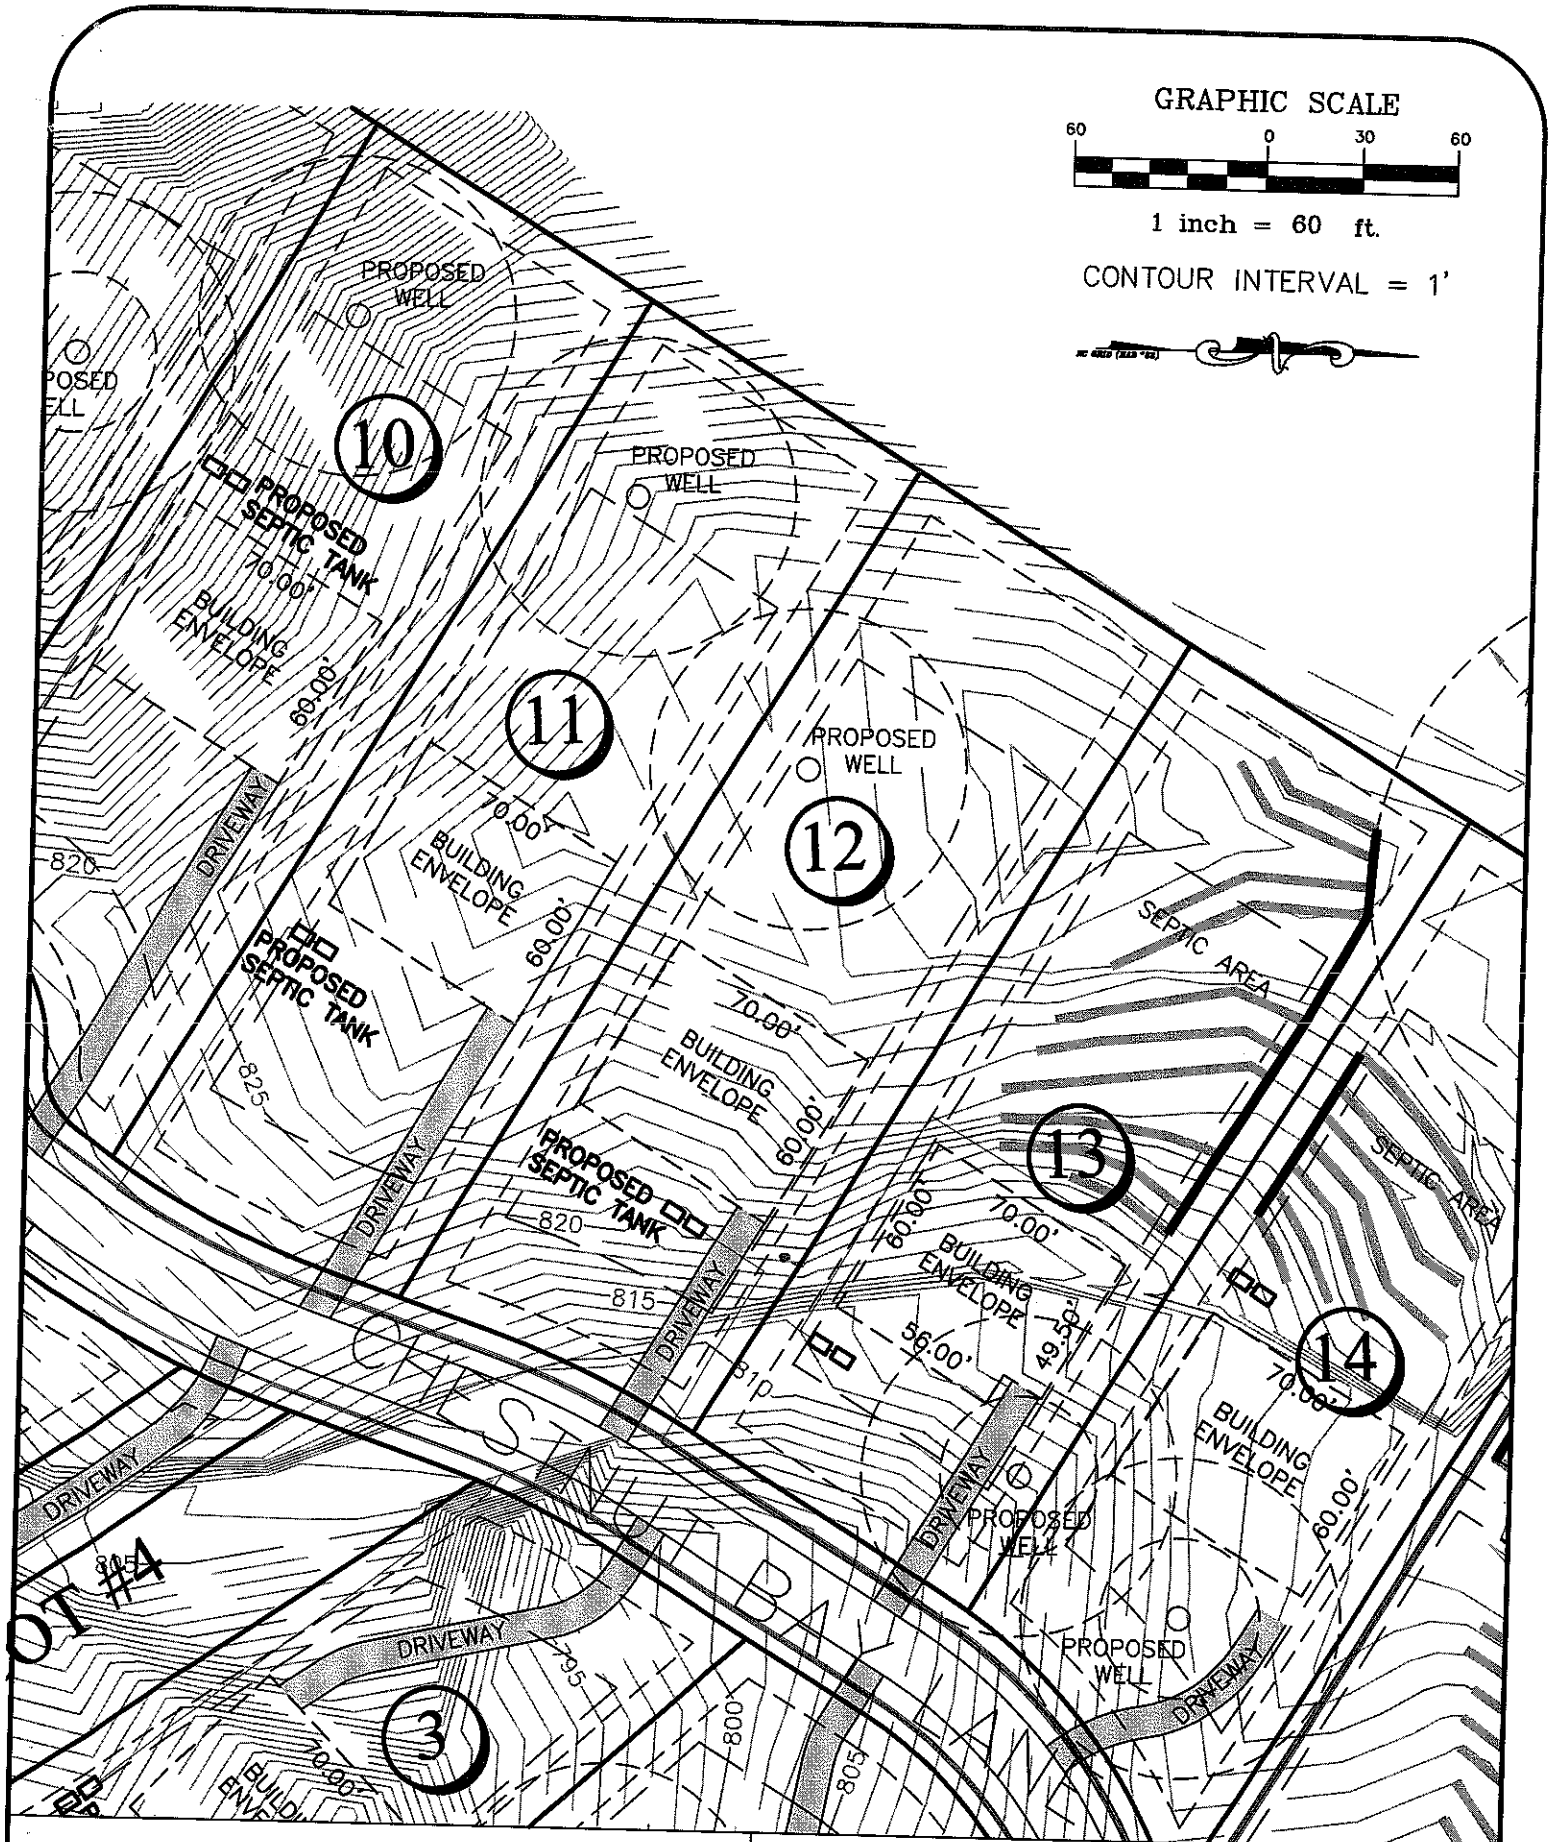

LOT 12
BEECH TREE BAY SUBDIVISION
MOORESVILLE, NC 28117

MEADE GUNNELL
engineering & surveying, p.c.
19810-A West Catawba Avenue
Cornelius, N.C. 28031
704-655-7290 704-655-7291 (fax)

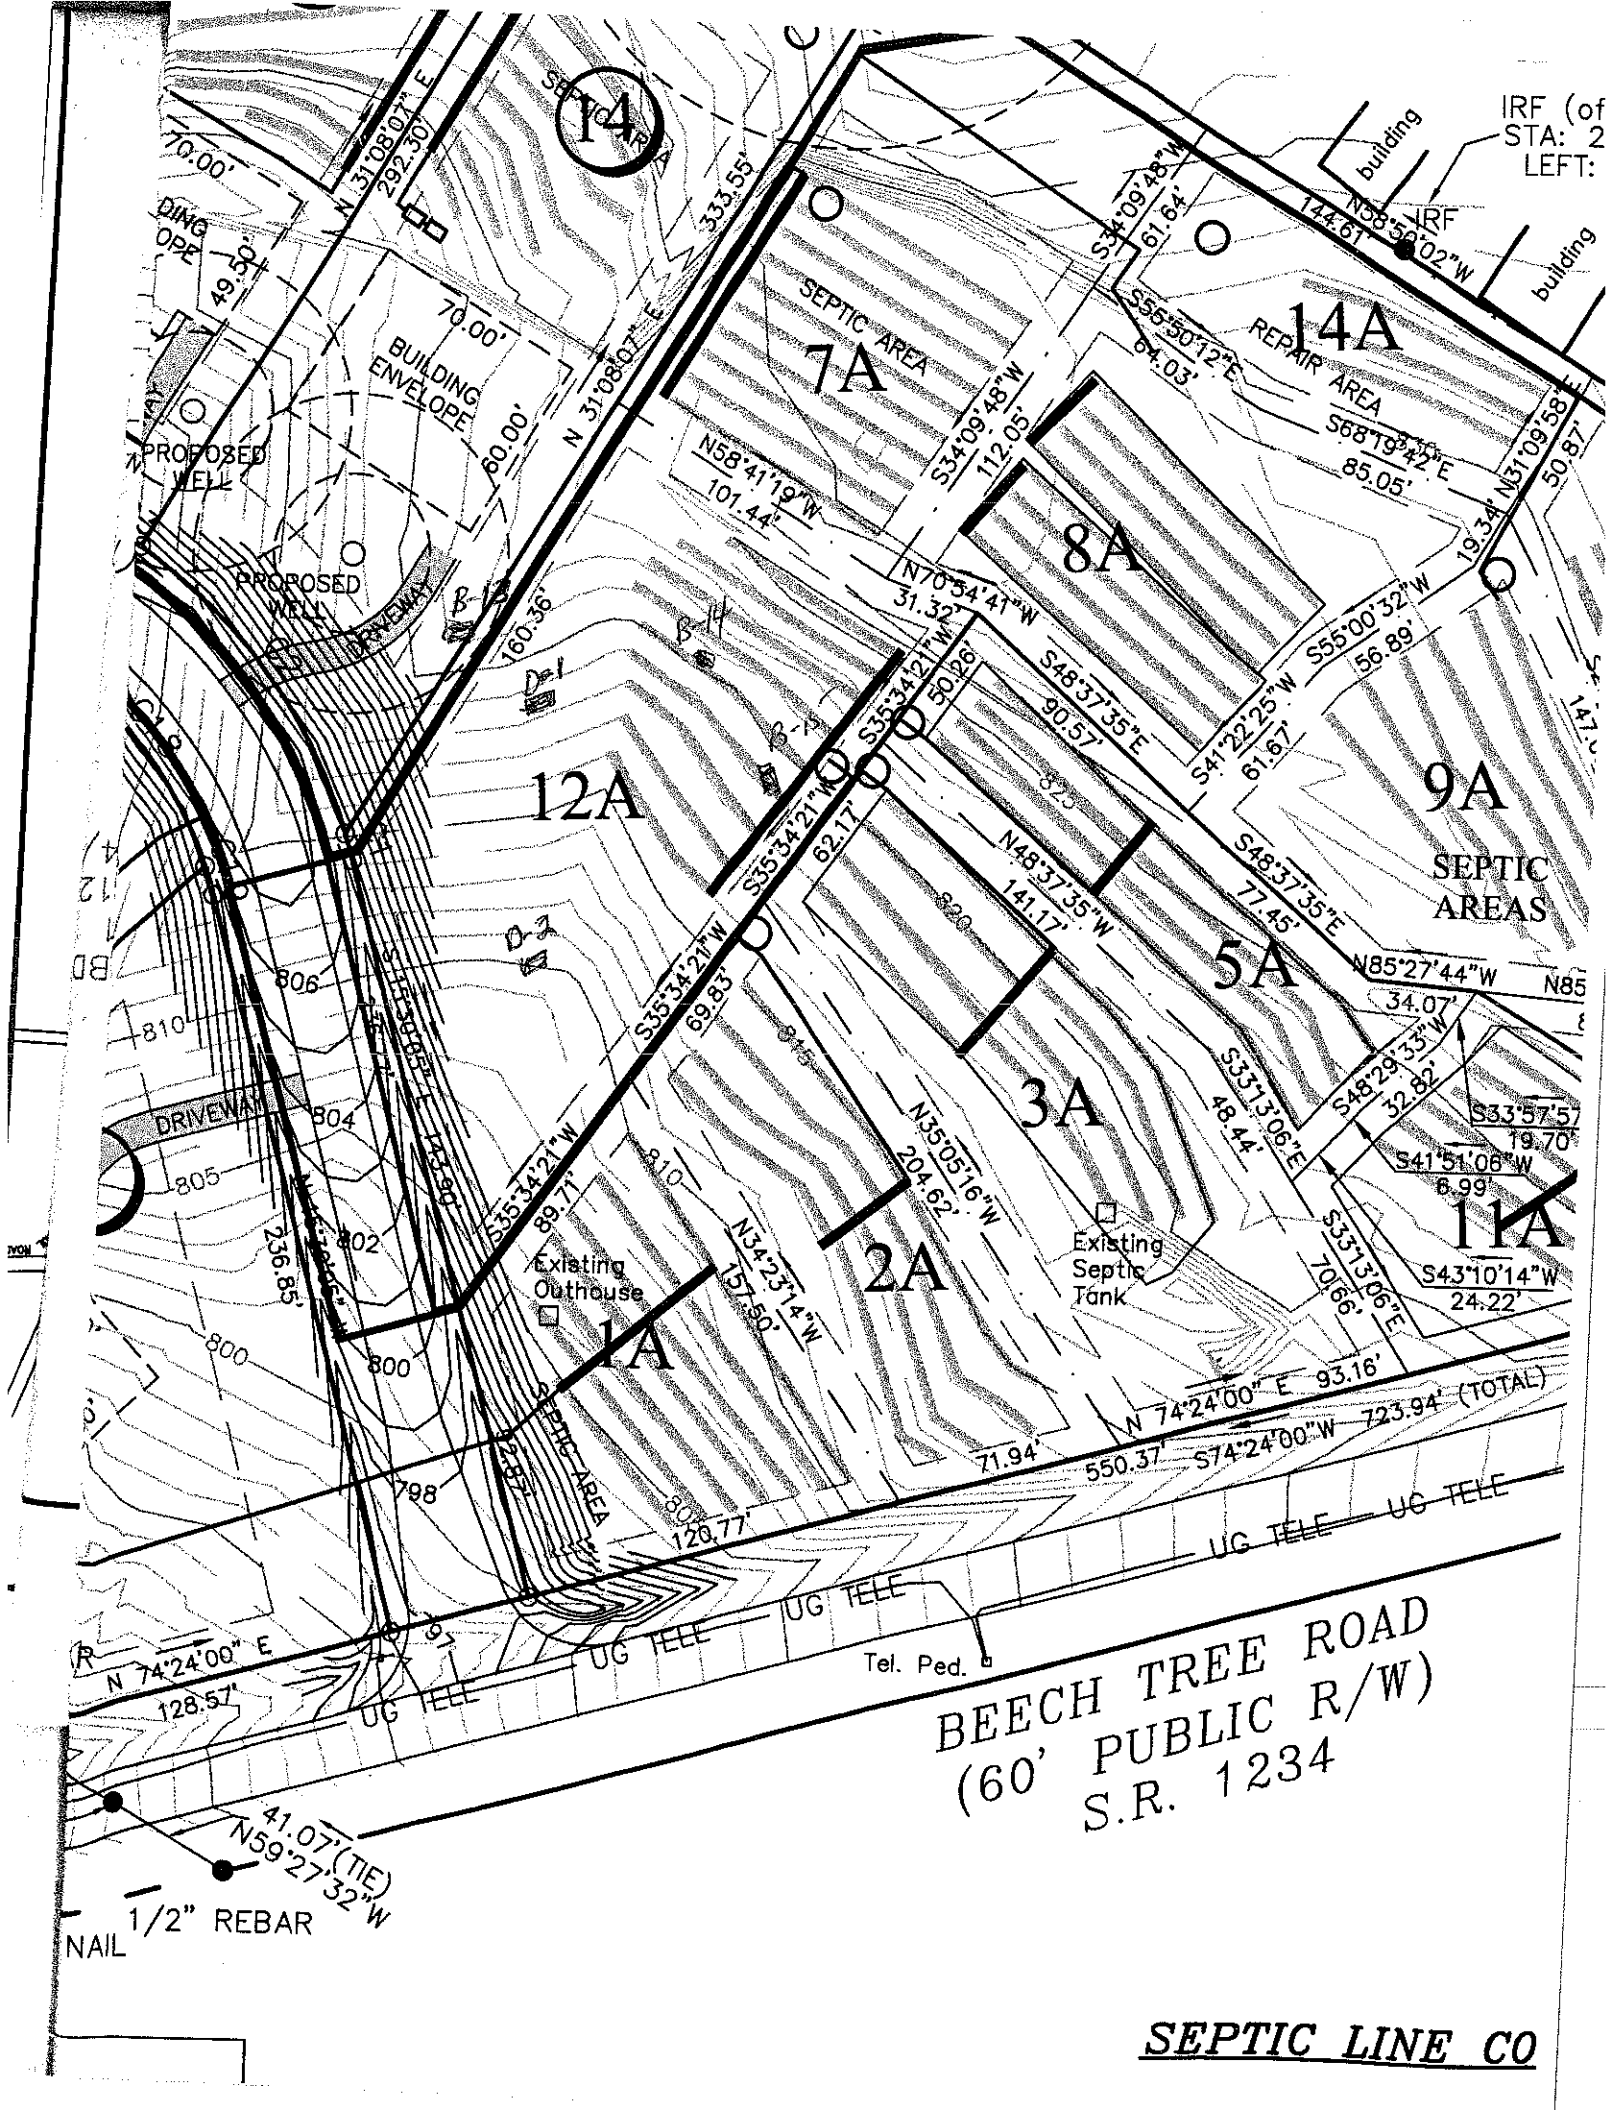

SEPTIC LINE CO