DEPARTMENT OF ENVIRONMENT AND NATURAL RESOURCES
DIVISION OF ENVIRONMENTAL HEALTH
ON-SITE WASTEWATER SECTION

Sheet ____ *of* ____
PROPERTY ID #: _____
COUNTY: _____

SOIL/SITE EVALUATION
for ON-SITE WASTEWATER SYSTEM

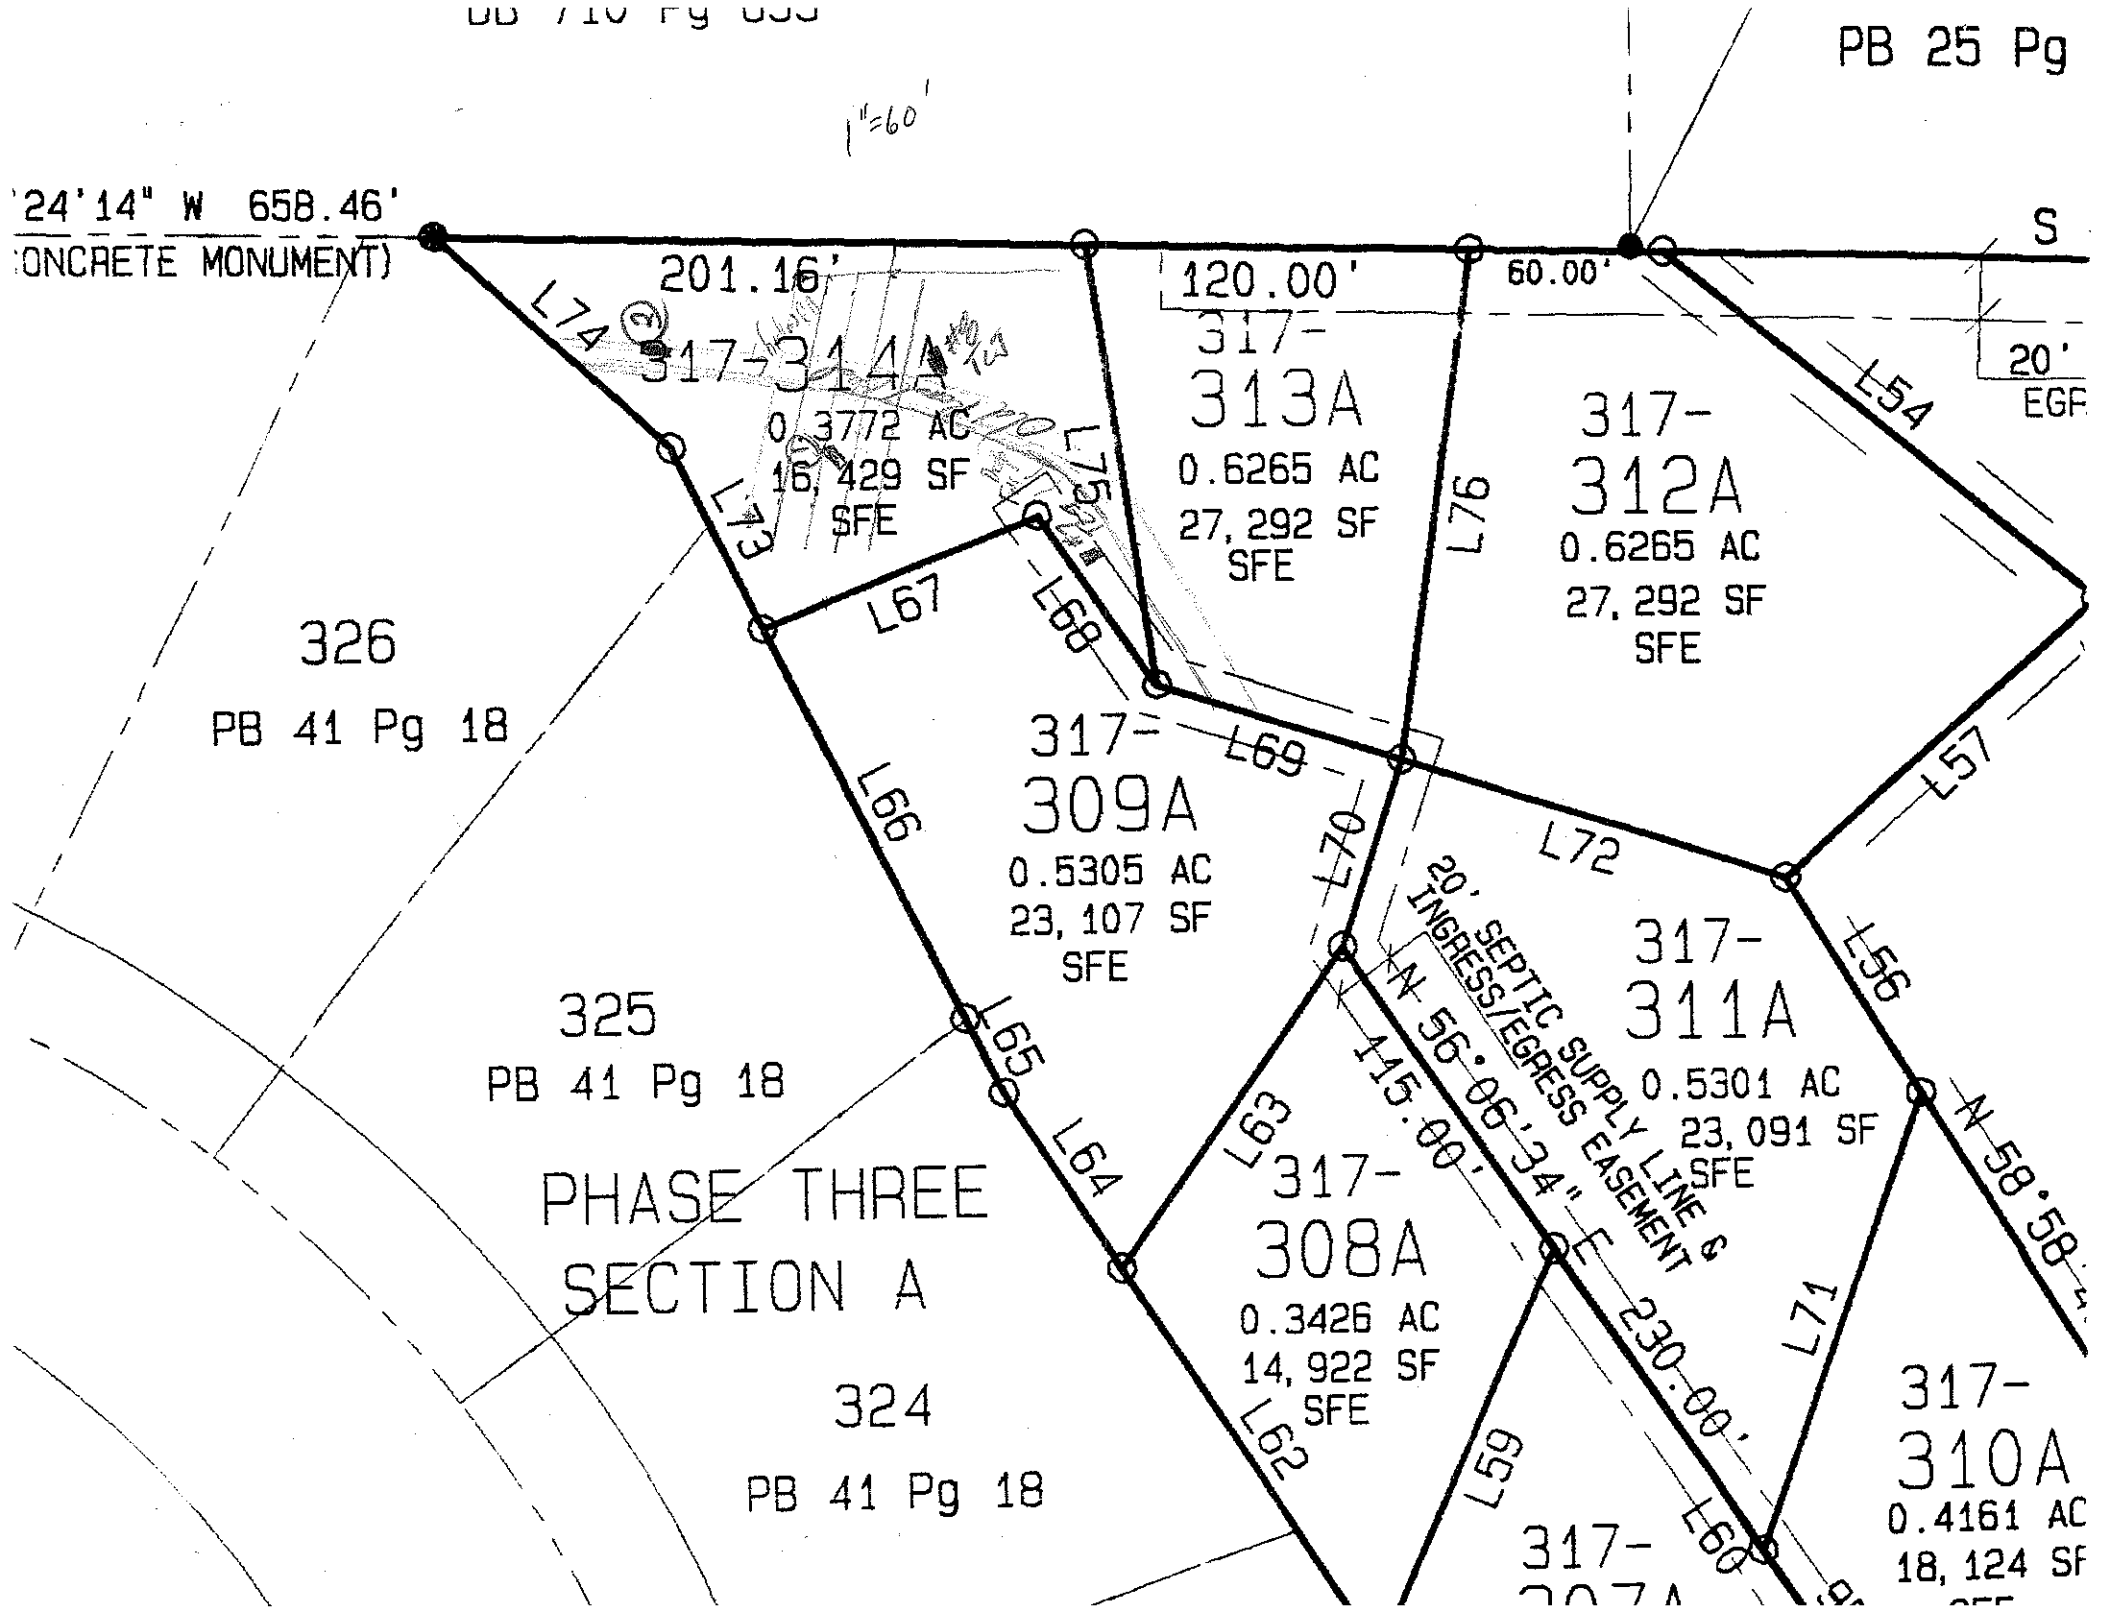
OWNER: _____ APPLICATION DATE _____
ADDRESS: _____ DATE EVALUATED: 9-18-02
PROPOSED FACILITY: _____ PROPOSED DESIGN FLOW (.1949): _____ PROPERTY SIZE: _____
LOCATION OF SITE: Lot 314A Shearon Bluff PROPERTY RECORDED: _____
WATER SUPPLY: ☐ Private ☐ Public ☐ Well ☐ Spring ☑ Other _____
EVALUATION METHOD: ☐ Auger Boring ☐ Pit ☐ Cut
TYPE OF WASTEWATER: ☐ Sewage ☐ Industrial Process ☐ Mixed

PROFILE #	.1940 LAND-SCAPE POSITION/ SLOPE %	HORI-ZON DEPTH (IN.)	SOIL MORPHOLOGY (.1941) .1941 STRUCTURE/ TEXTURE	SOIL MORPHOLOGY (.1941) .1941 CONSISTENCE/ MINERALOGY	OTHER PROFILE FACTORS .1942 SOIL WETNESS/ COLOR	OTHER PROFILE FACTORS .1943 SOIL DEPTH	OTHER PROFILE FACTORS .1956 SAPRO CLASS	OTHER PROFILE FACTORS .1944 RESTR HORIZ	PROFILE CLASS & LTAR
1		0-8	gr sl fr sbk	fri sspsp					.3
		8-28	mod sbk RC	fri sssp					
		28-40	w sbk RC	fri sssp common mic sap					
		40-52	massive RC L	fri sssp					
2		0-16	SBK RC	fi sp sssp					.3+
		16-27	m-f sbk yel	fri sssp common mic sap					
		27-55	m sbk-massive RC-yel	fri sssp					
3	#8 TCI	0-10	gr sl	fri sssp					.5
		10-52	m sbk RC/L	fri sssp common mic sap					
4									

DESCRIPTION	INITIAL SYSTEM	REPAIR SYSTEM
Available Space (.1945)		
System Type(s)		
Site LTAR		

OTHER FACTORS (.1946): _____
SITE CLASSIFICATION (.1948): _____
EVALUATED BY: _____
OTHER(S) PRESENT: _____

COMMENTS: _____


BB 710 Pg 033
PB 25 Pg
1"=60'
'24'14" W 658.46'
ONCRETE MONUMENT)
201.16'
120.00'
60.00'
S
20'
EGR
317-314A
0.3772 AC
16,429 SF
SFE
317-313A
0.6265 AC
27,292 SF
SFE
317-312A
0.6265 AC
27,292 SF
SFE
317-309A
0.5305 AC
23,107 SF
SFE
317-311A
0.5301 AC
23,091 SF
SFE
317-308A
0.3426 AC
14,922 SF
SFE
317-310A
0.4161 AC
18,124 SF
326
PB 41 Pg 18
325
PB 41 Pg 18
324
PB 41 Pg 18
PHASE THREE
SECTION A
20' SEPTIC SUPPLY LINE & INGRESS/EGRESS EASEMENT
N 56°06'34" E
115.00'
230.00'
N 58°58'
L74
L73
L75
L67
L68
L69
L70
L72
L57
L54
L76
L66
L65
L64
L63
L62
L59
L60
L71
L56