
SITE DEVELOPMENT PLAN

PREPARED BY

DELTA LAND SERVICES, INC.
6033 FLORENCE AVE., SUITE 100
CHARLOTTE, N.C. 28212
(704) 536-6190

COURSE	BEARING	DISTANCE
L1	S49°08'28"W	46.35'
L2	S43°39'06"W	37.59'
L3	S59°49'06"W	28.31'
L4	S50°31'25"W	16.14'
L5	S23°43'11"W	11.66'

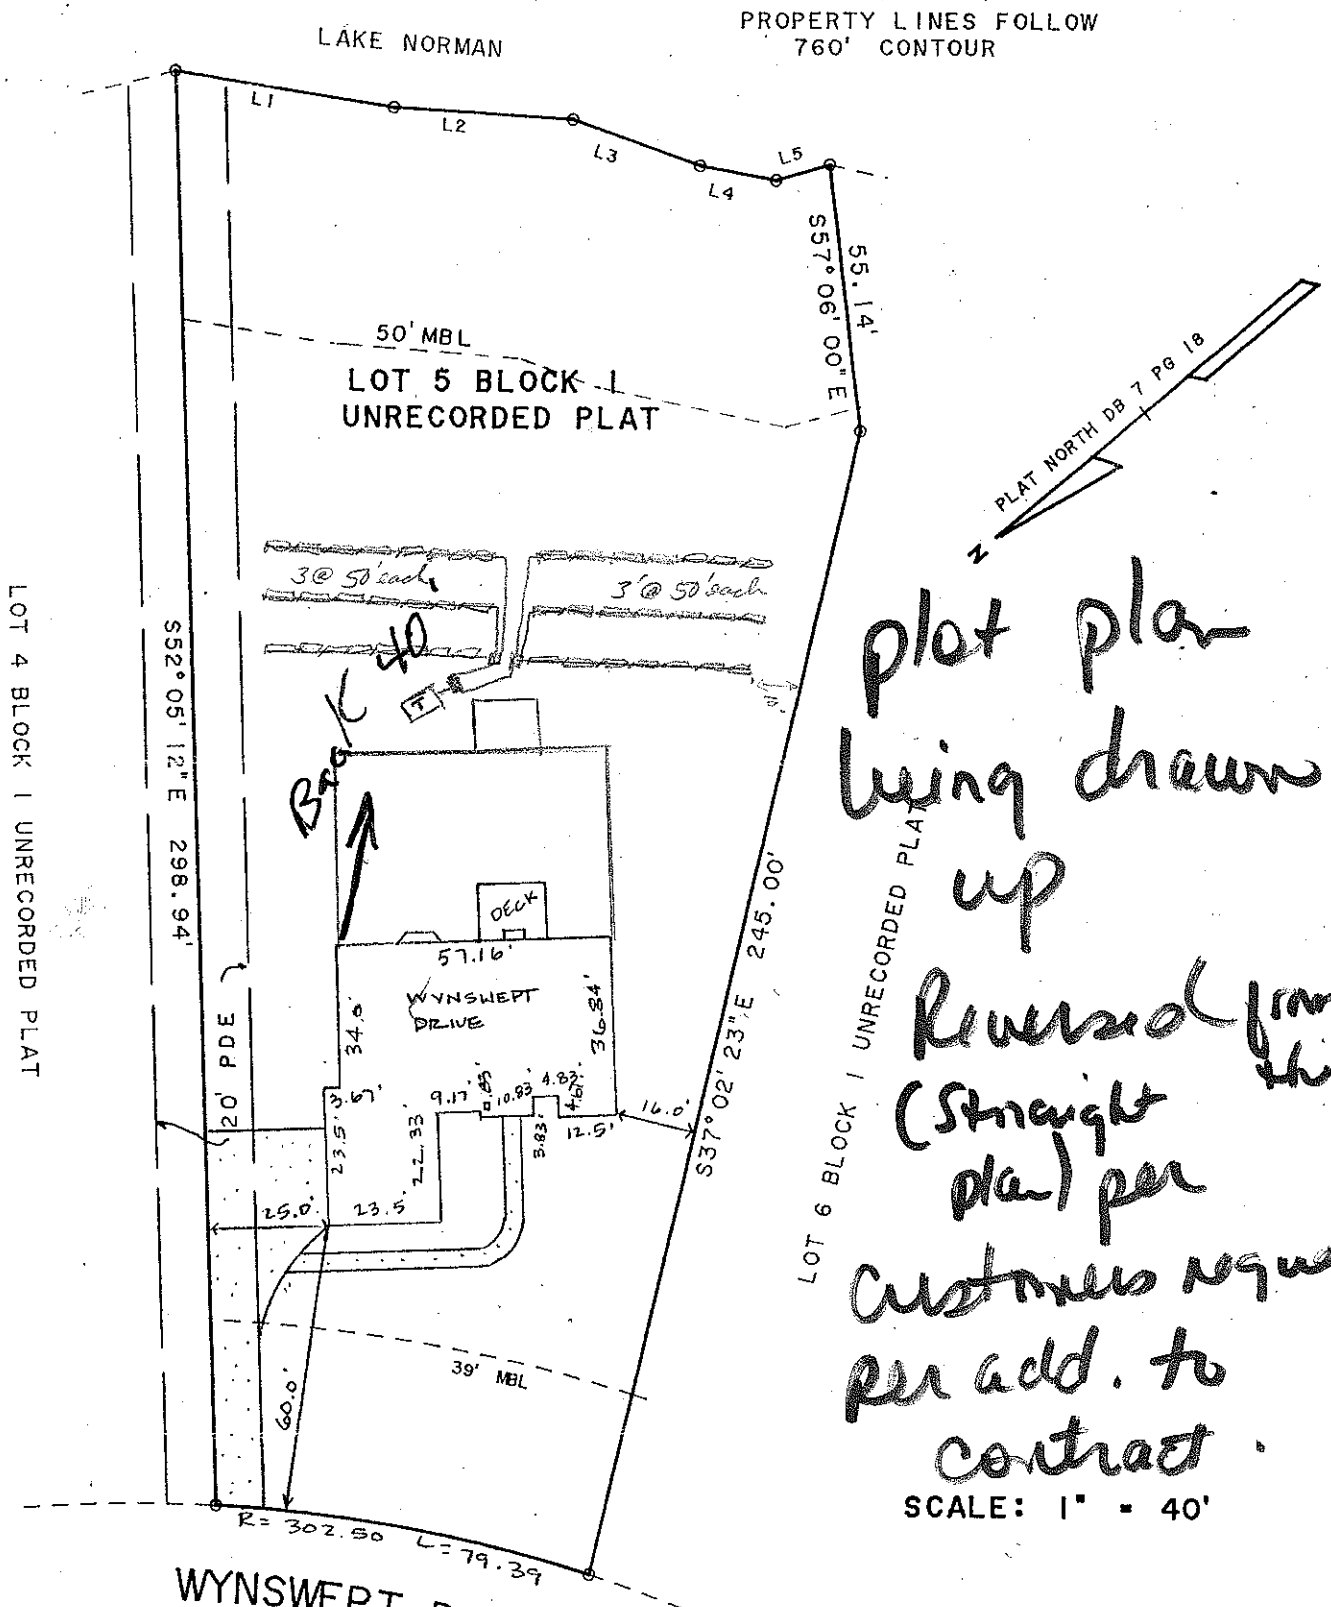

plot plan being drawn up Reversed from this (Straight plan) per customers request per add. to contract.

SCALE: 1" = 40'