IREDELL COUNTY HEATLH DEPARTMENT

PAGE 2: *SITE PLAN WORKSHEET*

SEE THE SAMPLE SITE PLAN BELOW. INCOMPLETE SITE PLANS WILL BE RETURNED TO YOU FOR COMPLETION AND MAY RESULT IN A DELAY IN THE ISSUANCE OF YOUR SEPTIC SYSTEM PERMIT!!!

Place an (X) beside each item as you complete the site plan:

____ Property Line measurements are clearly identified...
____ All proposed structures are indicated...
SHOW: proposed house or business footprint, wells, water lines, patios, pools and decks, and any other item that will occupy space on the site
____ Front and side setbacks from property line...
____ Preferred driveway location and configuration, preferred well location...
____ Area you prefer your septic system to be placed...
____ North arrow, or other sufficient indicator of direction...

Circle N/A on the following if appropriate:


____ Location of septic systems and wells within 100' of your property... N/A
____ Location of easements and rights of ways on your property... N/A
____ Location of any designated wetlands on the property... N/A


Signature: Jean B Davis
Property owner or owner's legal representative signature (SIGNATURE REQUIRED)

9-11-12
DATE

USE THIS SPACE TO DRAW YOUR SITE PLAN

See attached sheet

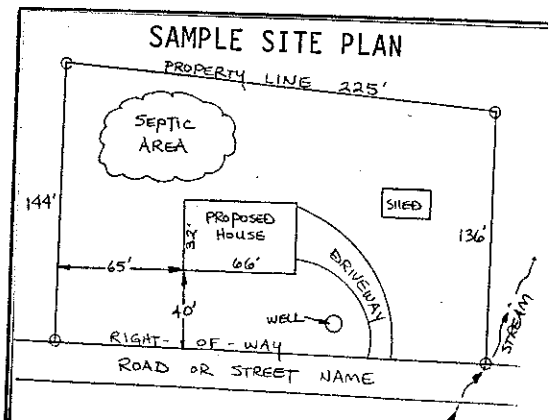

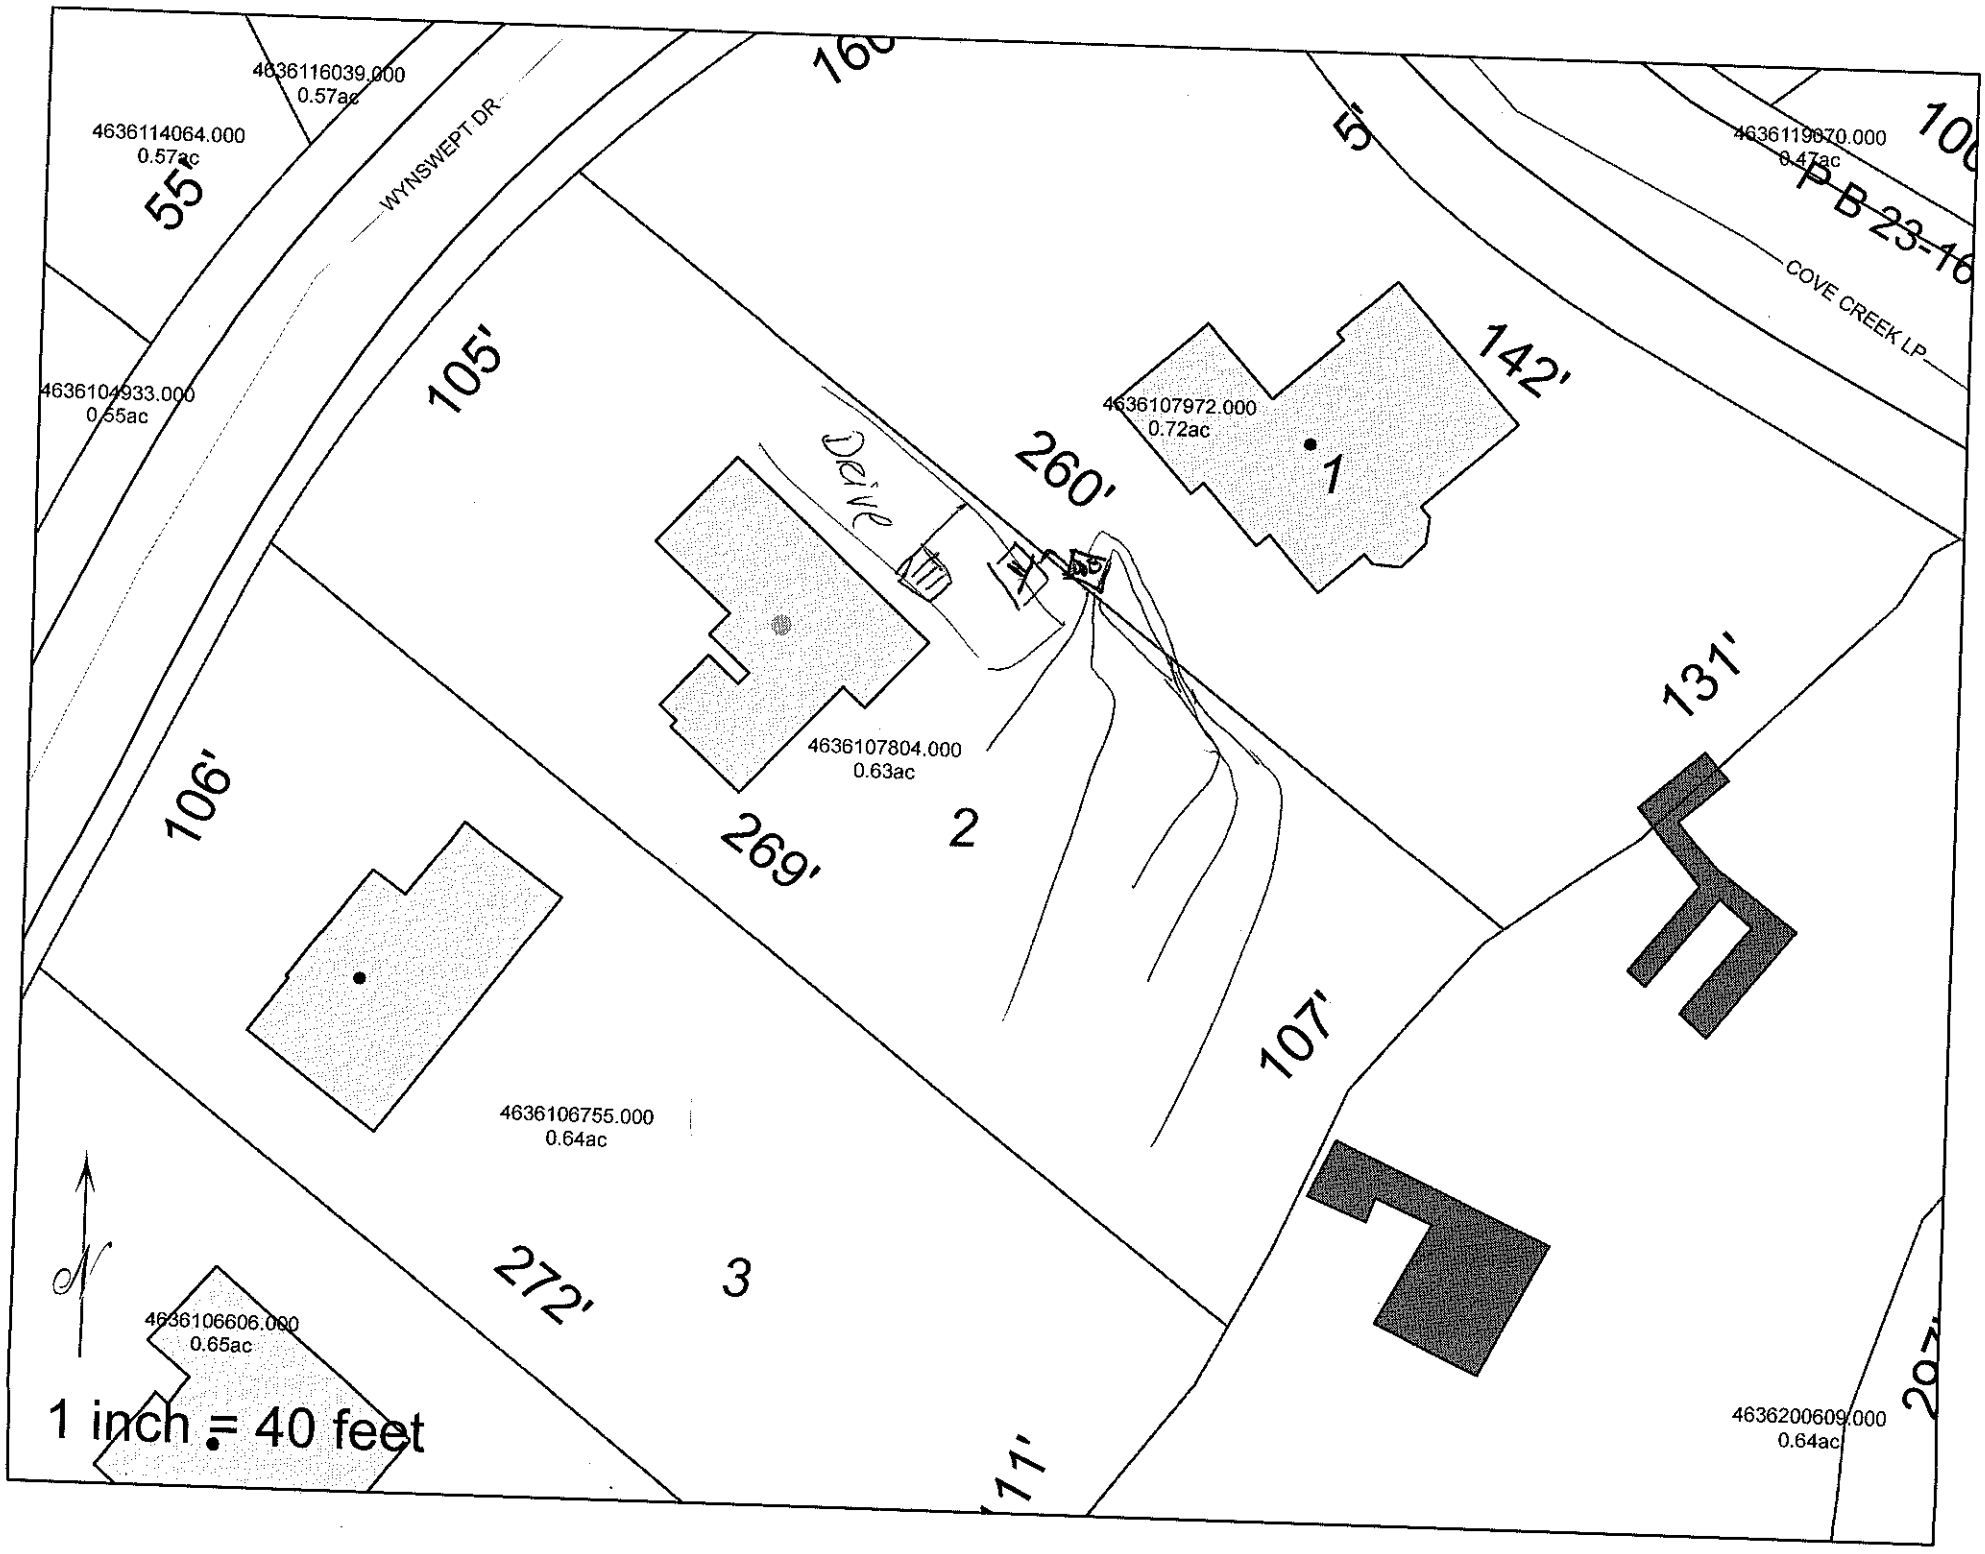
4636116039.000
0.57ac
4636114064.000
0.57ac
WYNSWEPT DR
55'
4636104933.000
0.55ac
105'
Drive
260'
4636107972.000
0.72ac
1
142'
5'
4636119870.000
0.47ac
P B 23-16
COVE CREEK LP
131'
4636107804.000
0.63ac
2
106'
269'
107'
4636106755.000
0.64ac
3
272'
4636106606.000
0.65ac
1 inch = 40 feet
4636200609.000
0.64ac