IREDELL COUNTY HEATLH DEPARTMENT
ENVIRONMENTAL HEALTH DIVISION
PAGE 2: *SITE PLAN WORKSHEET*

SEE THE "SAMPLE SITE PLAN" BELOW. *INCOMPLETE SITE PLANS WILL BE RETURNED TO YOU FOR COMPLETION AND MAY RESULT IN A DELAY IN THE ISSUANCE OF YOUR SEPTIC SYSTEM PERMIT!!!*

Place an (X) beside each item as you complete the site plan:

____ **Property Line measurements are clearly identified...**
____ **All proposed structures are indicated...**
SHOW: proposed house or business footprint, wells, water lines, patios, pools and decks, and any other item that will occupy space on the site
____ **Front and side setbacks from property line...**
____ **Preferred driveway location and configuration, preferred well location...**
____ **Area you prefer your septic system to be placed...**
____ **North arrow, or other sufficient indicator of direction...**

Circle N/A on the following if appropriate:

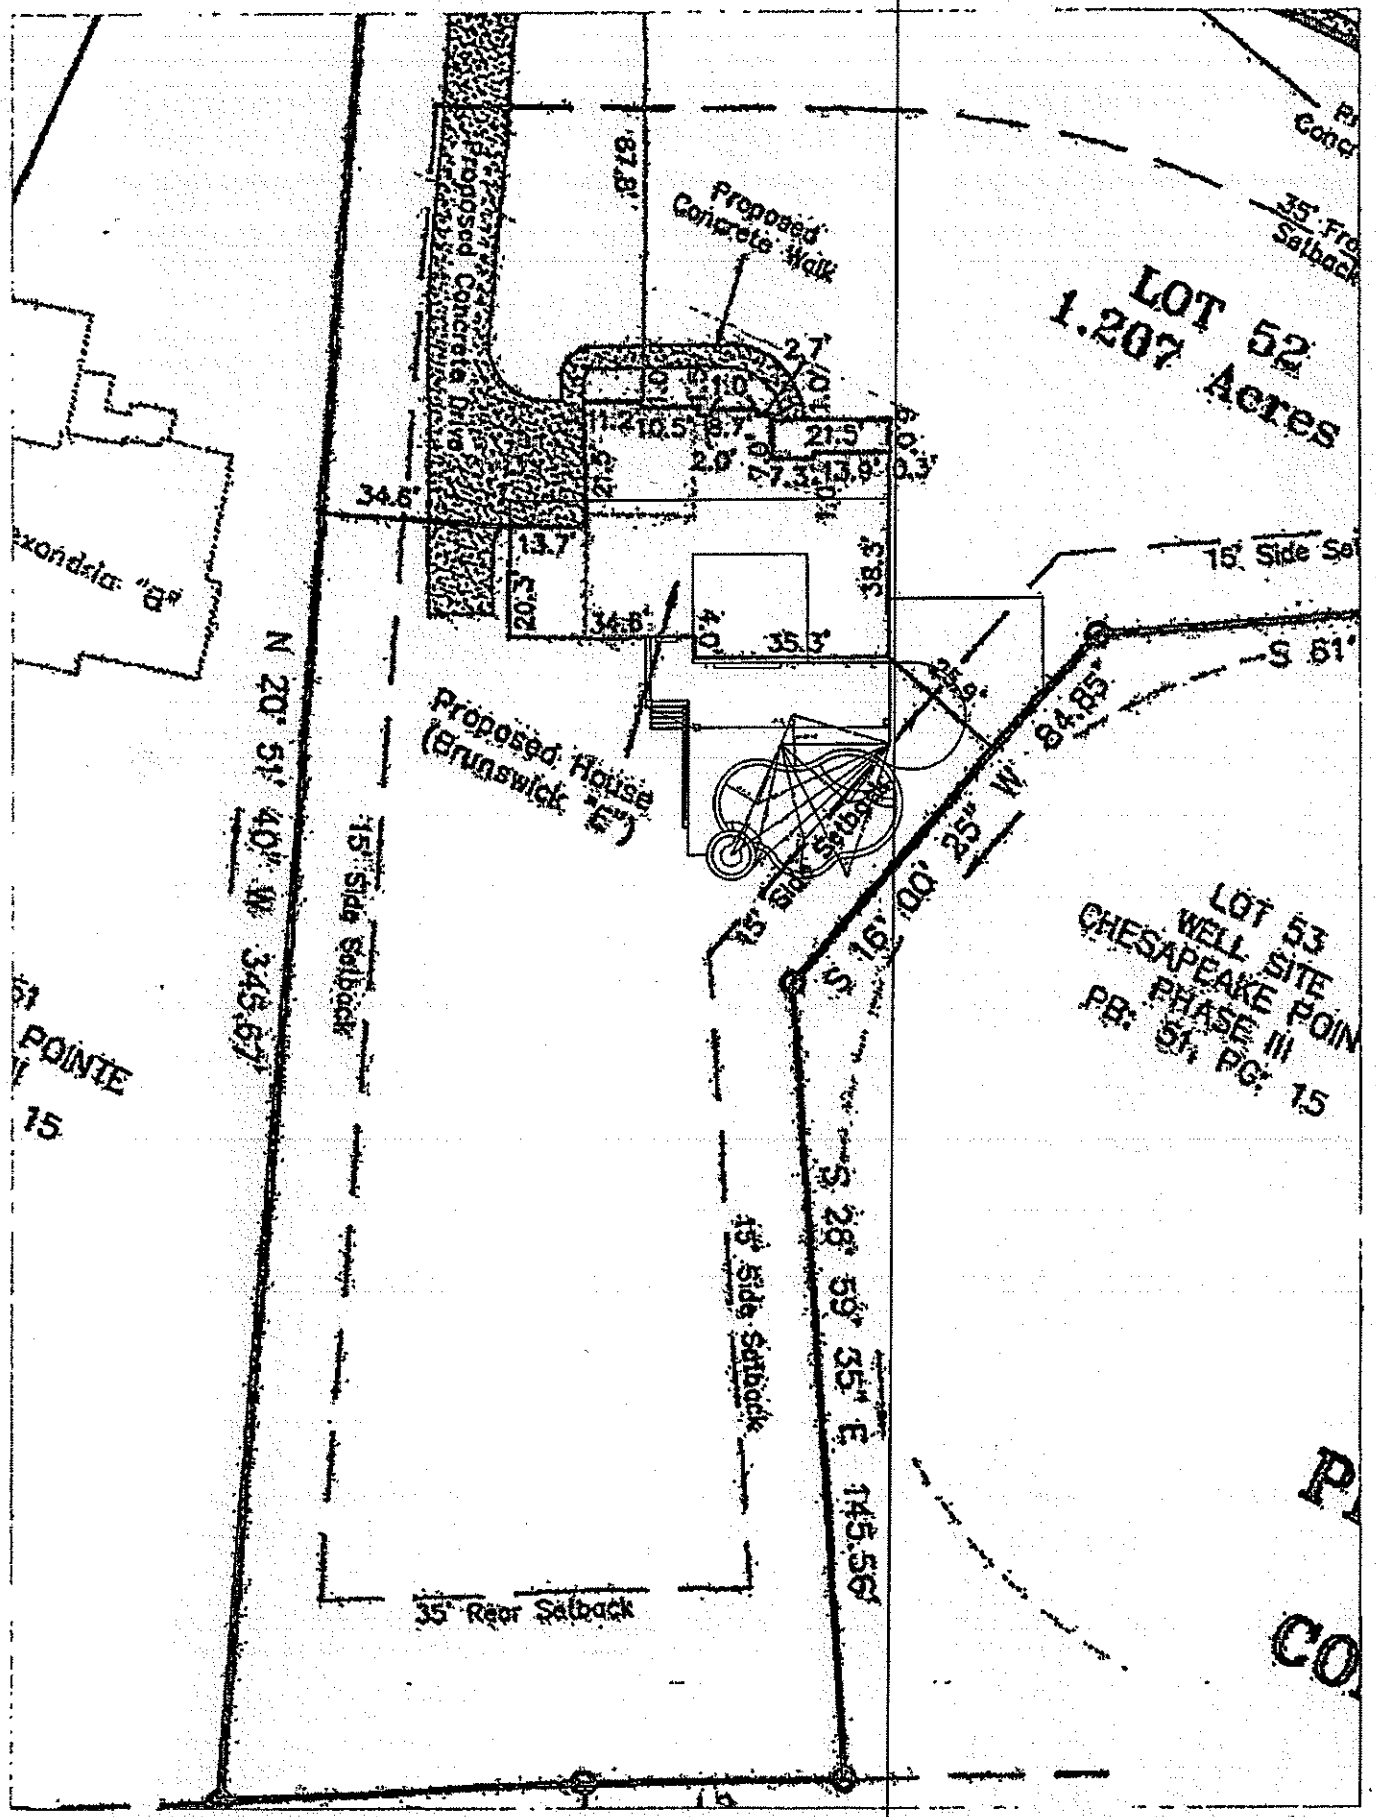
____ **Location of septic systems and wells within 100' of your property... N/A**
____ **Location of easements and rights of ways on your property... N/A**
____ **Location of any designated wetlands on the property... N/A**

Signature: _____ 3-23-16
REQUIRED property owner or owner's legal representative signature. **DATE**

USE THIS SPACE TO DRAW YOUR SITE PLAN

Please see attached

White Copy – Environmental Health Yellow Copy – Applicant
C:\Users\dutz\AppData\Local\Microsoft\Windows\Temporary Internet Files\OLK63F0\Application For OSWP Permit (2).doc


LOT 52
1.207 Acres
Proposed Concrete Walk
Proposed Concrete Drive
Proposed House (Brunswick "E")
87.8'
34.6'
13.7'
20.3'
34.6'
4.0'
35.3'
18.3'
15' Side Setback
35' Rear Setback
N 20° 51' 40" W 345.67'
S 16° 00' 25" W 84.85'
S 58° 59' 35" E 145.59'
LOT 53
WELL SITE
CHESAPEAKE POIN
PHASE III
PB: 51, PG: 15
POINTE
15
S 61°