IREDELL COUNTY HEALTH DEPARTMENT
ENVIRONMENTAL HEALTH DIVISION:
SITE PLAN WORKSHEET

SEE THE "SAMPLE SITE PLAN" BELOW. *INCOMPLETE SITE PLANS WILL BE RETURNED TO YOU FOR COMPLETION AND MAY RESULT IN A DELAY IN THE ISSUANCE OF YOUR SEPTIC SYSTEM PERMIT!!!*

Place an (X) beside each item as you complete the site plan:

✓ **Property Line measurements are clearly identified…** ____ **All proposed structures are indicated…**

SHOW: proposed house or business footprint, wells, water lines, patios, pools and decks, and any other item that will occupy space on the site


____ **Front and side setbacks from property line…** ____ **Preferred driveway location and configuration, preferred well location…**

✓ **Area you prefer your septic system to be placed…** ____ **North arrow, or other sufficient indicator of direction…**


Circle N/A on the following if appropriate:

N/A **Location of septic systems and wells within 100' of your property… N/A**

N/A **Location of easements and rights of ways on your property… N/A** N/A **Location of any designated wetlands on the property… N/A**

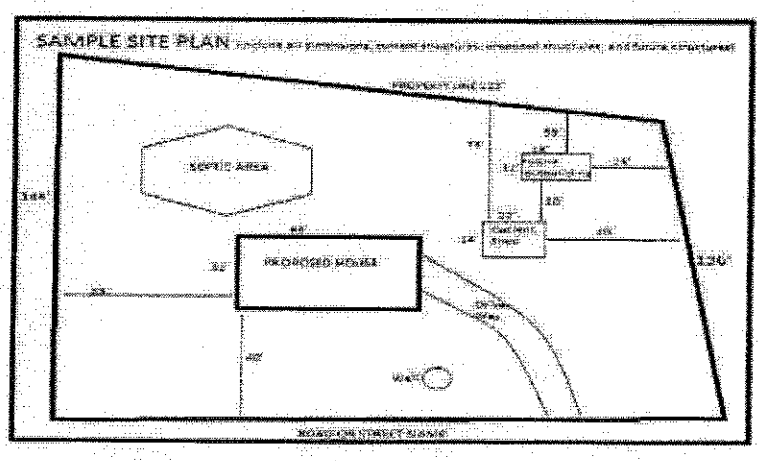

USE THIS SPACE TO DRAW YOUR SITE PLAN

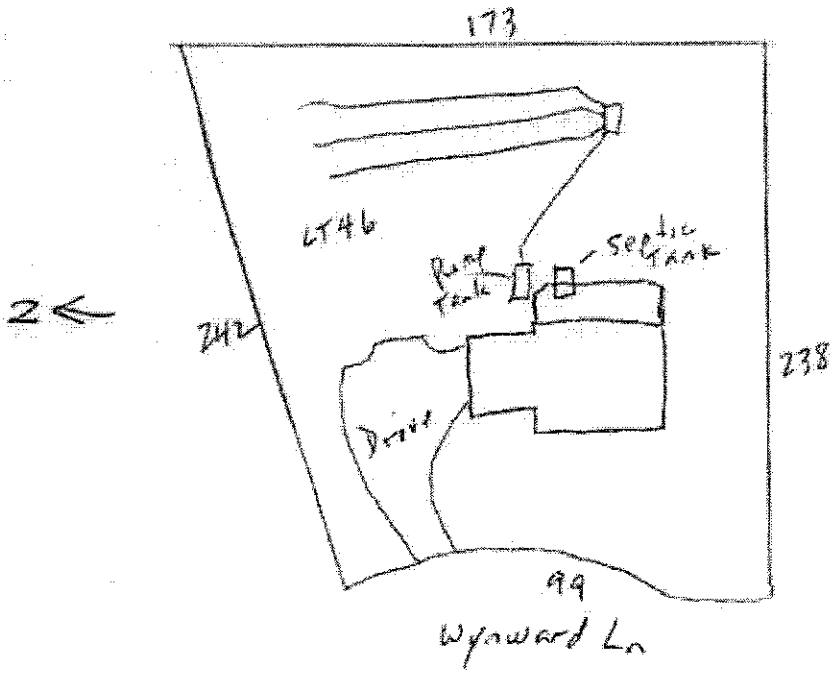


2←

#4|9

Signature: _____ 5/23/16

REQUIRED **property owner or owner's legal representative signature.** **DATE**

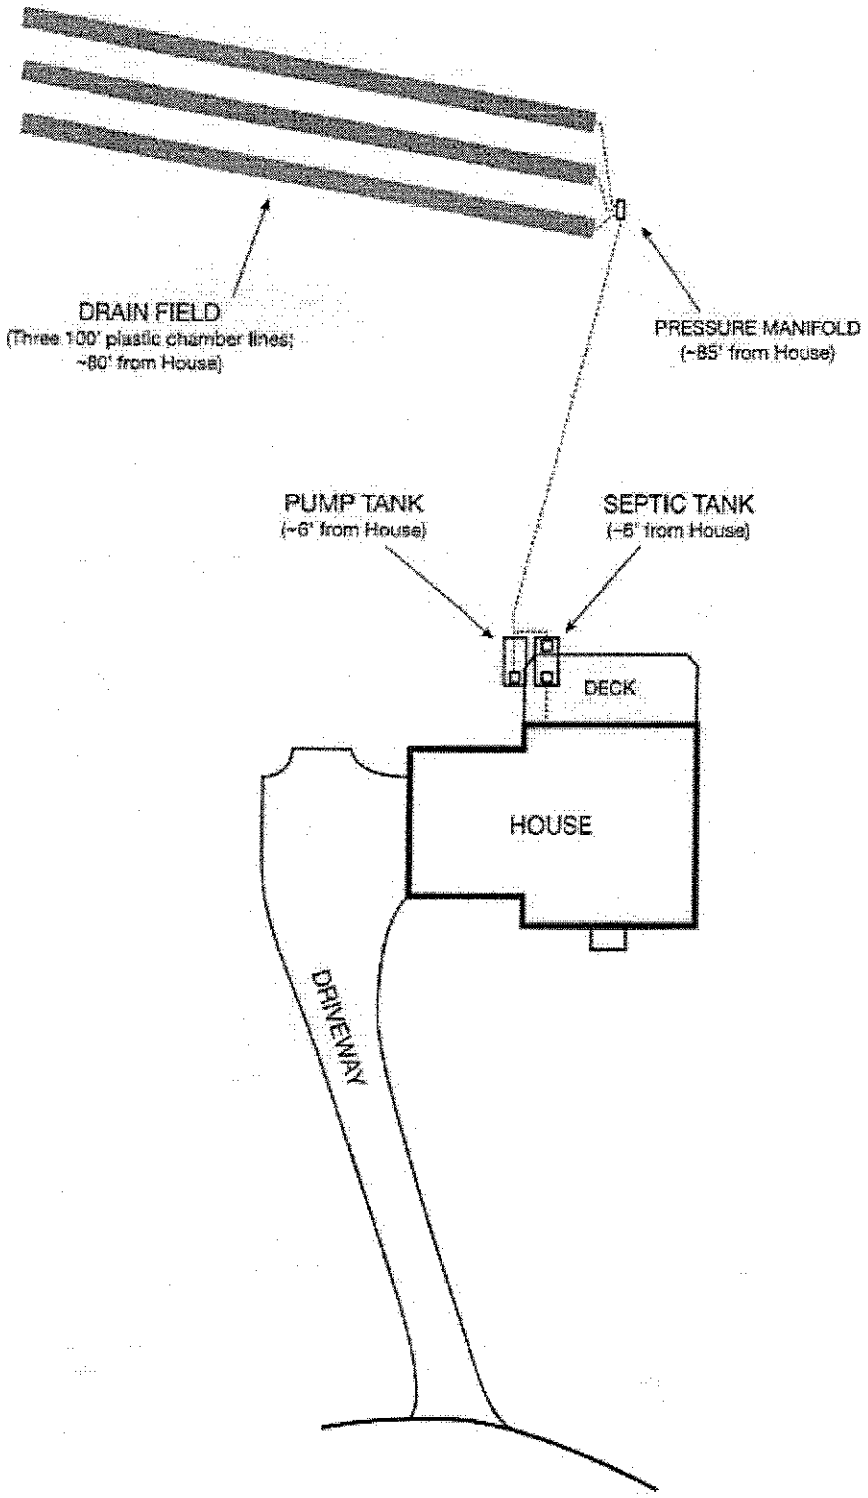

162 Wynward Ln
Mooresville, NC 28117
2016 May 13
(Not to scale)

#5/7