
SITE DEVELOPMENT PLAN

PREPARED BY:

DELTA LAND SERVICES, INC.
6033 FLORENCE AVENUE, SUITE 100
CHARLOTTE, NORTH CAROLINA 28212
(704) 536-6190

SCALE: 1" = 40'

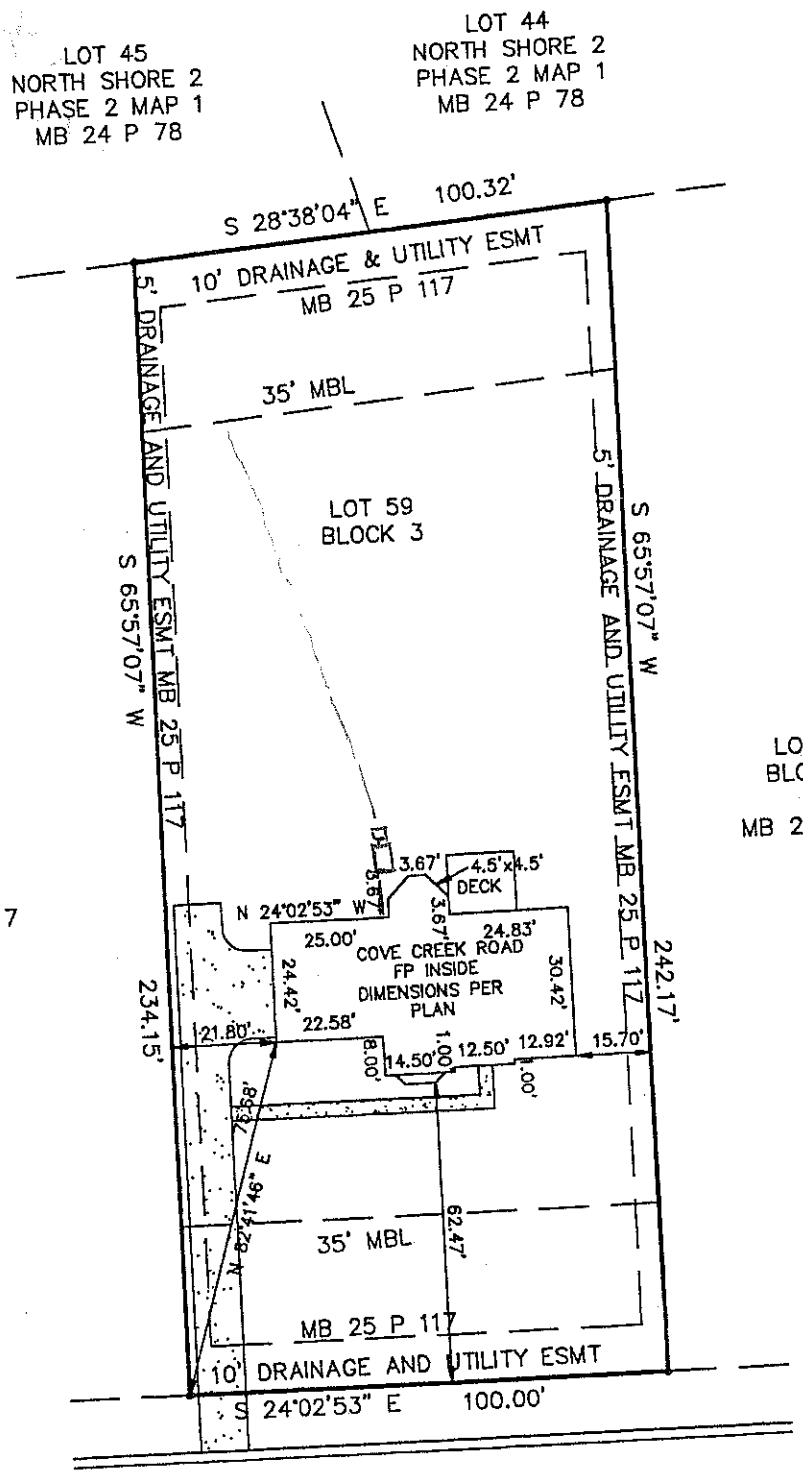

COVE CREEK ROAD

50' PUBLIC R/W