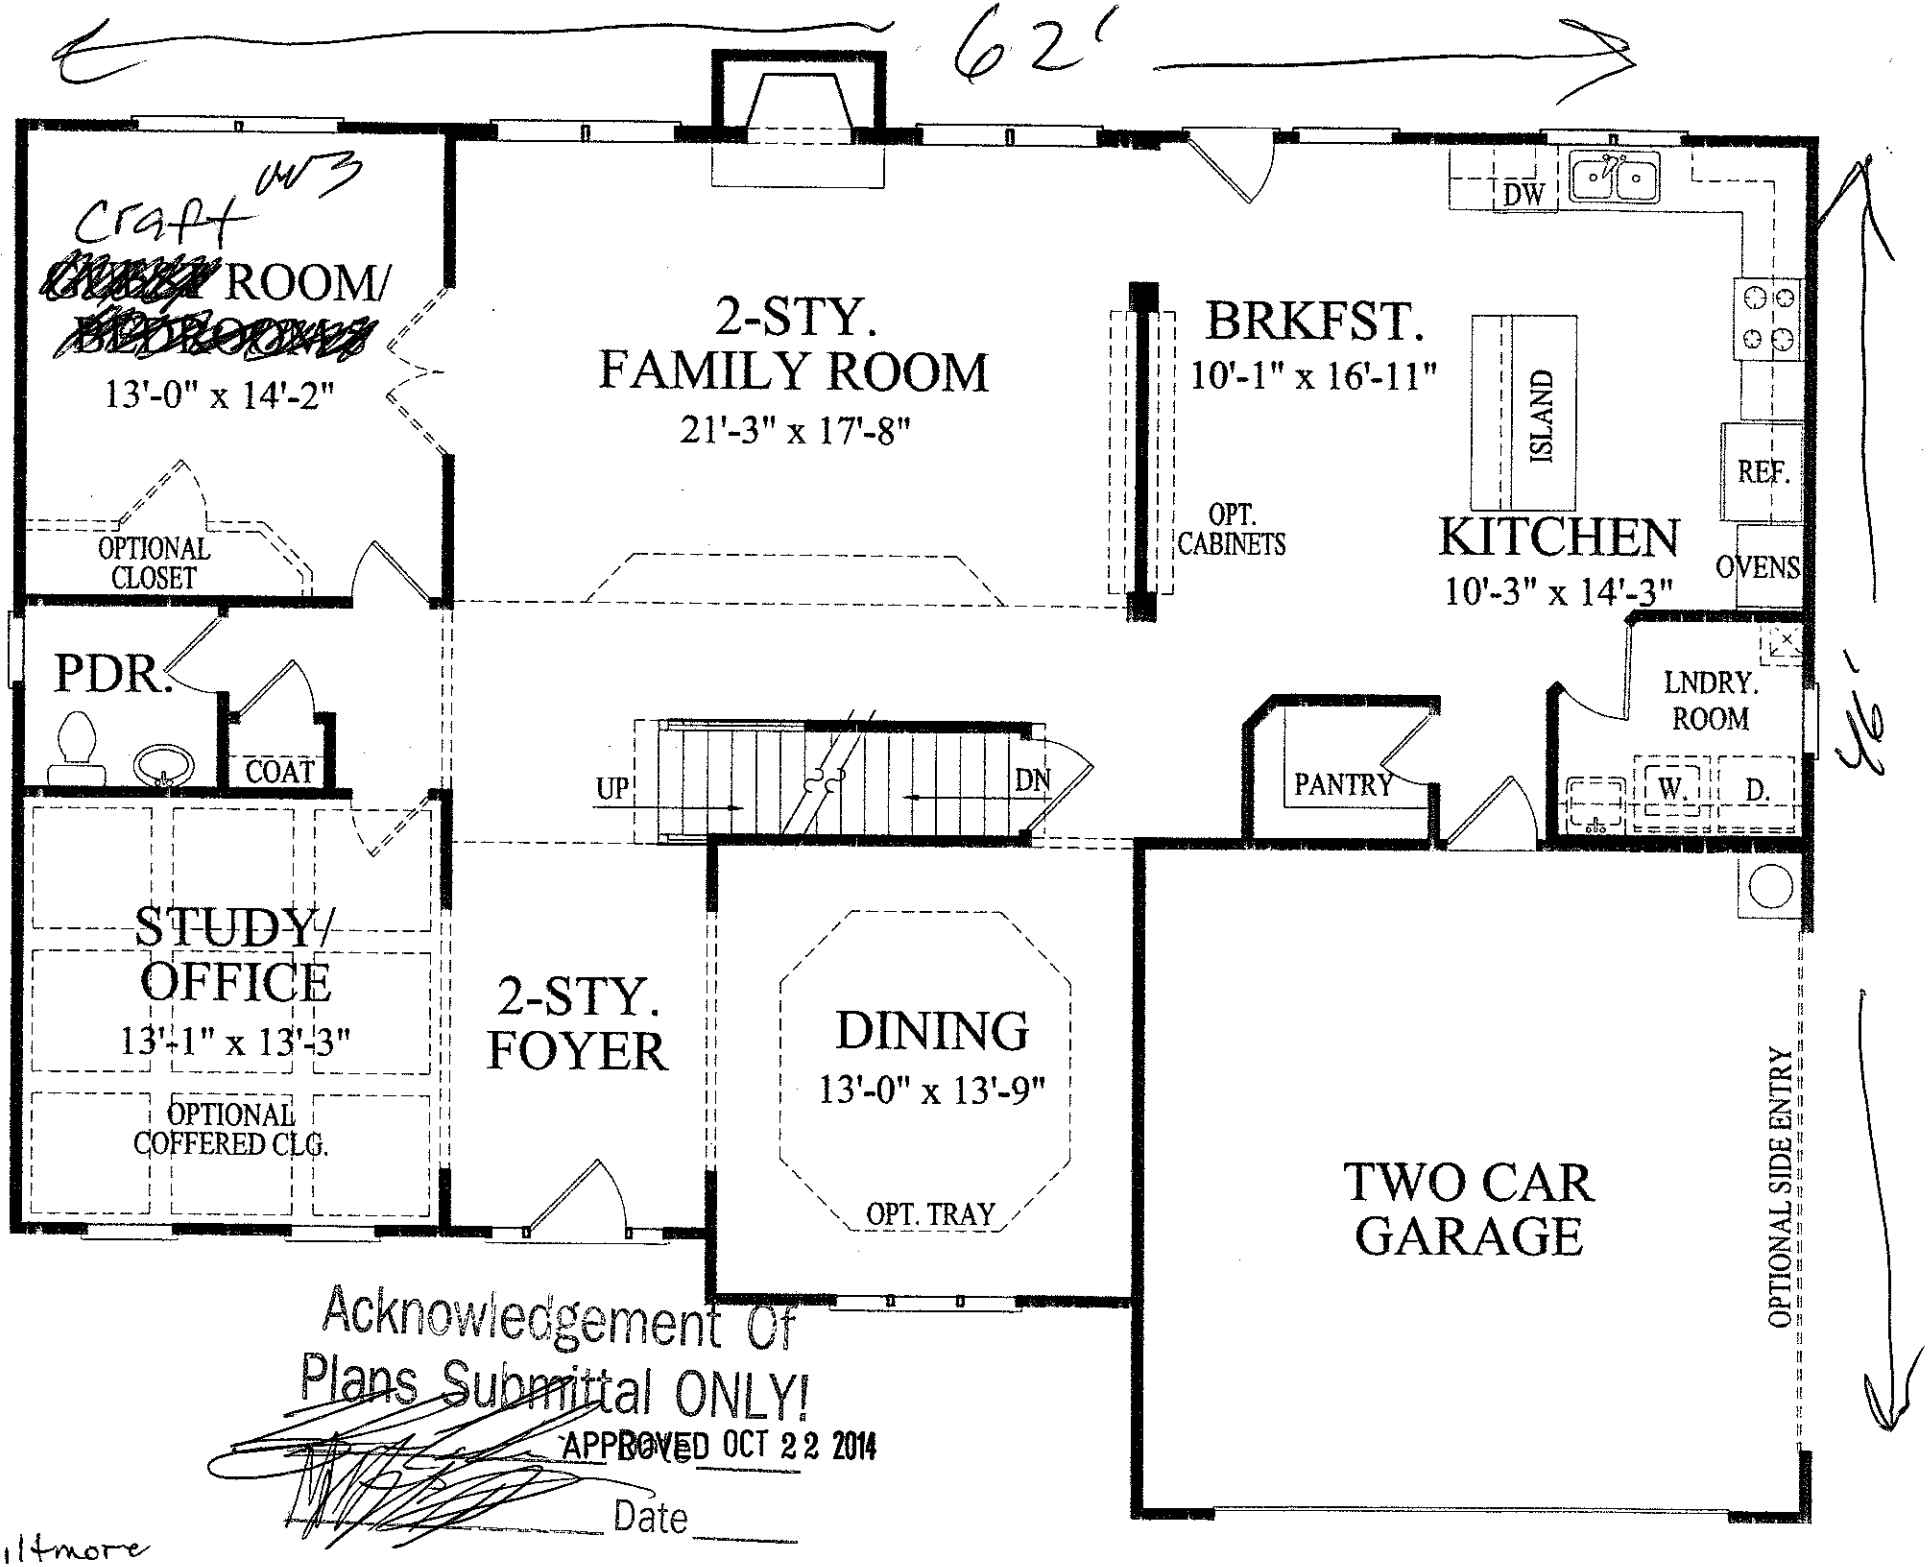
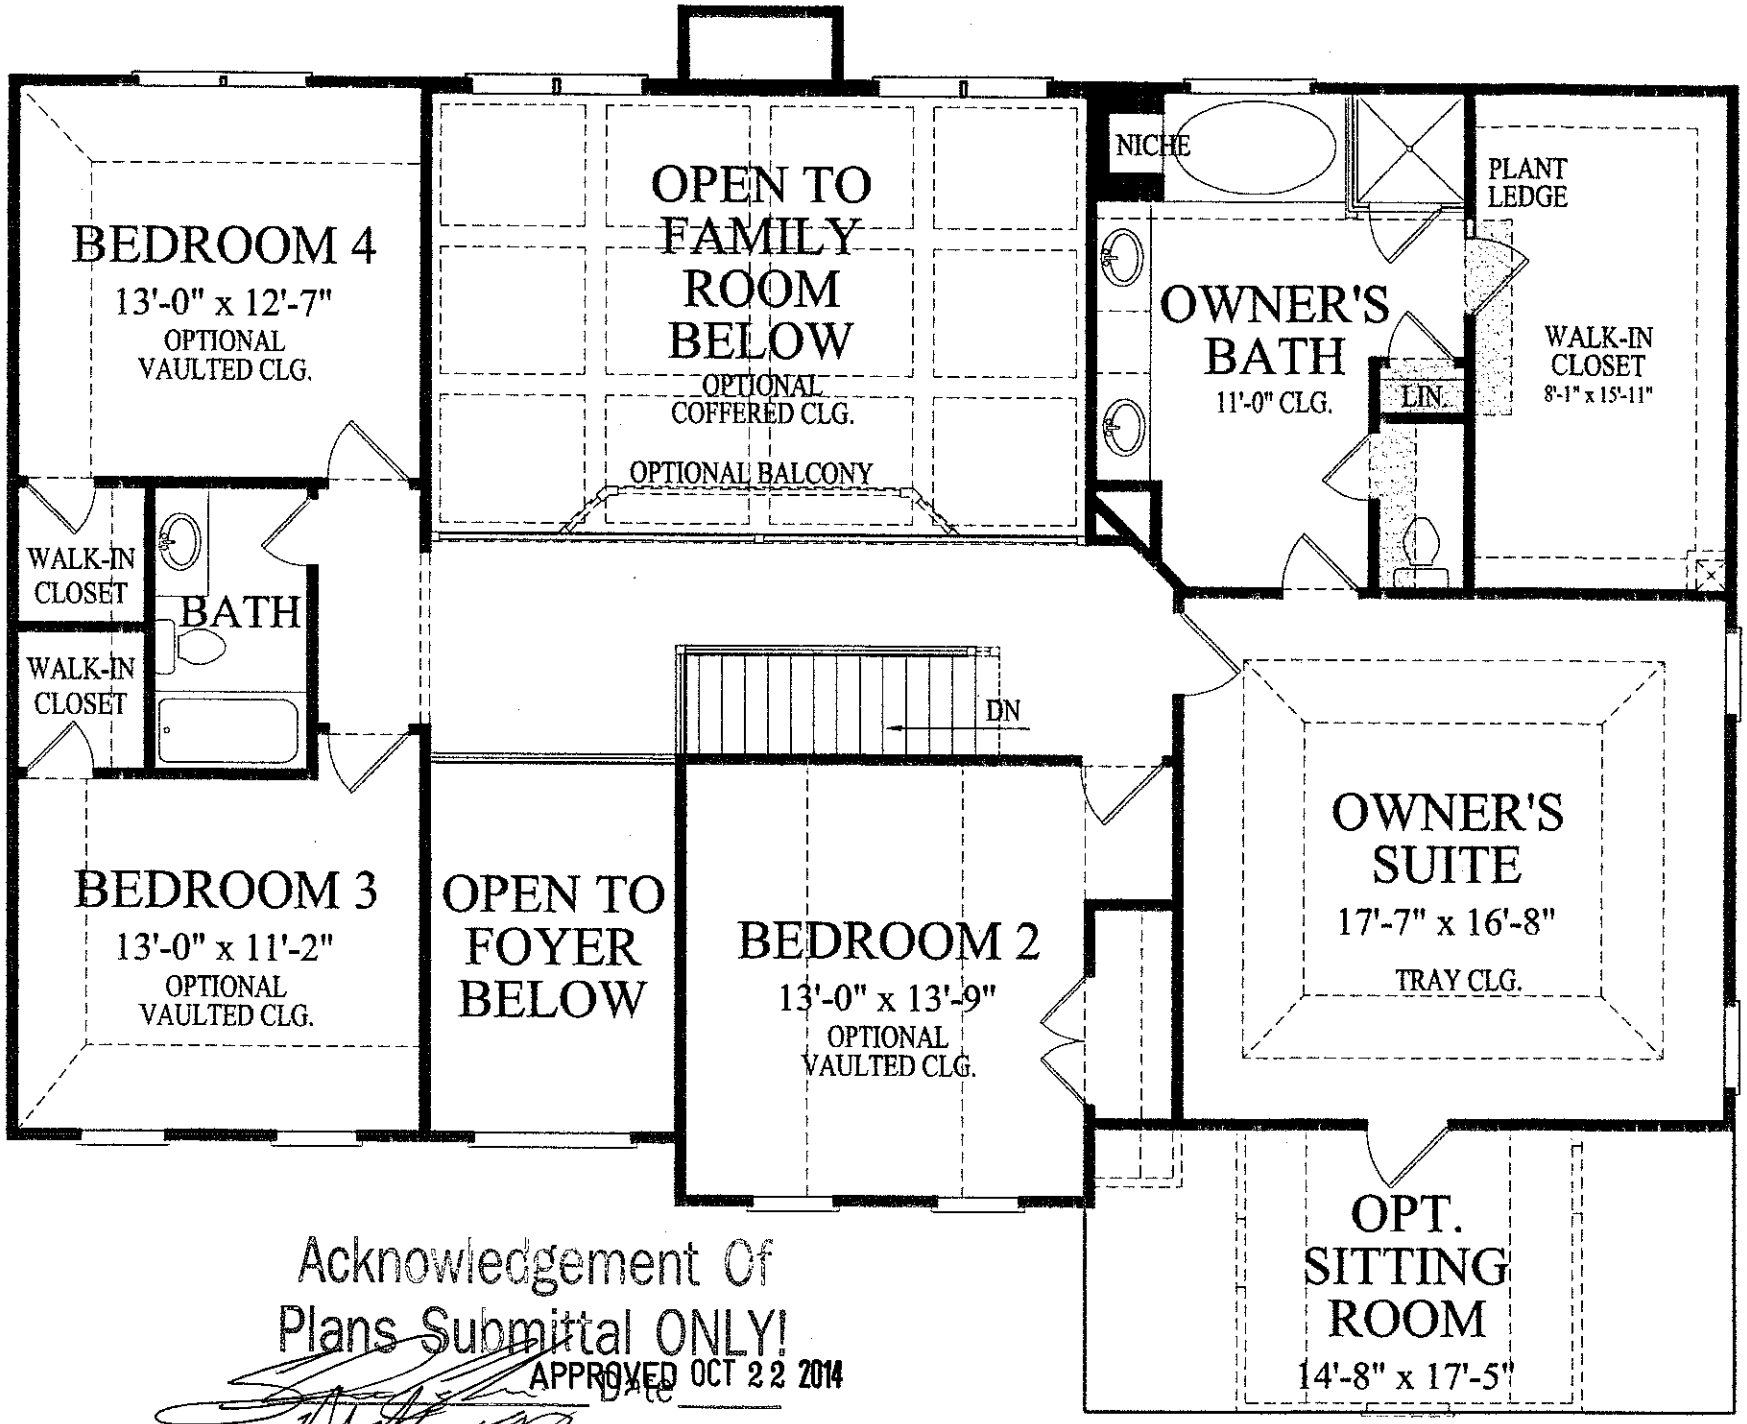

62'
Craft
ROOM/
13'-0" x 14'-2"
2-STY.
FAMILY ROOM
21'-3" x 17'-8"
BRKFST.
10'-1" x 16'-11"
DW
ISLAND
REF.
OPT.
CABINETS
KITCHEN
10'-3" x 14'-3"
OVENS
OPTIONAL
CLOSET
PDR.
COAT
UP
DN
PANTRY
LNDRY.
ROOM
W.
D.
46'
STUDY/
OFFICE
13'-1" x 13'-3"
OPTIONAL
COFFERED CLG.
2-STY.
FOYER
DINING
13'-0" x 13'-9"
OPT. TRAY
TWO CAR
GARAGE
OPTIONAL SIDE ENTRY
Acknowledgement Of
Plans Submittal ONLY!
APPROVED OCT 22 2014
Date
Biltmore



Acknowledgement Of
Plans Submittal ONLY!
APPROVED OCT 22 2014

_____ Date_____

_____ Date_____

Biltmore