DEPARTMENT OF ENVIRONMENT AND NATURAL RESOURCES
DIVISION OF ENVIRONMENTAL HEALTH
ON-SITE WASTEWATER SECTION

Sheet ___ of ___
PROPERTY ID #: _____
COUNTY: _____

SOIL/SITE EVALUATION
for ON-SITE WASTEWATER SYSTEM

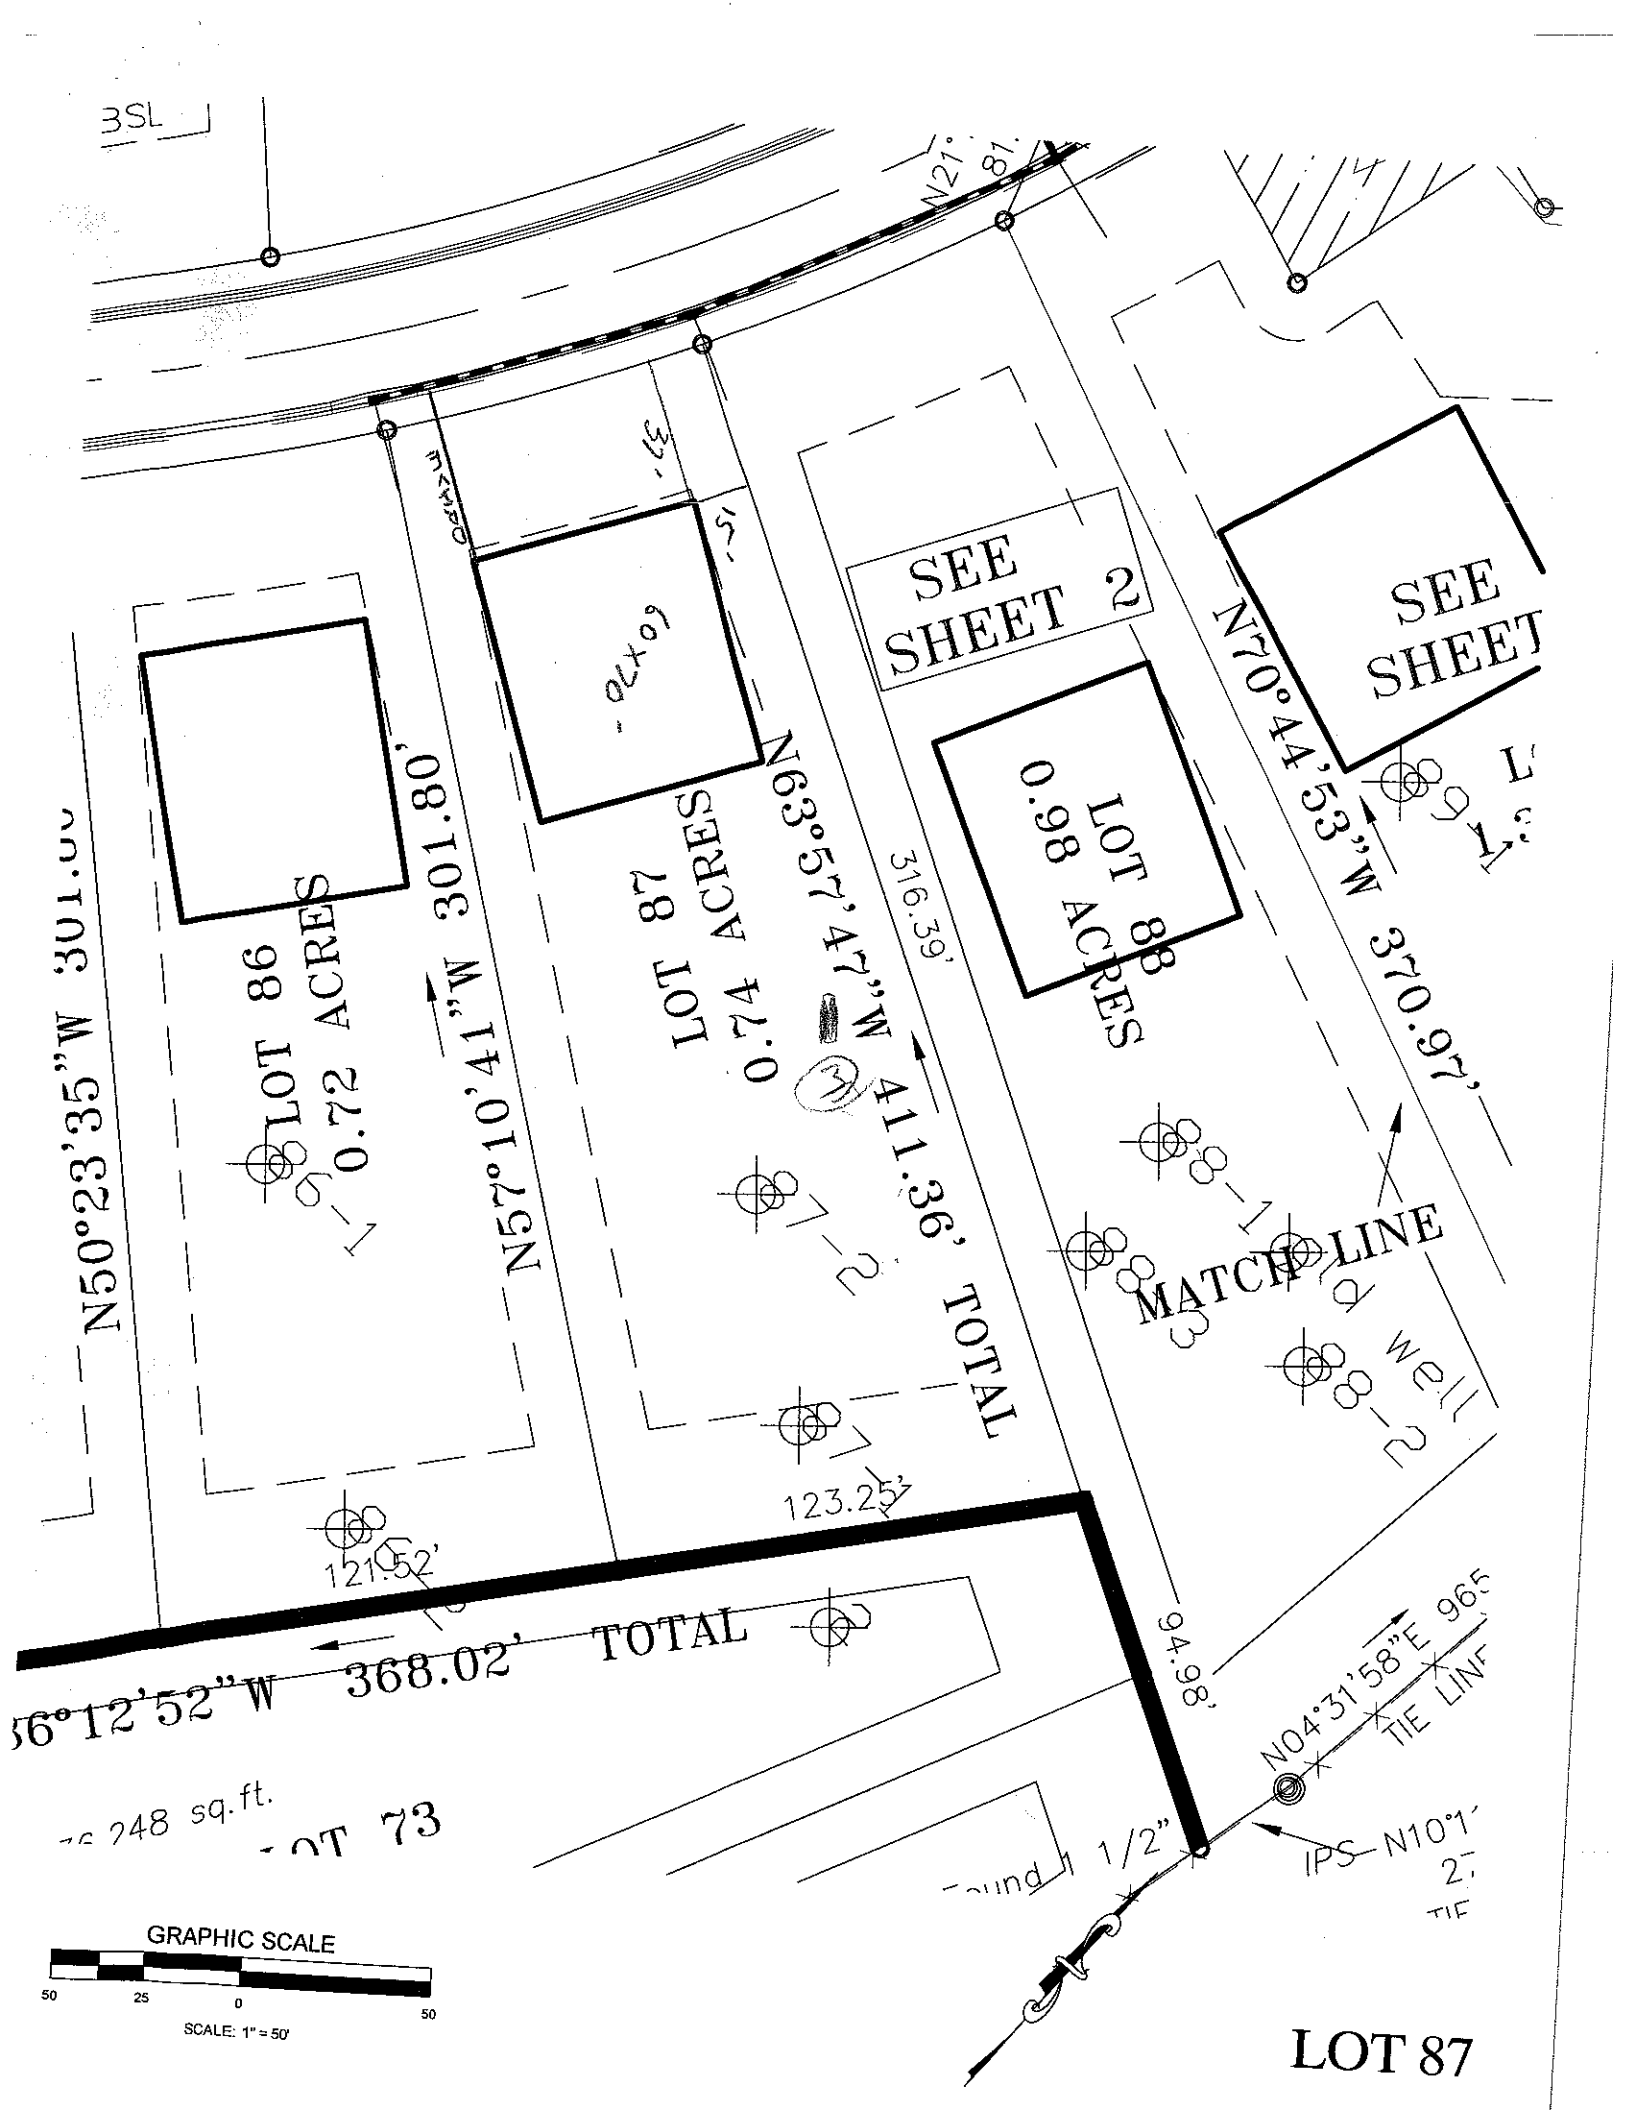
OWNER: _____ APPLICATION DATE _____
ADDRESS: _____ DATE EVALUATED: 7/14/06
PROPOSED FACILITY: _____ PROPOSED DESIGN FLOW (.1949): _____ PROPERTY SIZE: _____
LOCATION OF SITE: Lot 87 PROPERTY RECORDED: _____
WATER SUPPLY: ☐ Private ☒ Public ☐ Well ☐ Spring ☐ Other _____
EVALUATION METHOD: ☐ Auger Boring ☒ Pit ☐ Cut TYPE OF WASTEWATER: ☒ Sewage ☐ Industrial Process ☐ Mixed

PROFILE #	.1940 LANDSCAPE POSITION/ SLOPE %	HORIZON DEPTH (IN.)	SOIL MORPHOLOGY (.1941)		OTHER PROFILE FACTORS				PROFILE CLASS & LTAR
			.1941 STRUCTURE/ TEXTURE	.1941 CONSISTENCE/ MINERALOGY	.1942 SOIL WETNESS/ COLOR	.1943 SOIL DEPTH	.1956 SAPRO CLASS	.1944 RESTR HORIZ	
1	L 2-4%	0-6	wsbk scl	F SS/SP	10. br				.2-.35 .25 to 31" .2 overall ?
		6-31	msbk c	F SS/SP	R F; YB				
		31-42	msbk c	F SS/SP	R F; YB & 2 chroma in root channels				
		42-48	msbk cl	FR SS/SP	R				
2	L 2-4%	0-4	mgr sl	FR SS/SP	10. br				.3
		4-27	msbk c	FR SS/SP	R				
		27-49	msbk cl	FR SS/SP	R F; Fe/Mg inclu.				
3		0-8	wksbk sl	fr ss/sp					.3
		8-24	wksbk cl	fr ss/sp					
		24-49	wksbk gr cl	fr ss/sp					
4									

DESCRIPTION	INITIAL SYSTEM	REPAIR SYSTEM
Available Space (.1945)		
System Type(s)		
Site LTAR		

OTHER FACTORS (.1946): _____
SITE CLASSIFICATION (.1948): _____
EVALUATED BY: _____
OTHER(S) PRESENT: _____

COMMENTS: _____


3SL
N21° 81'
SEE SHEET 2
SEE SHEET
LOT 86
0.72 ACRES
LOT 87
0.74 ACRES
LOT 88
0.98 ACRES
N50°23'35"W 301.80'
N57°10'41"W 301.80'
N63°57'47"W 411.36' TOTAL
N70°44'53"W 370.97'
316.39'
MATCH LINE
well
123.25'
121.52'
36°12'52"W 368.02' TOTAL
94.98'
N04°31'58"E 965
TIE LINE
IPS N10°1'
GRAPHIC SCALE
50 25 0 50
SCALE: 1" = 50'
LOT 87