IREDELL COUNTY HEALTH DEPARTMENT


ENVIRONMENTAL HEALTH DIVISION

PAGE 2: *SITE PLAN WORKSHEET*

SEE THE "SAMPLE SITE PLAN" BELOW. *INCOMPLETE SITE PLANS WILL BE RETURNED TO YOU FOR COMPLETION AND MAY RESULT IN A DELAY IN THE ISSUANCE OF YOUR SEPTIC SYSTEM PERMIT!!!*

Place an (X) beside each item as you complete the site plan:

( ) Property Line measurements are clearly identified
( ) All proposed structures are indicated
( ) Front and side setbacks from property line
( ) Preferred driveway location and well location
( ) Area you prefer your septic system to be placed
( ) North arrow, or other sufficient indicator of direction

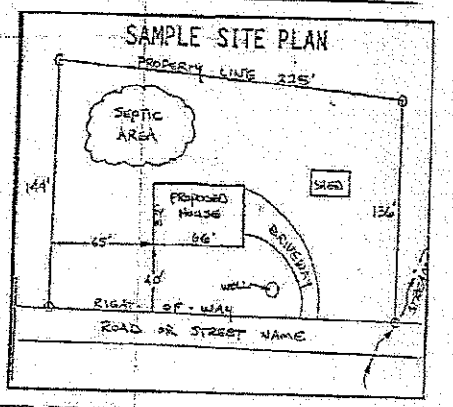

Circle N/A on the following if appropriate:

Location of septic systems and wells within 100' of your property	N/A
Location of easements and rights of ways on your property	N/A
Location of any designated wetlands on the property	N/A

USE THIS SPACE TO DRAW YOUR SITE PLAN

Show: proposed house or business footprint, wells, water lines, patios, pools and decks, and any other item that will occupy space on the site

SEE ATTACHED

Ronda Hart

From: Kenny Owens <septicenvsol@yahoo.com>
Sent: Wednesday, February 24, 2016 2:03 PM
To: Ronda Hart
Subject: Lot 37 Redesign Rockridge Point.
Attachments: Lot 37 Rockridge Point Site Design Proposal 2-24-16.pdf; Lot 37 Rockridge Point S&S 2-24-16.pdf


We had to go outside of the original approved septic area....so what is the fee. In addition this house has been completed...in other words its already built. See attached and THANK YOU!!

Comprehensive Relayout
$850.00

Signature: _____
Property owner or owner's legal representative signature (SIGNATURE REQUIRED)

2-26-16
DATE

ROCKRIDGE POINT SUBDIVISION

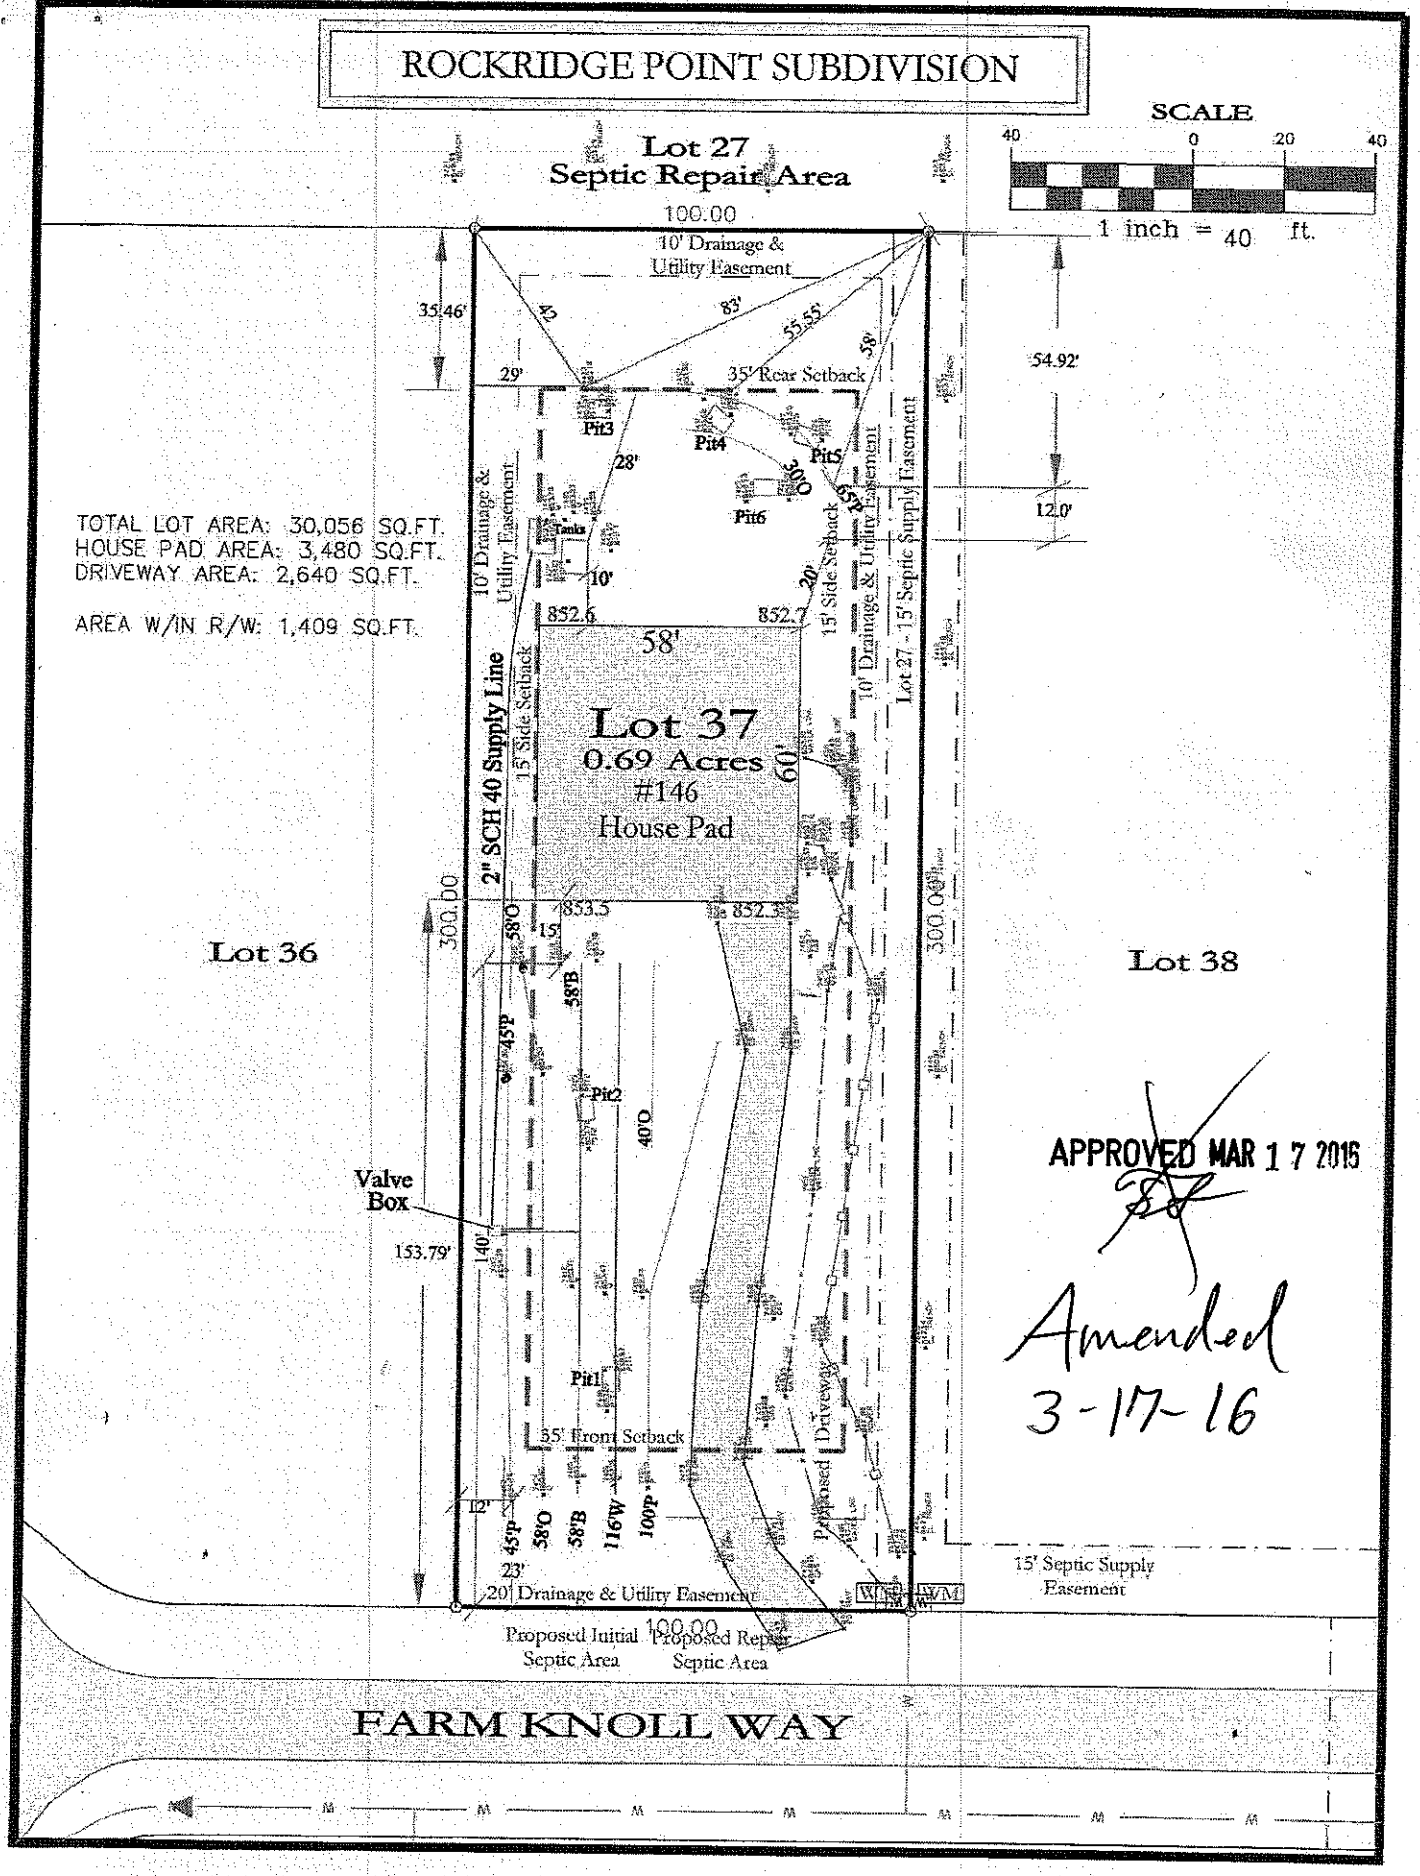

TOTAL LOT AREA: 30,056 SQ.FT.
HOUSE PAD AREA: 3,480 SQ.FT.
DRIVEWAY AREA: 2,640 SQ.FT.

AREA W/IN R/W: 1,409 SQ.FT.

APPROVED MAR 17 2016

Amended
3-17-16