
Approved as per plans dated 2-21-13
Amy Mihalik
Bill Holland
2/21/13

2nd floor optional game room + ½ bath

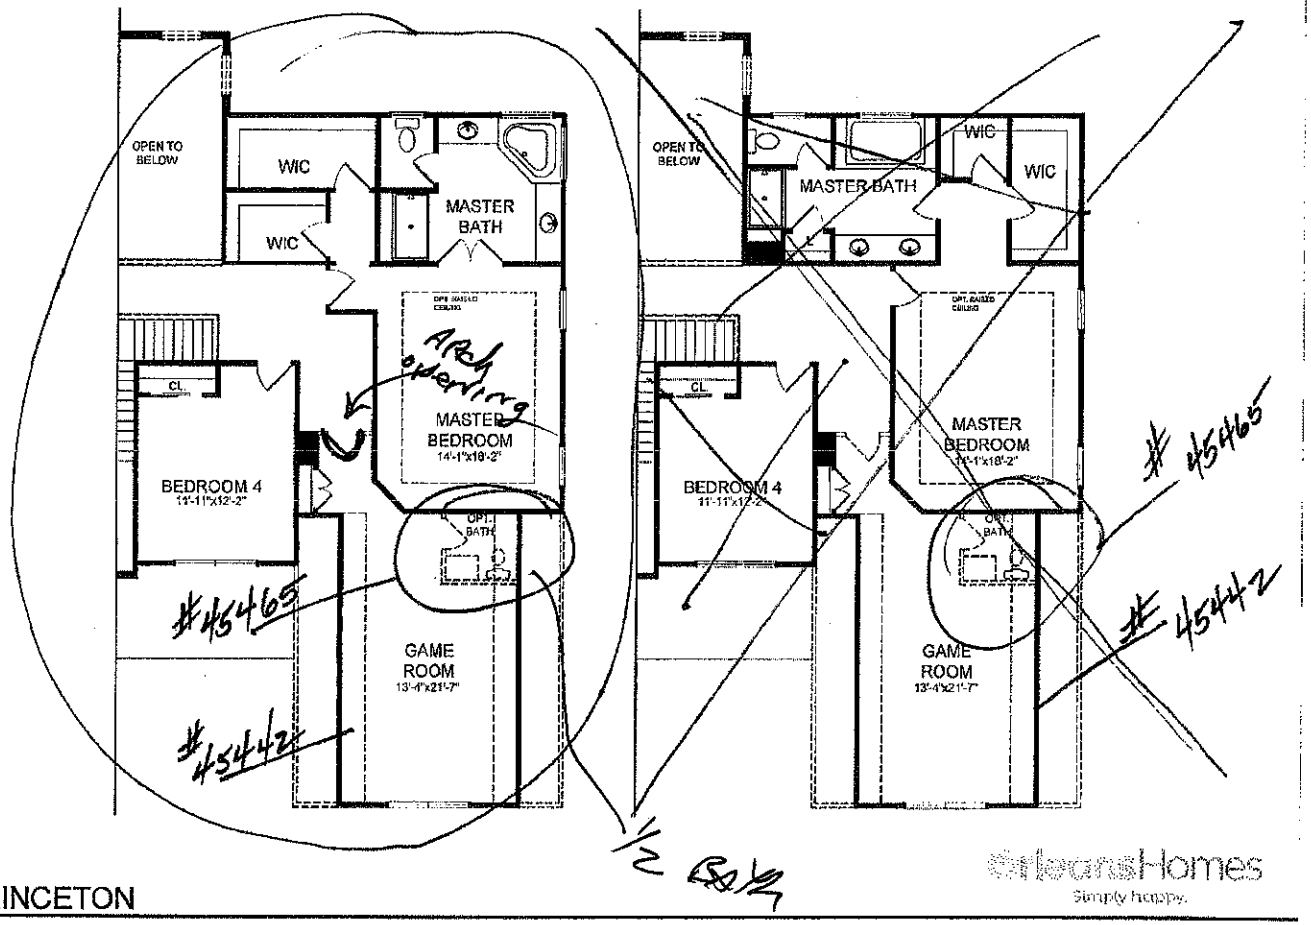


PRINCETON

OPT. GAME ROOM W/OPT. MASTER BATH SECOND FLOOR

10/10/2012

ALL EXTERIOR ELEVATIONS SHOWN ARE ARTIST'S RENDERINGS AND SUBJECT TO CHANGE. ROOM SIZES AND WINDOW CONFIGURATIONS MAY VARY PER ELEVATION. ALL ROOM DIMENSIONS ARE APPROXIMATE, SHOWN TO THE MAXIMUM DIMENSIONS OF EACH ROOM AND ARE SUBJECT TO FIELD VARIATIONS. FLOOR PLANS AND WINDOW CONFIGURATIONS MAY VARY WITH ELEVATION. OPTIONAL FEATURES ARE SHOWN ON PLANS. REFER TO CONSTRUCTION DRAWINGS FOR PROPER LAYOUTS. SEE SALES CONSULTANT FOR SPECIFIC FACADE DETAILS INCLUDING SIDING, STONE, AND BRICK. HANDRAILS SHOWN, REFER TO LOCAL CODE REQUIREMENTS.

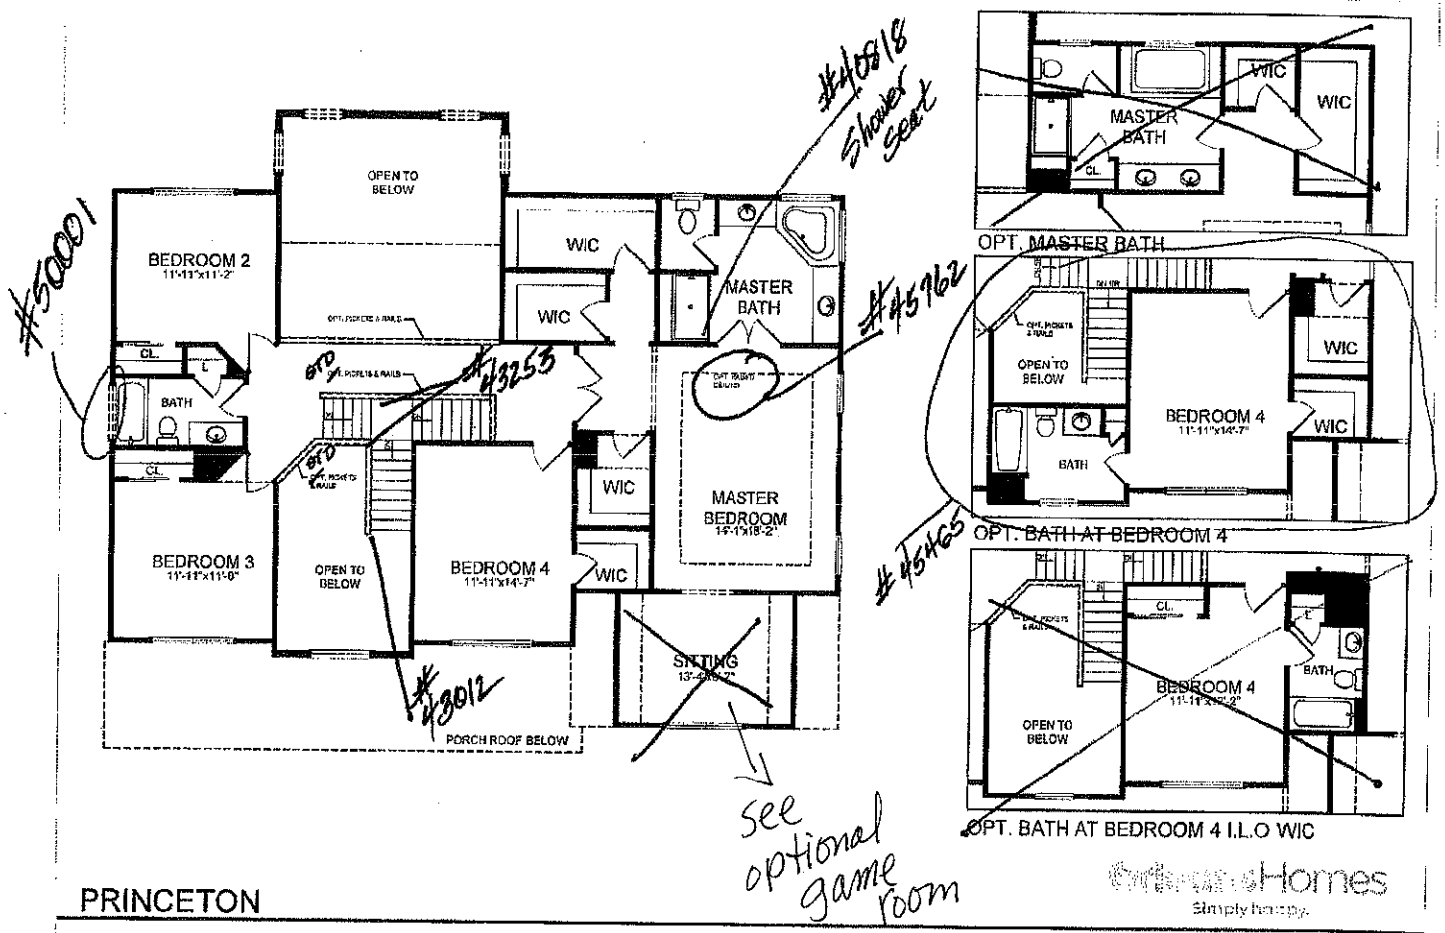


PRINCETON

FARMHOUSE SECOND FLOOR

10/19/2012

ALL EXTERIOR ELEVATIONS SHOWN ARE ARTIST'S RENDERINGS AND SUBJECT TO CHANGE. ROOM SIZES AND WINDOW CONFIGURATIONS MAY VARY PER ELEVATION. ALL ROOM DIMENSIONS ARE APPROXIMATE, SHOWN TO THE MAXIMUM DIMENSIONS OF EACH ROOM AND ARE SUBJECT TO FIELD VARIATIONS. FLOOR PLANS AND WINDOW CONFIGURATIONS MAY VARY WITH ELEVATION. OPTIONAL FEATURES ARE SHOWN ON PLANS. REFER TO CONSTRUCTION DRAWINGS FOR PROPER LAYOUTS. SEE SALES CONSULTANT FOR SPECIFIC FACADE DETAILS INCLUDING SIDING, STONE, AND BRICK. HANDRAILS SHOWN, REFER TO LOCAL CODE REQUIREMENTS.

Authorized by MY Home Submittal (MYHS) Date 2-21-13
Judy Melvill
Rita Holland Date 2/21/13

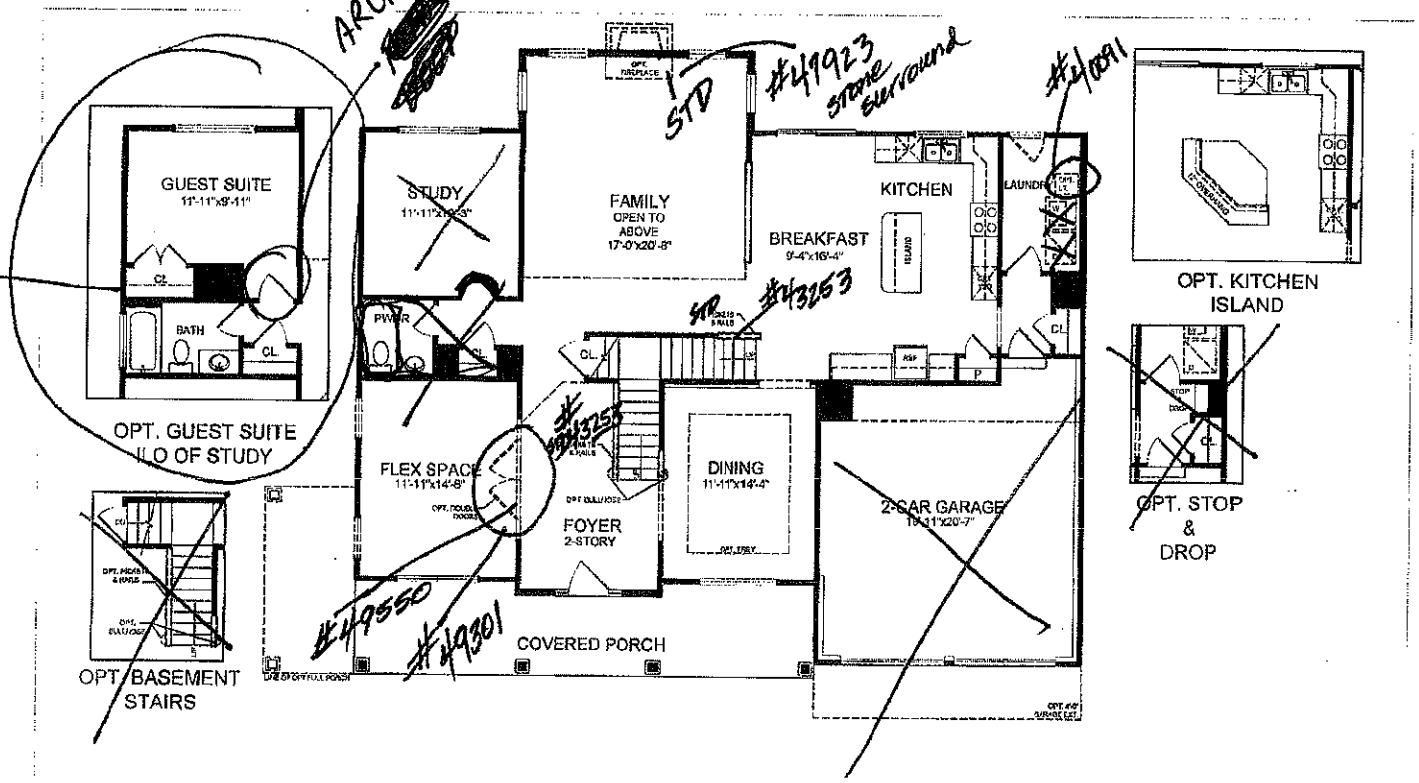

Approved Content Of Plans Submitted ONLY
Date 2-21-13
By Judy Melvill
Date 2/21/13
By Pat Rolland

PRINCETON

FARMHOUSE FIRST FLOOR

10/19/2012

ALL EXTERIOR ELEVATIONS SHOWN ARE ARTIST'S RENDERINGS AND SUBJECT TO CHANGE. ROOM SIZES AND WINDOW CONFIGURATIONS MAY VARY PER ELEVATION. ALL ROOM DIMENSIONS ARE APPROXIMATE, SHOWN TO THE MAXIMUM DIMENSIONS OF EACH ROOM AND ARE SUBJECT TO FIELD VARIATIONS. FLOOR PLANS AND WINDOW CONFIGURATIONS MAY VARY WITH ELEVATION. OPTIONAL FEATURES ARE SHOWN ON PLANS. REFER TO CONSTRUCTION DRAWINGS FOR PROPER LAYOUTS. SEE SALES CONSULTANT FOR SPECIFIC FACADE DETAILS INCLUDING SIDING, STONE, AND BRICK. HANDRAILS SHOWN. REFER TO LOCAL CODE REQUIREMENTS.