4636181187

IREDELL COUNTY HEALTH DEPARTMENT

(SEPTIC TANK) IMPROVEMENTS PERMIT AND CERTIFICATE OF COMPLETION

(Ground Absorption Sewage Disposal System -- G. S. Chapter 130-Article 13C)

OWNER OR CONTRACTOR Stewart E. Fulk DATE 2-13-86 PERMIT NO. 70

PHONE: Business _____ Home _____

LOCATION 1109 TR 1178 (Bluejay Road) TR 1234 (Beachtree Road) 3 mile on left S. R. No. _____

SUBDIVISION NAME _____ LOT NO. _____ SECTION OR BLOCK NO. _____

House (X) Mobile Home ( ) Business ( ) Other _____

No. Bedrooms 3 No. Bathrooms 2

Garbage Disposal Unit Yes ( ) No (X)

Auto. Dishwasher Yes (X) No ( )

Auto. Wash. Machine Yes (X) No ( )

Site Suitable Yes (X) No ( )

Lot Area 20,000+ SQ

Character & Porosity of Soil Clay loam & clay


Percolation Rate 0-5 MPI

Topography 2-6%

Depth to Water Table 24+

Rock or other impervious formations None Obs

_____ Basement with Plumbing _____ Basement without Plumbing (X) No Basement

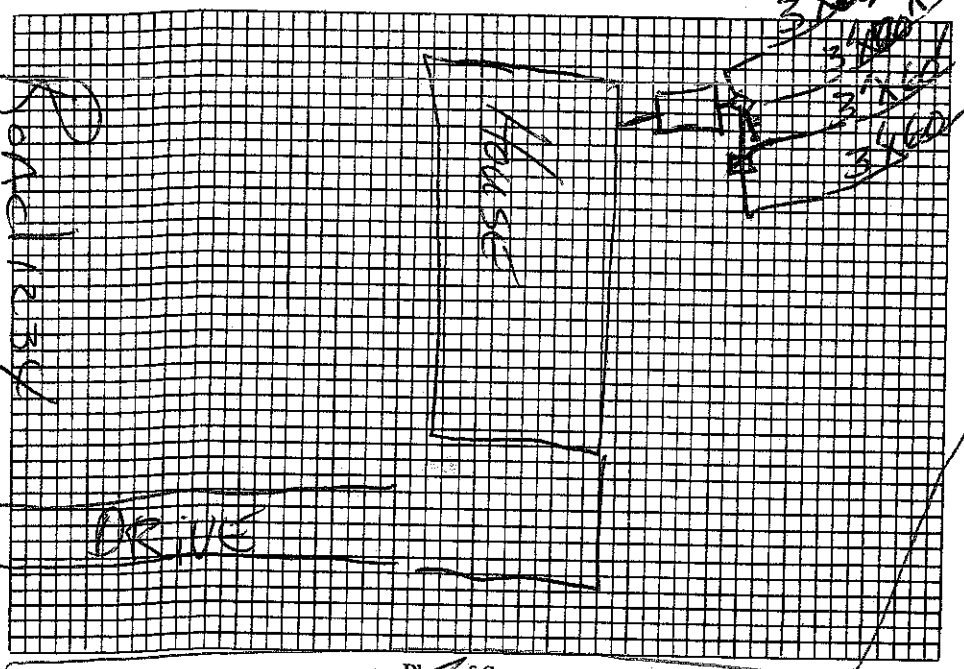

Plot of System

Size of Tank 1000 Gals.

Nitrification Field:

No. of Lines 4

Sq. Ft. 720 Linear Ft. 240

Depth of Stone in Lines 12"

Water Supply: Individual (X)

Public ( )

Installed by Lavon Benton

I understand and agree to install septic tank system as specified on this Improvements Permit.

Signed: _____

IMPROVEMENTS PERMIT BY Ted Clemmer

COMMENTS: Well not drilled yet

CERTIFICATE OF COMPLETION BY Ted Clemmer DATE 2-13-86

EXISTING SYSTEM CHECKED BY: _____ DATE _____

CONSTRUCTION MUST COMPLY WITH ALL OTHER APPLICABLE STATE AND LOCAL REGULATIONS.

Permit is VOID if any unauthorized changes are made in installation of system and/or if any false information is supplied in making Improvements Permit.

Health Dept. Copy: White Inspection Dept. Copy: Yellow Sanitarian's Copy: Pink Owner's Copy: Gold

208

IREDELL COUNTY HEALTH DEPARTMENT

(SEPTIC TANK) IMPROVEMENTS PERMIT AND CERTIFICATE OF COMPLETION

(Ground Absorption Sewage Disposal System -- G. S. Chapter 130-Article 13C)

OWNER OR CONTRACTOR Stewart E. Fulk DATE 6-11-85 PERMIT NO. 6-22

PHONE: Business ______ Home ______

LOCATION 1100 TR 1178 (Blume) R 1234 Beachtree Road ½ mile on left S. R. No. ______

SUBDIVISION NAME ______ LOT NO. ______ SECTION OR BLOCK NO. ______

House (X) Mobile Home ( ) Business ( ) Other ______

No. Bedrooms 3 No. Bathrooms 2

Garbage Disposal Unit Yes ( ) No (X)

Auto. Dishwasher Yes (X) No ( )

Auto. Wash. Machine Yes (X) No ( )

Site Suitable Yes (X) No ( )

Character & Porosity of Soil Clay

Percolation Rate 0.5 gal/ft²/day


Topography 2-40%

Depth to Water Table 4 ft +

Rock or other impervious formations NONE obs.

Lot Area 20,000 Ft

~~Basement with Plumbing~~ Basement without Plumbing X No Basement

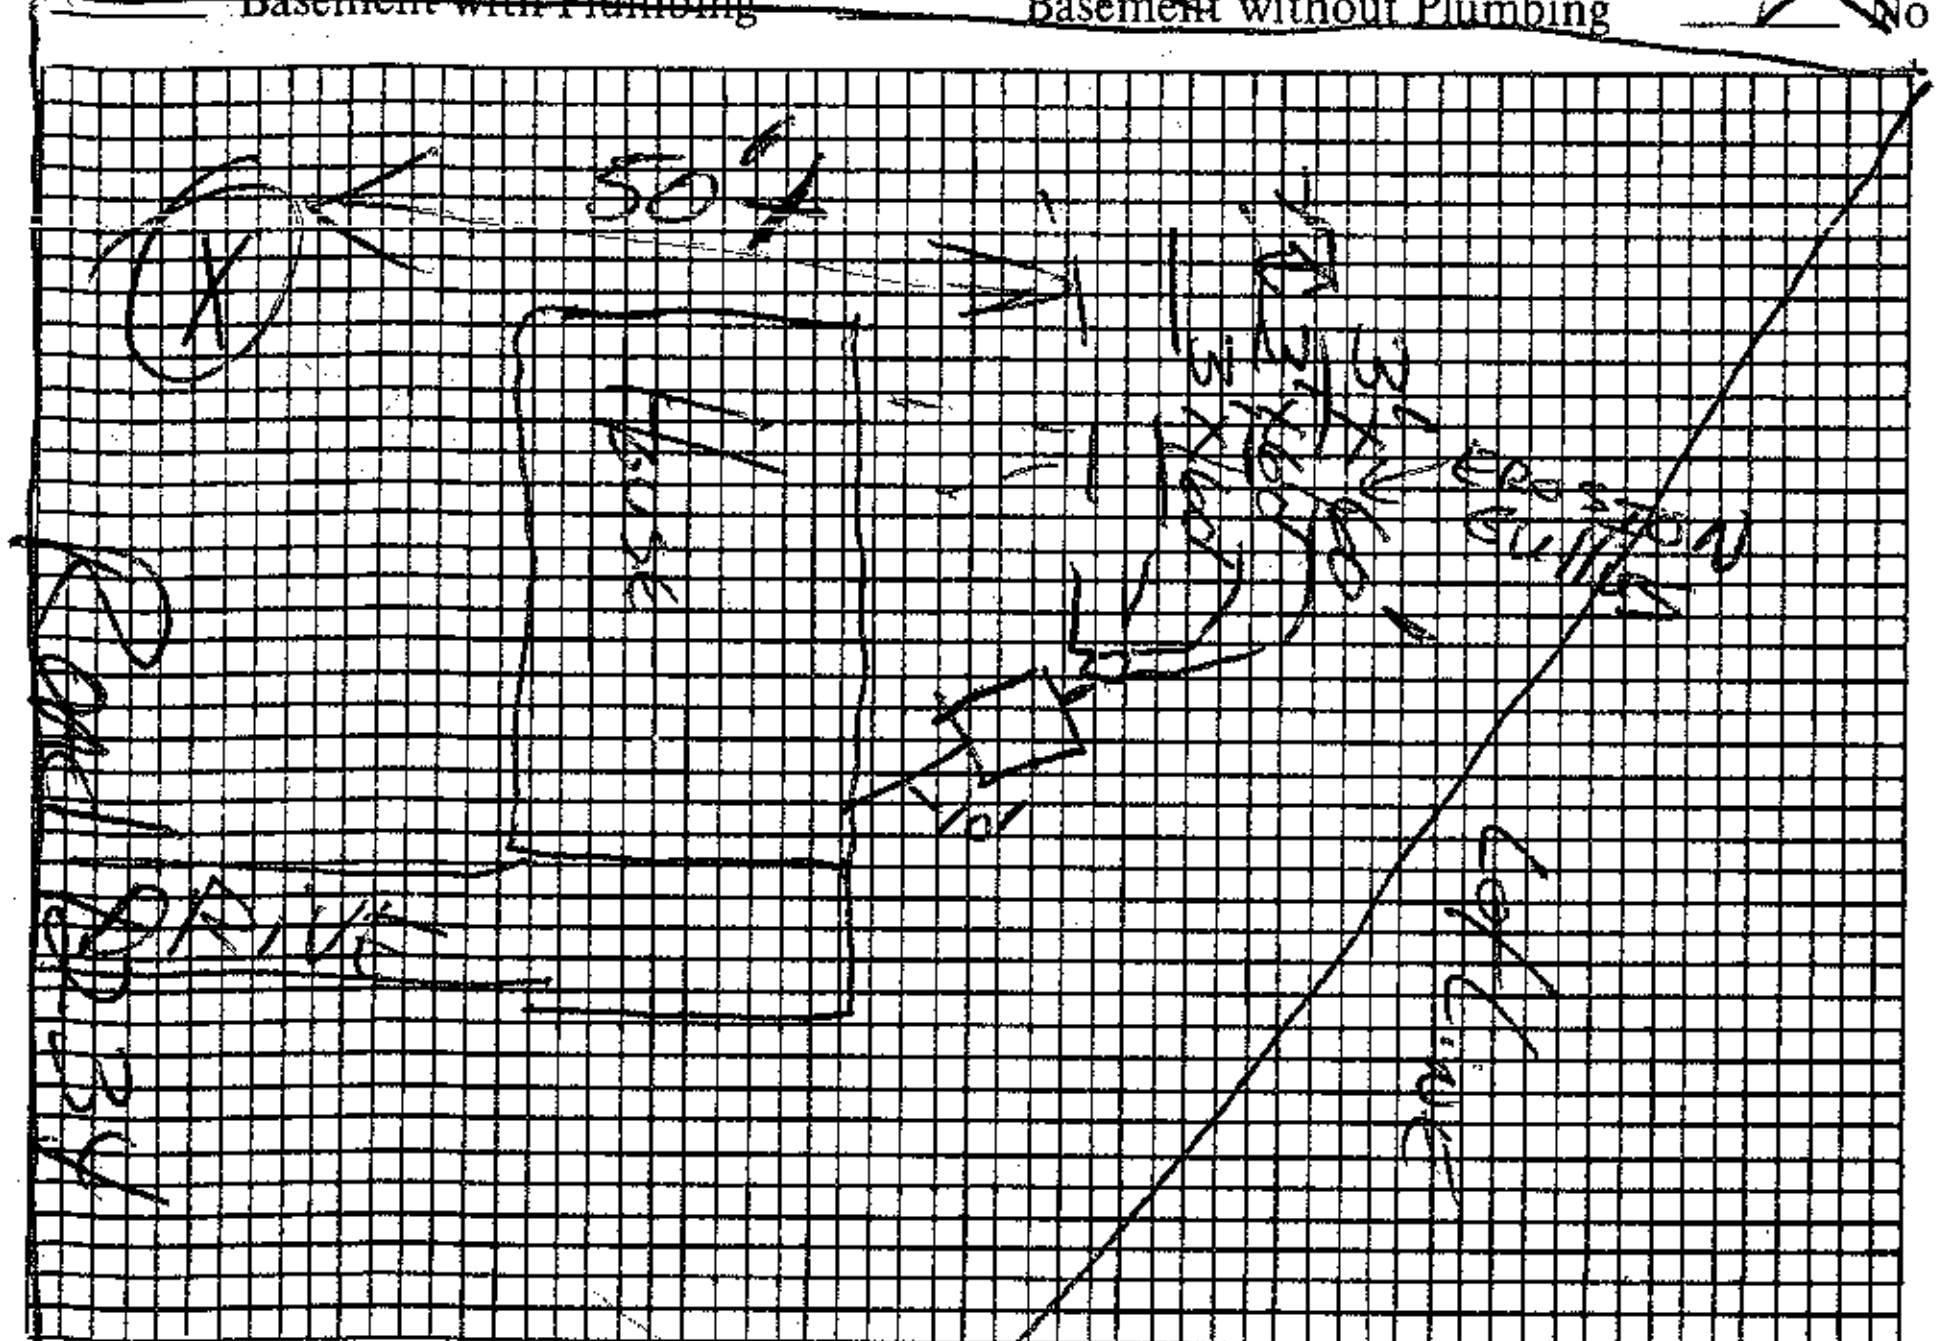

Plot of System

Size of Tank 1000 Gals.

Nitrification Field: 4

No. of Lines 4

Sq. Ft. 720 Linear Ft. 240

Depth of Stone in Lines 12"

Water Supply: Individual (X)

Public ( )

Installed by ______

I understand and agree to install septic tank system as specified on this Improvements Permit.

Signed: X Stewart E. Fulk

IMPROVEMENTS PERMIT BY Fred Clemmer

COMMENTS: Keep System Shallow, follow contours; Keep bottom of trench 1 ft below bottom of small drainage gullies

CERTIFICATE OF COMPLETION BY ______ DATE ______

EXISTING SYSTEM CHECKED BY: ______ DATE ______

CONSTRUCTION MUST COMPLY WITH ALL OTHER APPLICABLE STATE AND LOCAL REGULATIONS.

Permit is VOID if any unauthorized changes are made in installation of system and/or if any false information is supplied in making Improvements Permit.

Health Dept. Copy: White Inspection Dept. Copy: Yellow Sanitarian's Copy: Pink Owner's Copy: Gold