10140

IREDELL COUNTY HEALTH DEPARTMENT

(SEPTIC TANK) IMPROVEMENTS PERMIT AND CERTIFICATE OF COMPLETION

(Ground Absorption Sewage Disposal System – G. S. Chapter 130-Article 13C) 4636-18-1956

OWNER OR CONTRACTOR Claude W. Brewer DATE 7/30/90 PERMIT NO. ~~2L-9-A-6~~

PHONE: Business _____ Home 663-4669

LOCATION 1100 TR Blume TL Beechtree TR Meadow Creek Lane 6th lot on left (@ end of Cul-de-sac) S. R. No. _____

SUBDIVISION NAME Springfield LOT NO. 6 SECTION OR BLOCK NO. _____

House (✓) Mobile Home ( ) Business ( ) Other _____

No. Bedrooms 3 No. Bathrooms 2

Garbage Disposal Unit	Yes ( )	No ( )	
Auto. Dishwasher	Yes ( )	No ( )	
Auto. Wash. Machine	Yes ( )	No ( )	
Site Suitable	Yes ( )	No ( )	

Character & Porosity of Soil Ps clay

Percolation Rate 3 gpd/sq ft

Topography _____


Depth to Water Table _____

Rock or other impervious formations _____

Lot Area .490A

_____ Basement with Plumbing _____ Basement without Plumbing ✓ No Basement

PT: 1000

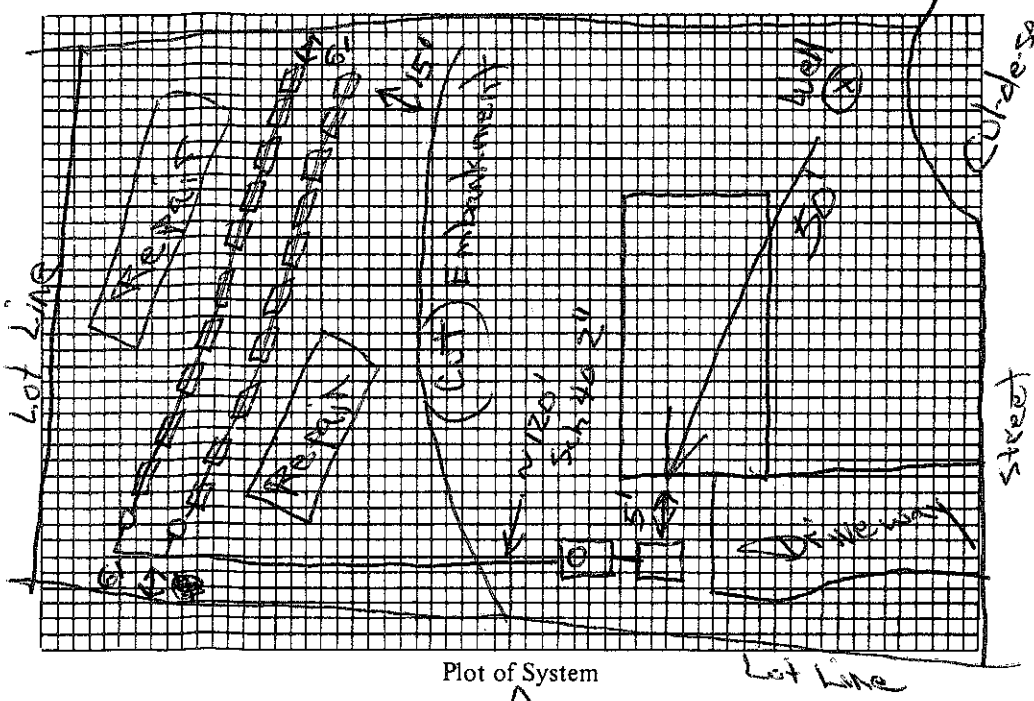

Plot of System

Size of Tank 1000 Gals.

Nitrification Field:

No. of Lines 2

Sq. Ft. _____ Linear Ft. 200'

Depth of Stone in Lines 16" + 9" + 3

Water Supply: Individual (✓ Pond)

Public ( )

Installed by Richard Abernathy

I understand and agree to install septic tank system as specified on this Improvements Permit.

Signed: _____

IMPROVEMENTS PERMIT BY ACF

COMMENTS: Not 100% repair available due to cut of lot.

operation Permit

CERTIFICATE ~~OF COMPLETION~~ BY Sam Ingram EHS DATE 7/30/90

EXISTING SYSTEM CHECKED BY: _____ DATE _____

CONSTRUCTION MUST COMPLY WITH ALL OTHER APPLICABLE STATE AND LOCAL REGULATIONS.

Permit is VOID if any unauthorized changes are made in installation of system and/or if any false information is supplied in making Improvements Permit.

Health Dept. Copy: White Inspection Dept. Copy: Yellow Sanitarian's Copy: Pink Owner's Copy: Gold

10740

1:00

IREDELL COUNTY HEALTH DEPARTMENT

(SEPTIC TANK) IMPROVEMENTS PERMIT AND CERTIFICATE OF COMPLETION
(Ground Absorption Sewage Disposal System -- G. S. Chapter 130-Article 13C)

OWNER OR CONTRACTOR Claude W. Brewer DATE 7/28/89 PERMIT NO. 2L-9-A-6

PHONE: Business ______ Home 663-4669

LOCATION 1100 TR Blume TL Beechtree TR Meadow Creek Lane 6th lot on left (at end in Cul-de-Sac.) S. R. No. ______

SUBDIVISION NAME Springfield LOT NO. 6 SECTION OR BLOCK NO. ______

House (✓) Mobile Home ( ) Business ( ) Other ______

No. Bedrooms 3 No. Bathrooms 2

	Yes	No
Garbage Disposal Unit	( )	( )
Auto. Dishwasher	( )	( )
Auto. Wash. Machine	( )	( )
Site Suitable	( )	( )

Character & Porosity of Soil Clayey

Percolation Rate .3gpd/ft²

Topography ______


Depth to Water Table ______

Rock or other impervious formations ______

Lot Area .490 A.

____ Basement with Plumbing ____ Basement without Plumbing ✓ No Basement

P.T.: 1000

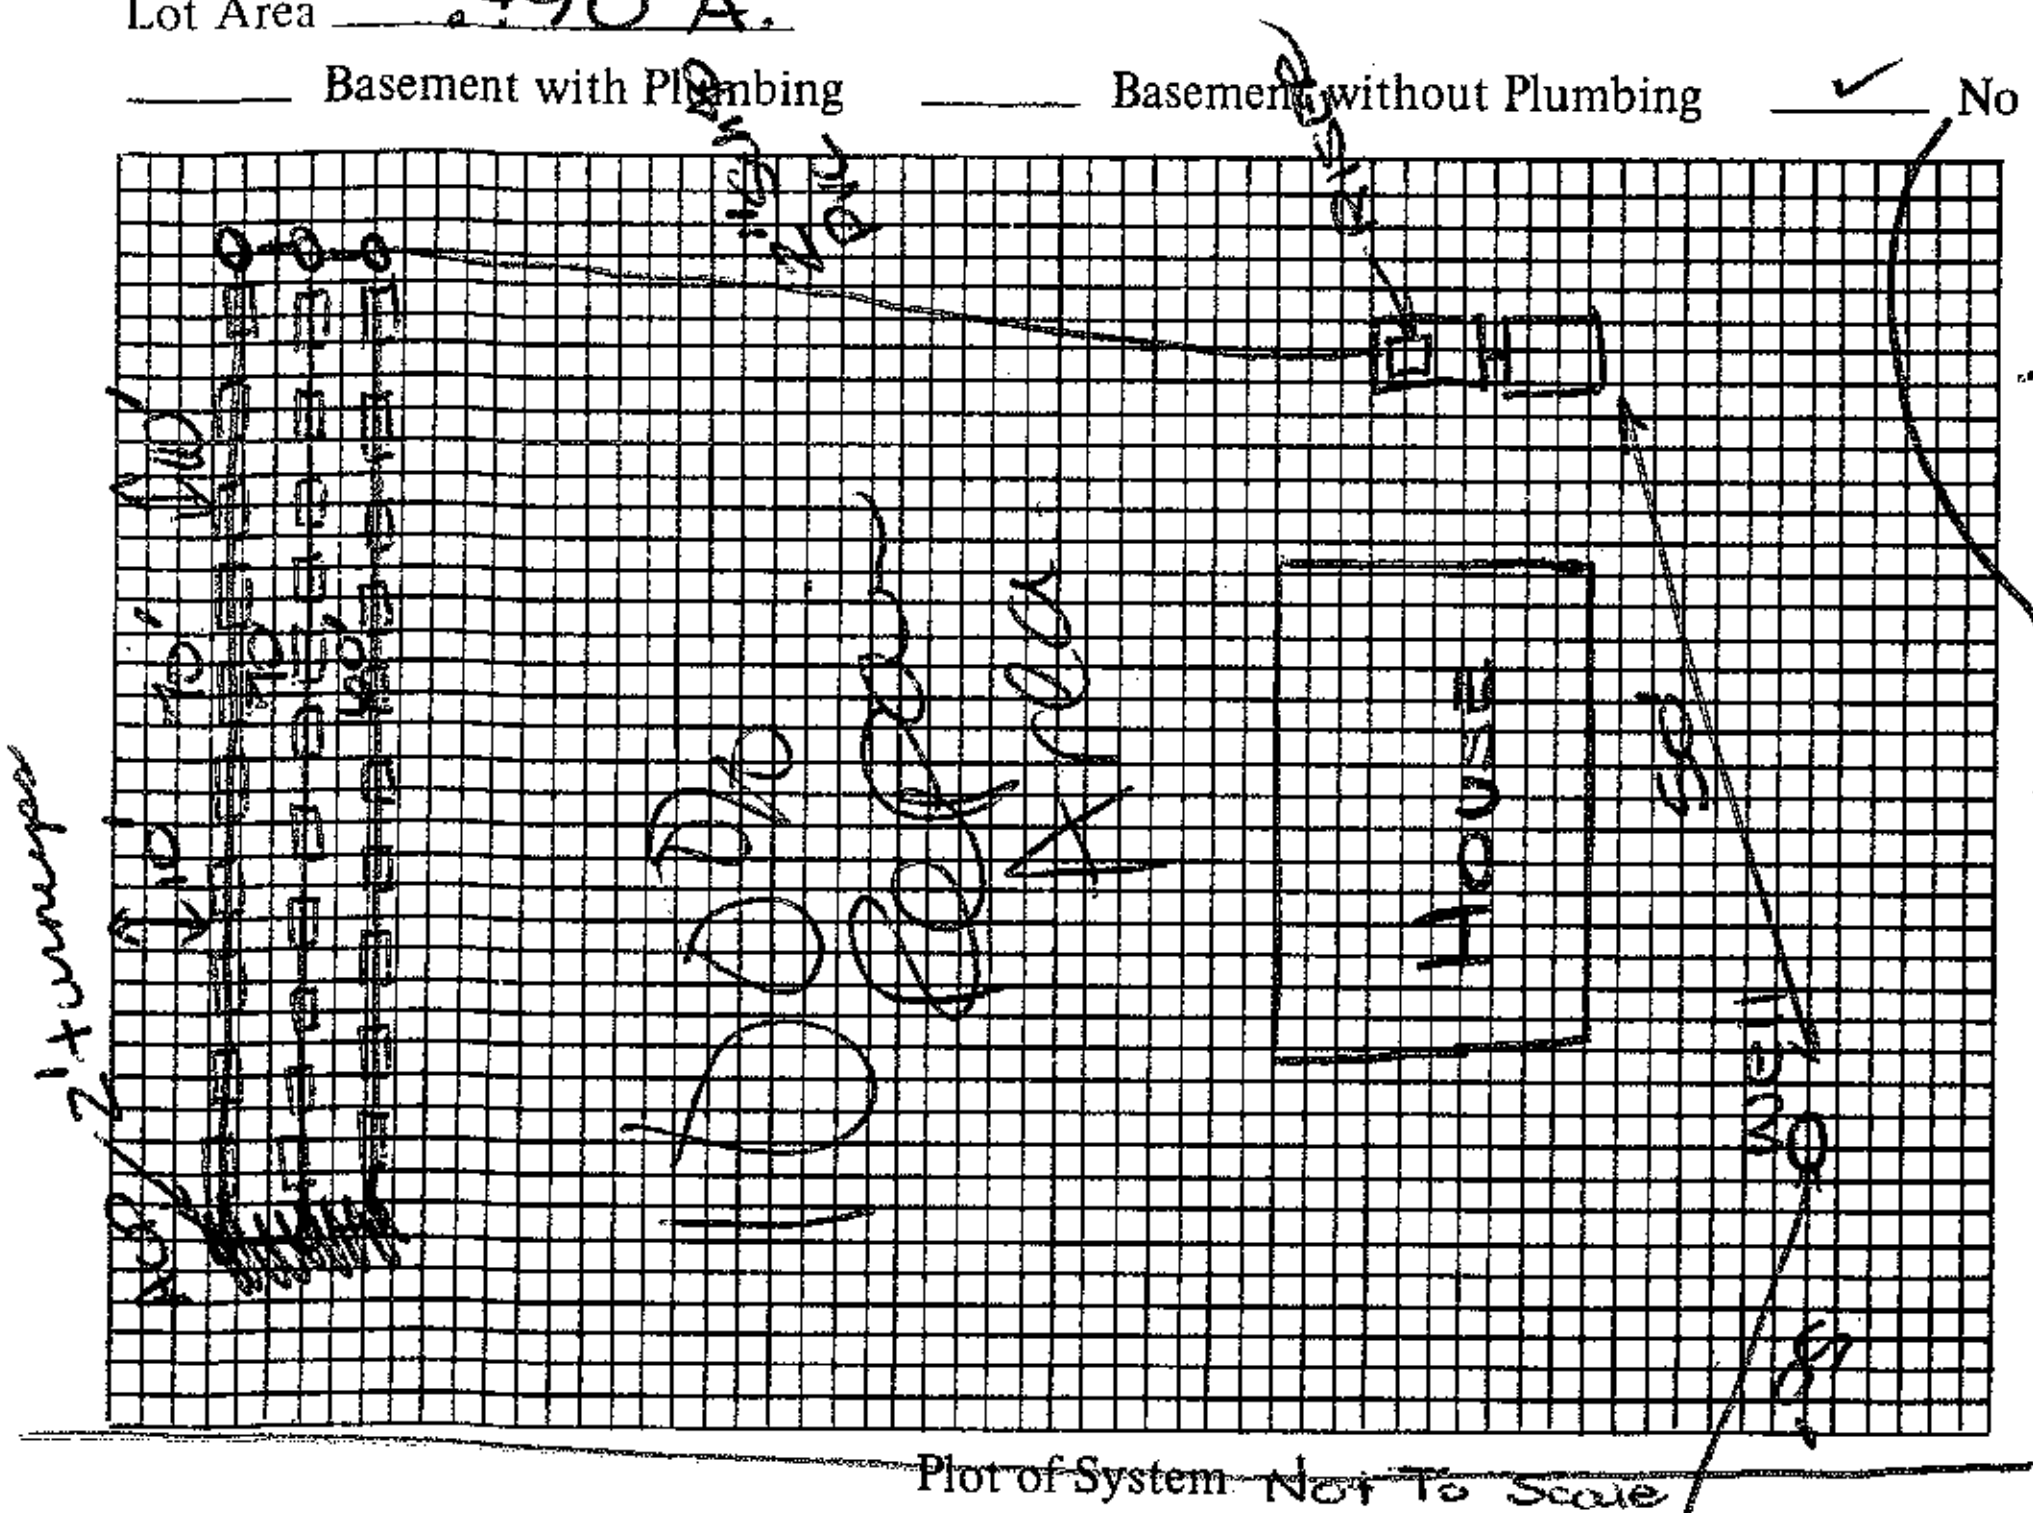

Size of Tank 1000 Gals.

Nitrification Field:

No. of Lines 3

Sq. Ft. ______ Linear Ft. 200' of 16"

Depth of Stone in Lines T and J panel

Water Supply: Individual (✓) Public ( )

Installed by ______

I understand and agree to install septic tank system as specified on this Improvements Permit.

Signed CW Brewer Jr.

Plot of System Not To Scale

IMPROVEMENTS PERMIT BY Audre C. [illegible], R.S.

COMMENTS: Install system at a depth of 28" - (6" cover) Pump through 2" Sch. 40 PVC pipe and reduce to 1¼"-1½" pipe w/ 1 hole/panel. Size pump to acheive 2' pressure head on each ditch.

CERTIFICATE OF COMPLETION BY ______ DATE ______

EXISTING SYSTEM CHECKED BY: ______ DATE ______

CONSTRUCTION MUST COMPLY WITH ALL OTHER APPLICABLE STATE AND LOCAL REGULATIONS.

Permit is VOID if any unauthorized changes are made in installation of system and/or if any false information is supplied in making Improvements Permit.

Health Dept. Copy: White Inspection Dept. Copy: Yellow Sanitarian's Copy: Pink Owner's Copy: Gold