


Lattis plan

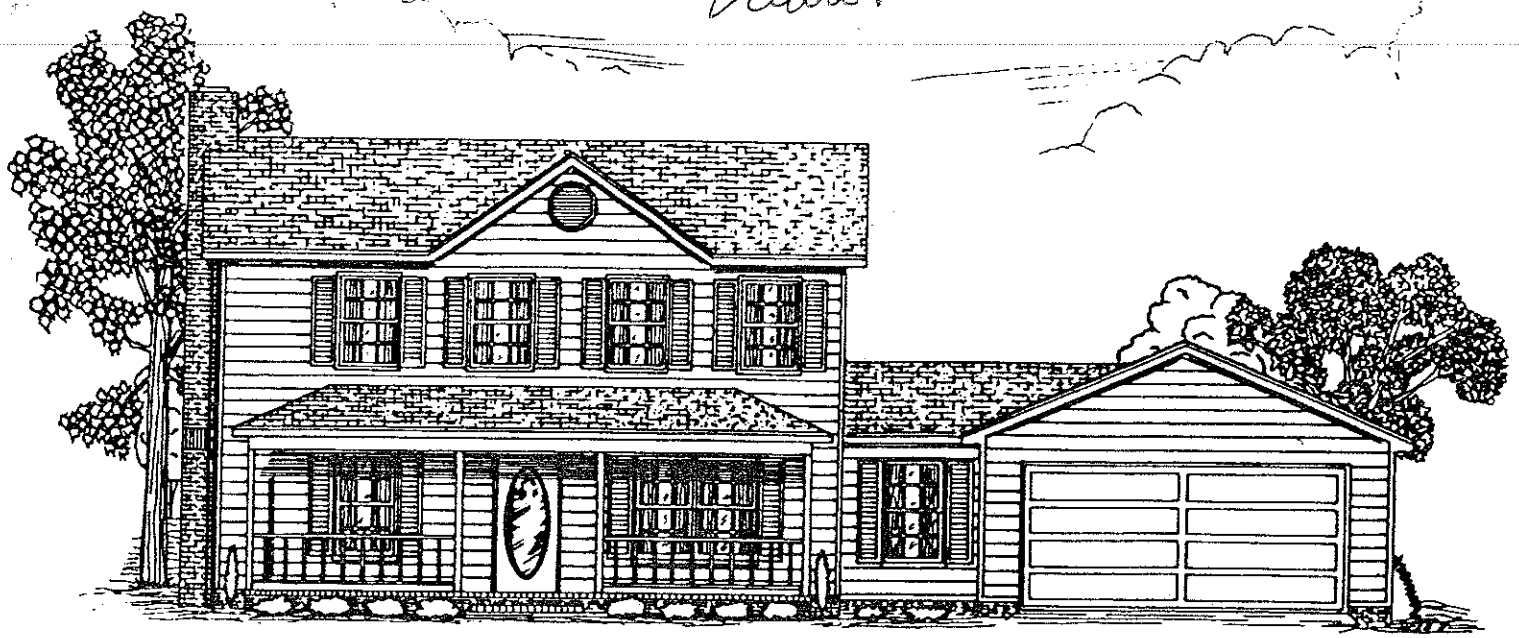

W-60'0" D-27'-0"

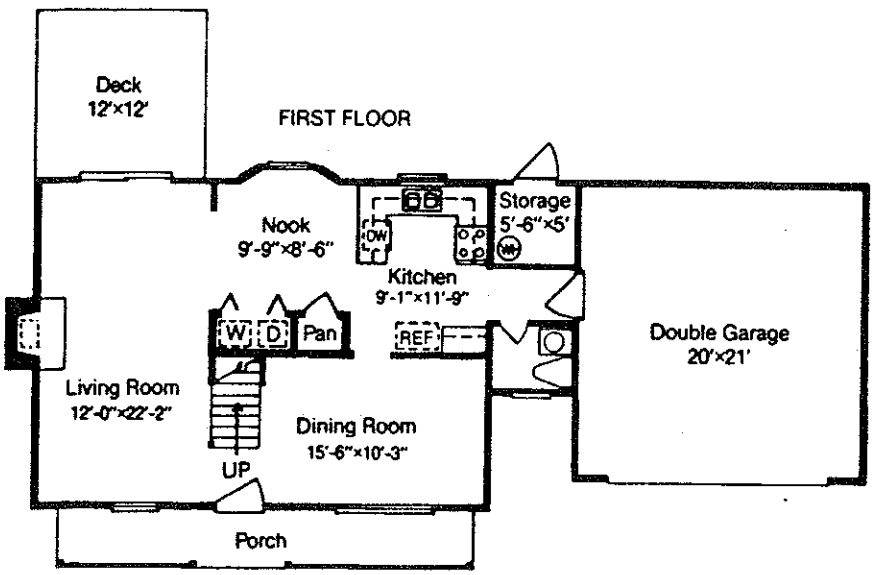

SECOND FLOOR

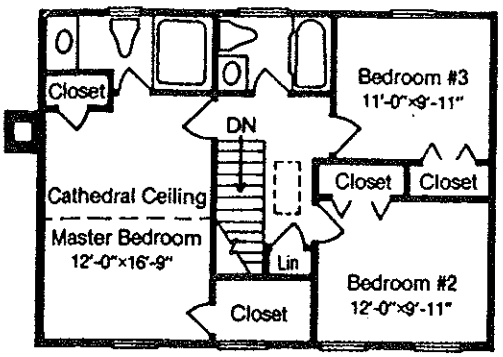

NEW HOMES
Brewer

Route 7, Box 839
Mooresville, N.C. 28115
(704) 663-4669

C.W. Brewer, Jr.
General Contractor

N.C. License 11917
Developer