IREDELL COUNTY HEALTH DEPARTMENT


ENVIRONMENTAL HEALTH DIVISION

PAGE 2: *SITE PLAN WORKSHEET*

SEE THE "SAMPLE SITE PLAN" BELOW. ***INCOMPLETE SITE PLANS WILL BE RETURNED TO YOU FOR COMPLETION AND MAY RESULT IN A DELAY IN THE ISSUANCE OF YOUR SEPTIC SYSTEM PERMIT!!!***

Place an (X) beside each item as you complete the site plan:

( ) Property Line measurements are clearly identified
( ) All proposed structures are indicated
( ) Front and side setbacks from property line
( ) Preferred driveway location and well location
( ) Area you prefer your septic system to be placed
( ) North arrow, or other sufficient indicator of direction

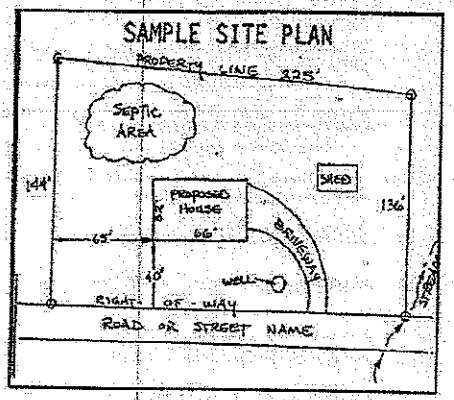

Circle N/A on the following if appropriate:

Location of septic systems and wells within 100' of your property	N/A
Location of easements and rights of ways on your property	N/A
Location of any designated wetlands on the property	N/A

USE THIS SPACE TO DRAW YOUR SITE PLAN

Show: proposed house or business footprint, wells, water lines, patios, pools and decks, and any other item that will occupy space on the site

SEE ATTACHED

Signature: _____

Property owner or owner's legal representative signature (SIGNATURE REQUIRED)

8-30-15

DATE

IREDELL COUNTY HEALTH DEPARTMENT


ENVIRONMENTAL HEALTH DIVISION

PAGE 2: *SITE PLAN WORKSHEET*

SEE THE "SAMPLE SITE PLAN" BELOW. *INCOMPLETE SITE PLANS WILL BE RETURNED TO YOU FOR COMPLETION AND MAY RESULT IN A DELAY IN THE ISSUANCE OF YOUR SEPTIC SYSTEM PERMIT!!!*

Place an (X) beside each item as you complete the site plan:

( ) Property Line measurements are clearly identified
( ) All proposed structures are indicated
( ) Front and side setbacks from property line
( ) Preferred driveway location and well location
( ) Area you prefer your septic system to be placed
( ) North arrow, or other sufficient indicator of direction

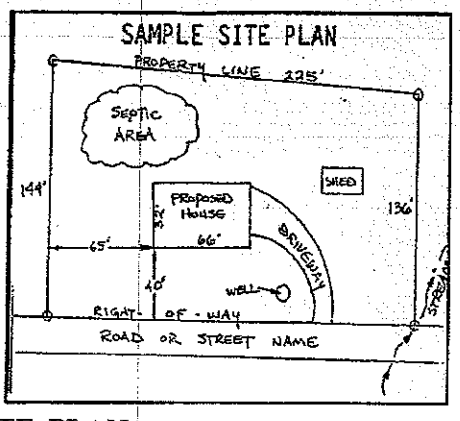

Circle N/A on the following if appropriate:

Location of septic systems and wells within 100' of your property	N/A
Location of easements and rights of ways on your property	N/A
Location of any designated wetlands on the property	N/A


USE THIS SPACE TO DRAW YOUR SITE PLAN

Show: proposed house or business footprint, wells, water lines, patios, pools and decks, and any other item that will occupy space on the site

SEE ATTACHED

Signature: _____ 2-26-15

Property owner or owner's legal representative signature (SIGNATURE REQUIRED) — DATE

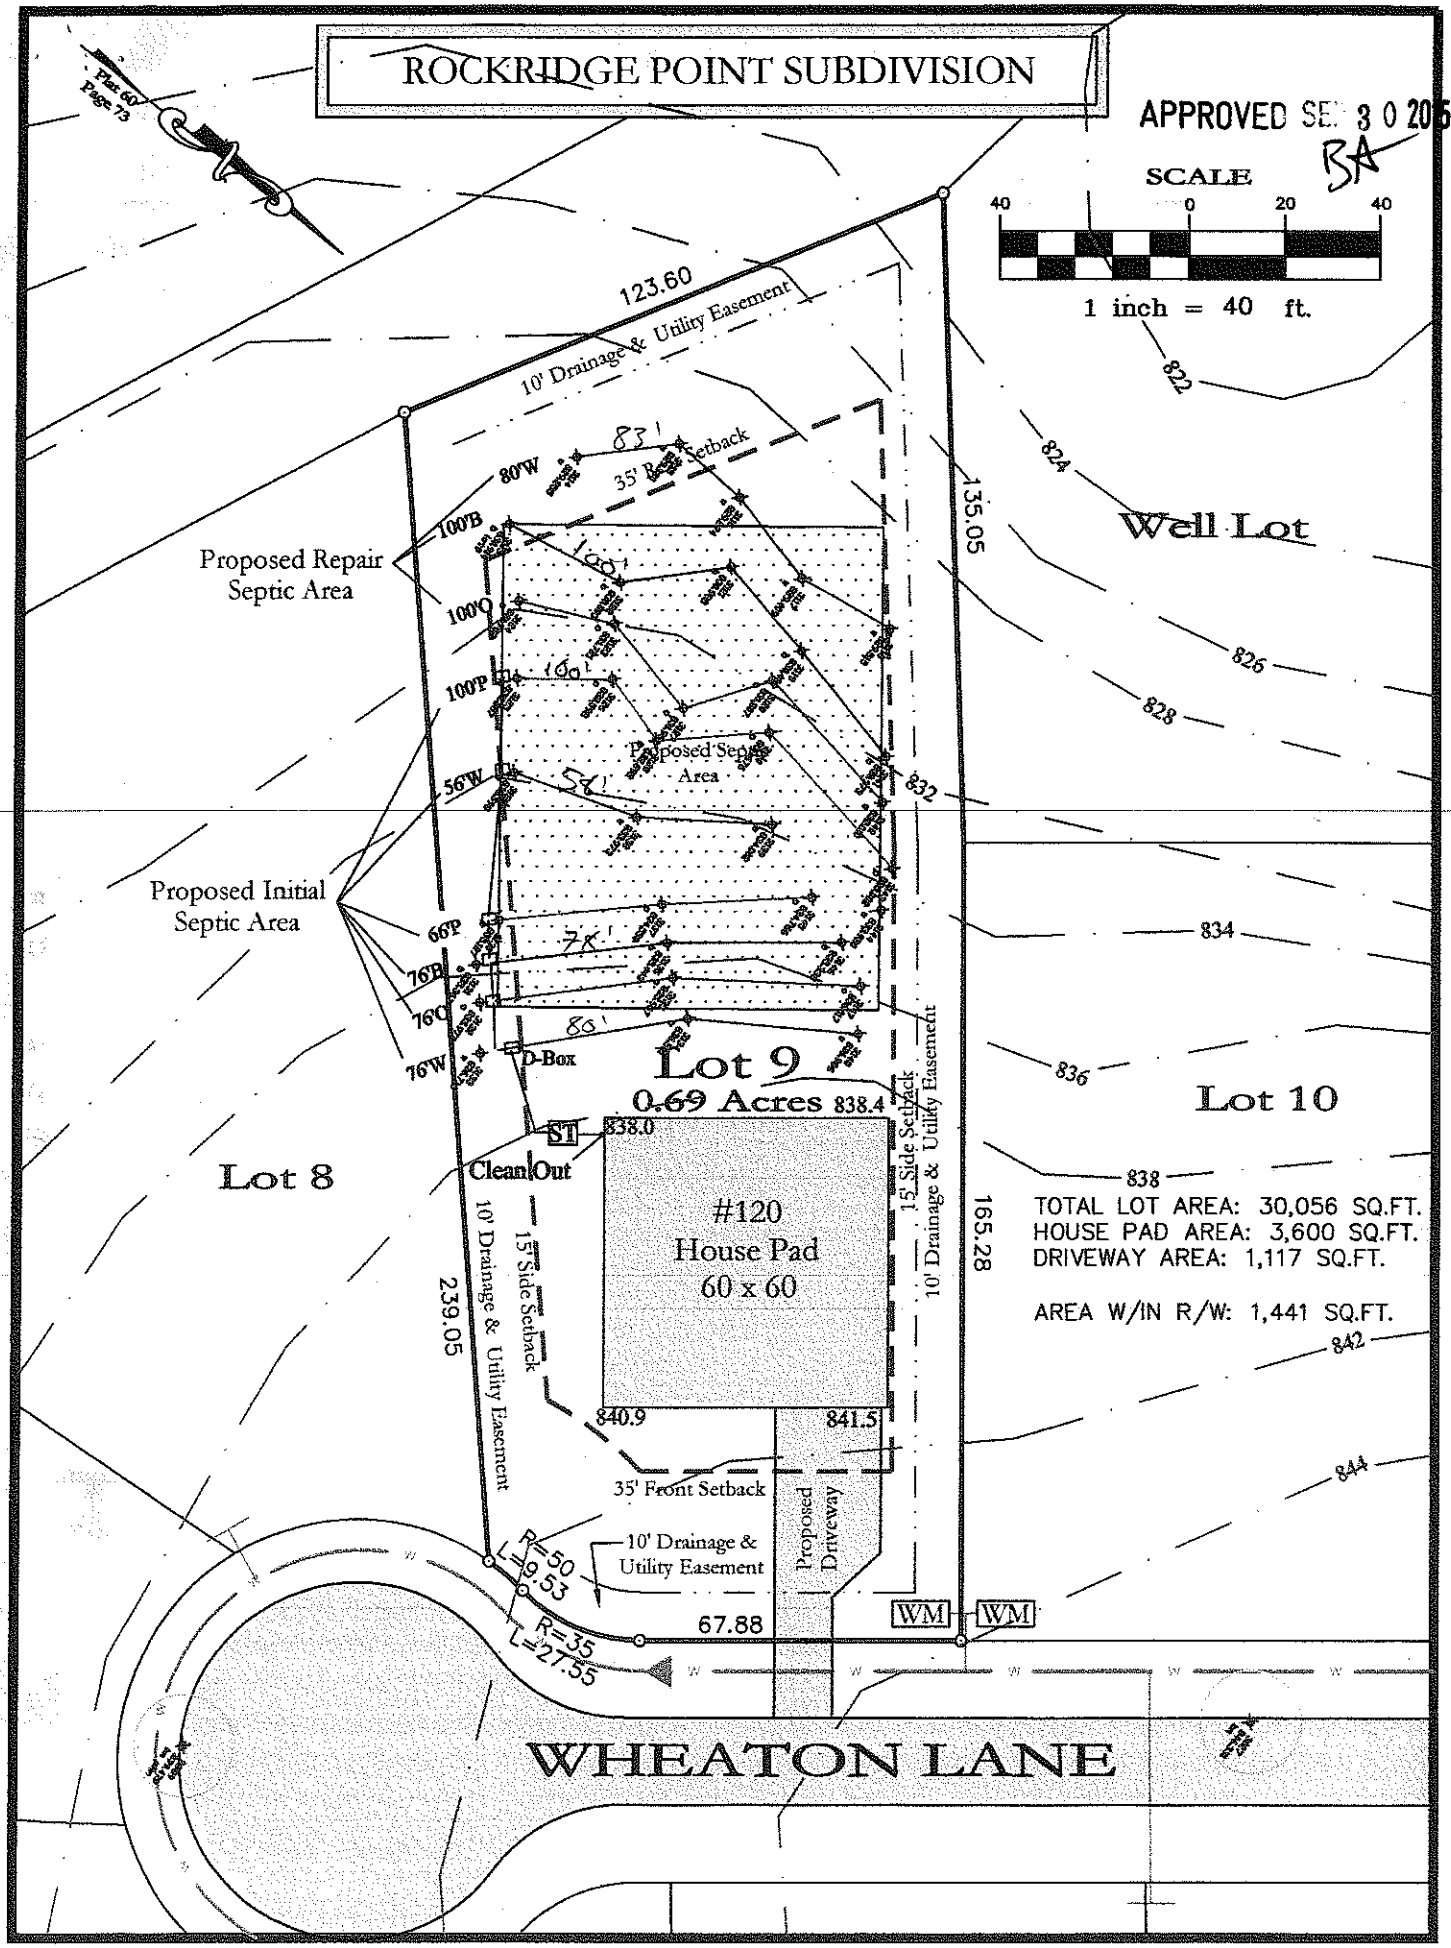
ROCKRIDGE POINT SUBDIVISION
Plat 60 Page 73
APPROVED SEP 30 2015
BA
SCALE
40 0 20 40
1 inch = 40 ft.
123.60
10' Drainage & Utility Easement
822
824
826
828
832
834
836
838
842
844
135.05
Well Lot
Proposed Repair Septic Area
80'W
83'
35' Rear Setback
100'B
100'
100'O
100'P
100'
56'W
54'
Proposed Septic Area
Proposed Initial Septic Area
66'P
76'P
76'O
76'W
78'
80'
D-Box
Lot 9
0.69 Acres
838.4
ST
838.0
Clean Out
Lot 8
#120
House Pad
60 x 60
15' Side Setback
10' Drainage & Utility Easement
165.28
239.05
840.9
841.5
35' Front Setback
Proposed Driveway
10' Drainage & Utility Easement
R=50
L=9.53
R=35
L=27.55
67.88
WM
WM
Lot 10
TOTAL LOT AREA: 30,056 SQ.FT.
HOUSE PAD AREA: 3,600 SQ.FT.
DRIVEWAY AREA: 1,117 SQ.FT.
AREA W/IN R/W: 1,441 SQ.FT.
WHEATON LANE