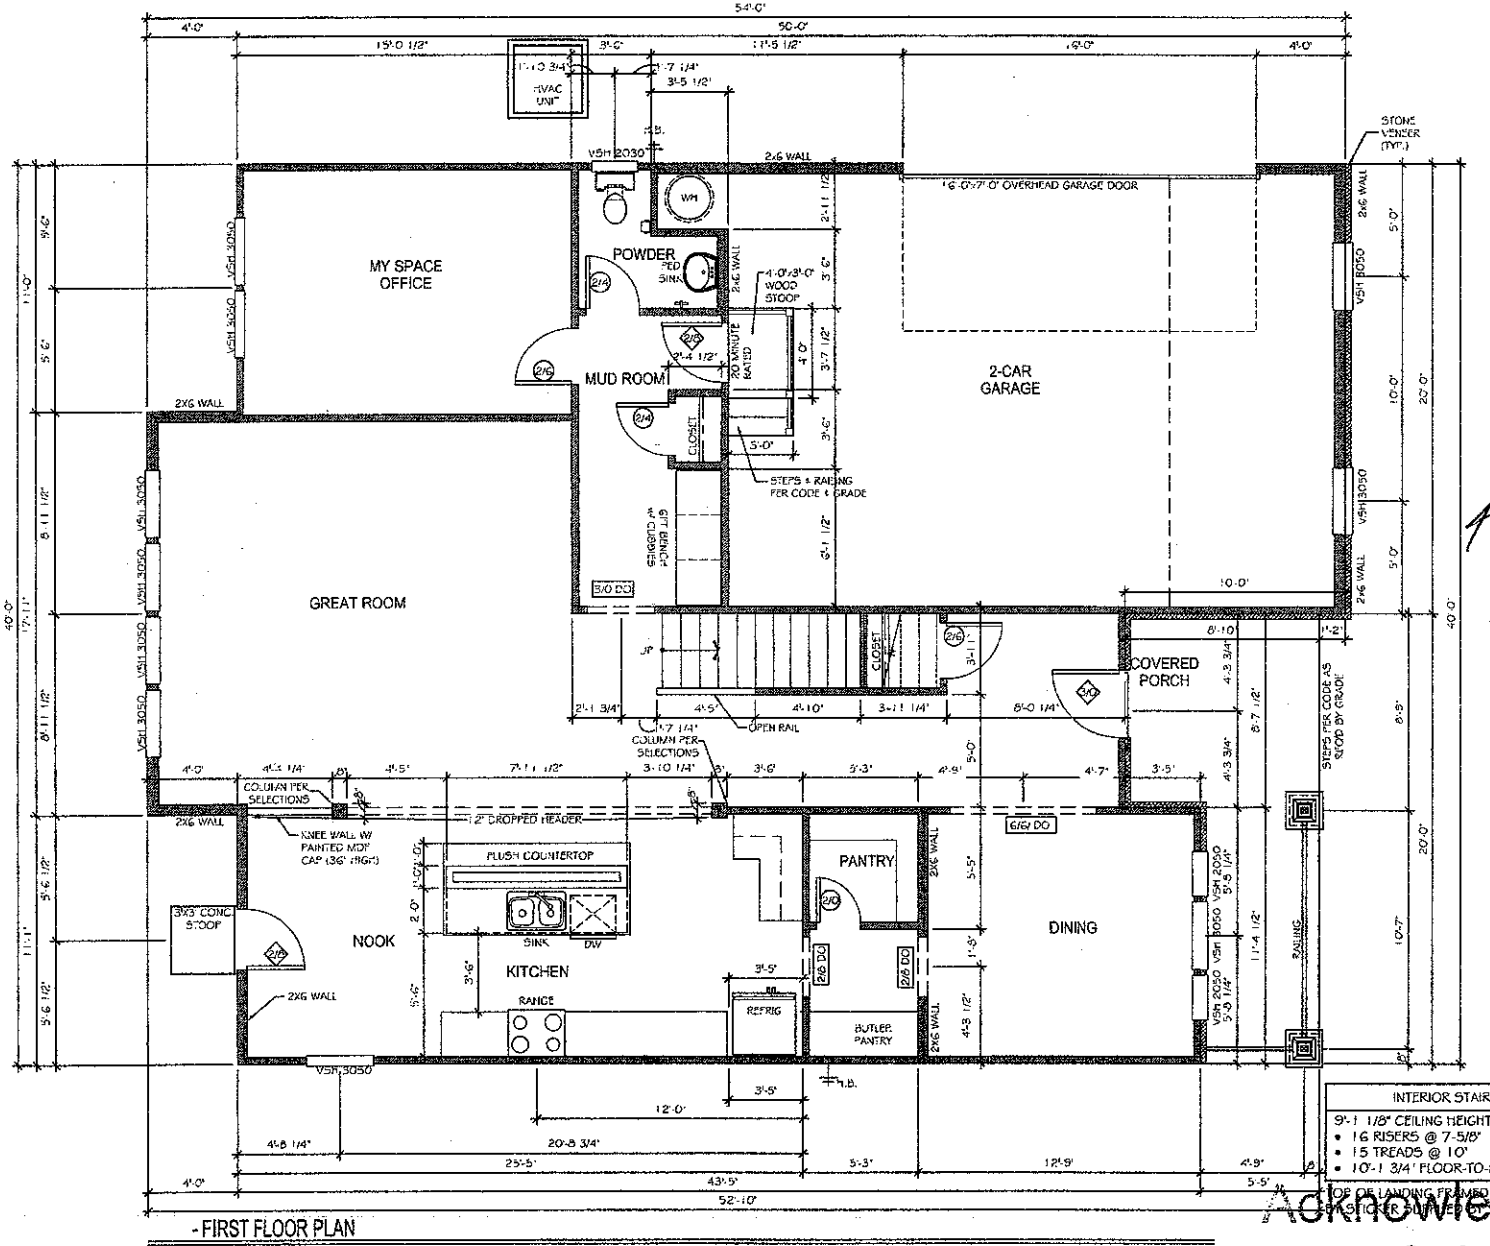


54'

2-29-16

2-29-16
40'

INTERIOR STAIR NOTE SCHEDULE
9'-1 1/8" CEILING HEIGHT (11-7/8" FLOOR SYSTEM)
• 16 RISERS @ 7-5/8"
• 15 TREADS @ 10"
• 10'-1 3/4" FLOOR-TO-FLOOR HEIGHT

TOP OF LANDING FRAMED TO HEIGHT INDICATED OR STICKER SURVEY. STAIRWAY IS SYMMETRICAL

Acknowledgement of
Plans Submittal ONLY!

_____ Date 6/9/16

_____ Date _____

TrueHomes
IT'S ALL ABOUT U
2649 Brekon Ridge Centre Dr.
Suite 104
Monroe, N.C. 28110
704-226-9486

ROCK RIDGE POINT
LOT #8


RILEY
2912

IREDELL

Copyright True Homes L.L.C. All rights reserved. The duplication, reproduction, copying, sale, rental, licensing, or any other distribution or use of these drawings, any portion thereof, or the plans depicted hereon is strictly prohibited.

DRAWN BY: MPF
DATE: 02-23-16
SCALE: 3/16"=1'-0"
CHECKED BY: SC
SHEET: A2.1

45'5" Kmm 2-29-16

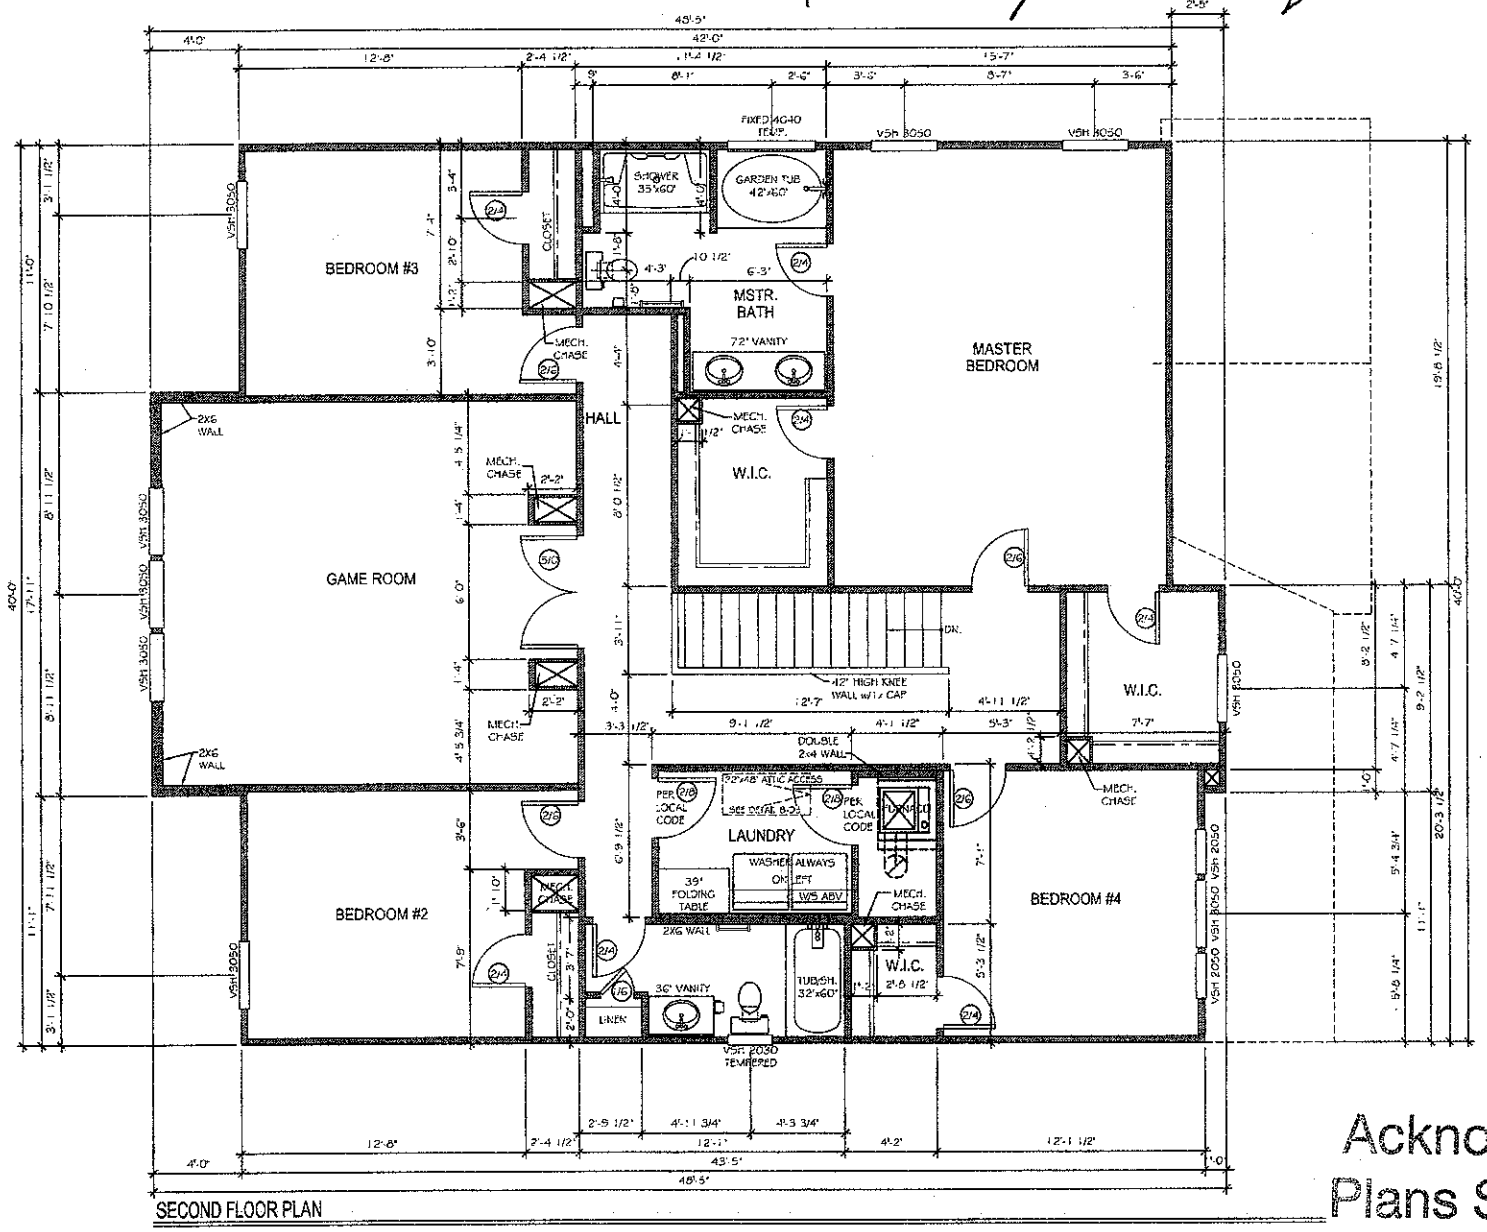

46'
Kmm
2-29-16

TrueHomes
IT'S ALL ABOUT U
2649 Brekon Ridge Centre Dr.
Suite 104
Monroe, N.C. 28110
704-226-9486

ROCK RIDGE POINT
LOT #8

RILEY
2912

IREDELL

Copyright True Homes L.L.C. All rights reserved. This depiction, reproduction, copying, sale, rental, transfer, or any other use of or on any of its drawings, any portion there of, for any purpose requires written & signed permission.

DRAWN BY:	MPF
DATE:	02-23-16
SCALE:	3/16"=1'-0"
CHECKED BY:	MC
SHEET:	A2.2

Acknowledgement of Plans Submittal ONLY!

Date 6/9/16

Date