Mooresville EH office IREDELL COUNTY HEALTH DEPARTMENT 4636229456

(SEPTIC TANK) IMPROVEMENTS PERMIT AND CERTIFICATE OF COMPLETION
(Ground Absorption Sewage Disposal System – G. S. Chapter 130-Article 13C)

OWNER OR CONTRACTOR Jerry Barnette DATE 10-12-76 PERMIT NO. _____

PHONE: Business _____ Home 664-4244 (Isle of Pines Rd)

LOCATION 1109 TL on 1113 ↑ ½ mi on right

_____ S. R. No. _____

SUBDIVISION NAME — LOT NO. — SECTION OR BLOCK NO. —


Site Address: 270 Isle of Pines Rd.; Mrsvl.

House (✓) Mobile Home ( ) Business ( ) Other _____

No. Bedrooms 3 No. Bathrooms 2

Garbage Disposal Unit Yes ( ) No (✓)
Auto. Dishwasher Yes ( ) No (✓)
Auto. Wash. Machine Yes (✓) No ( )
Site Suitable Yes (✓) No ( )
Lot Area ½ acre

Character & Porosity of Soil _____
Percolation Rate _____
Topography Existing
Depth to Water Table _____
Rock or other impervious formations System

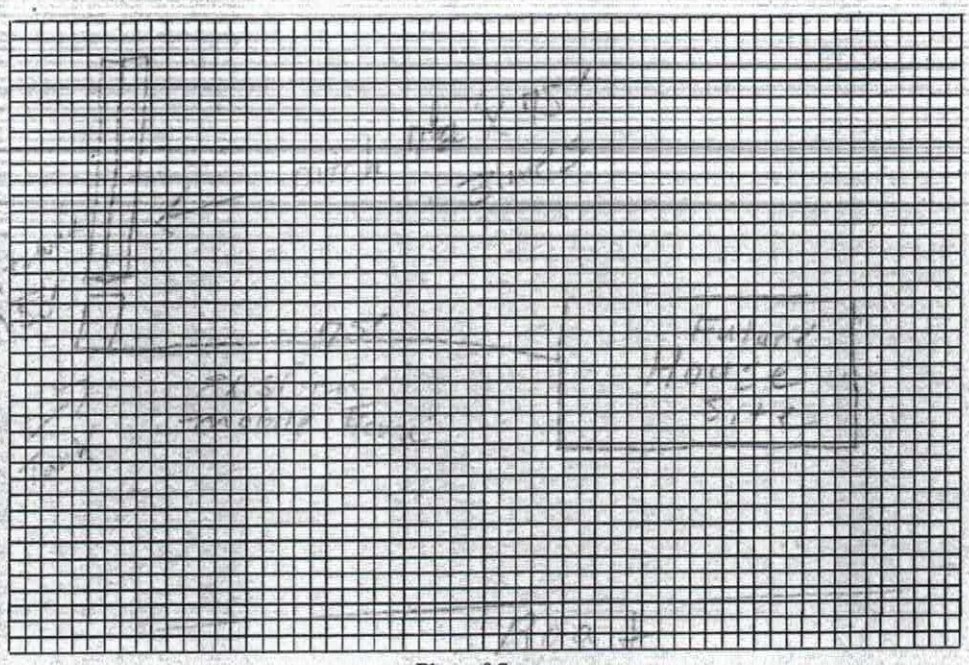

Plot of System

Size of Tank 1000 Gals.
Nitrification Field:
No. of Lines 3
Sq. Ft. 562½ Linear Ft. 225
Depth of Stone in Lines 12"
Water Supply: Individual (✓)
Public ( )

Installed by Orbison
June 26, 1970


IMPROVEMENTS PERMIT BY _____

COMMENTS: System is adequate for Proposed House. Mobile Home will be disconnected & removed from property.

CERTIFICATE OF COMPLETION BY J. C. Moore DATE 10-12-76

CONSTRUCTION MUST COMPLY WITH ALL OTHER APPLICABLE STATE AND LOCAL REGULATIONS.

Health Dept. Copy: White Inspection Dept. Copy: Yellow Sanitarian's Copy: Pink Owner's Copy: Gold

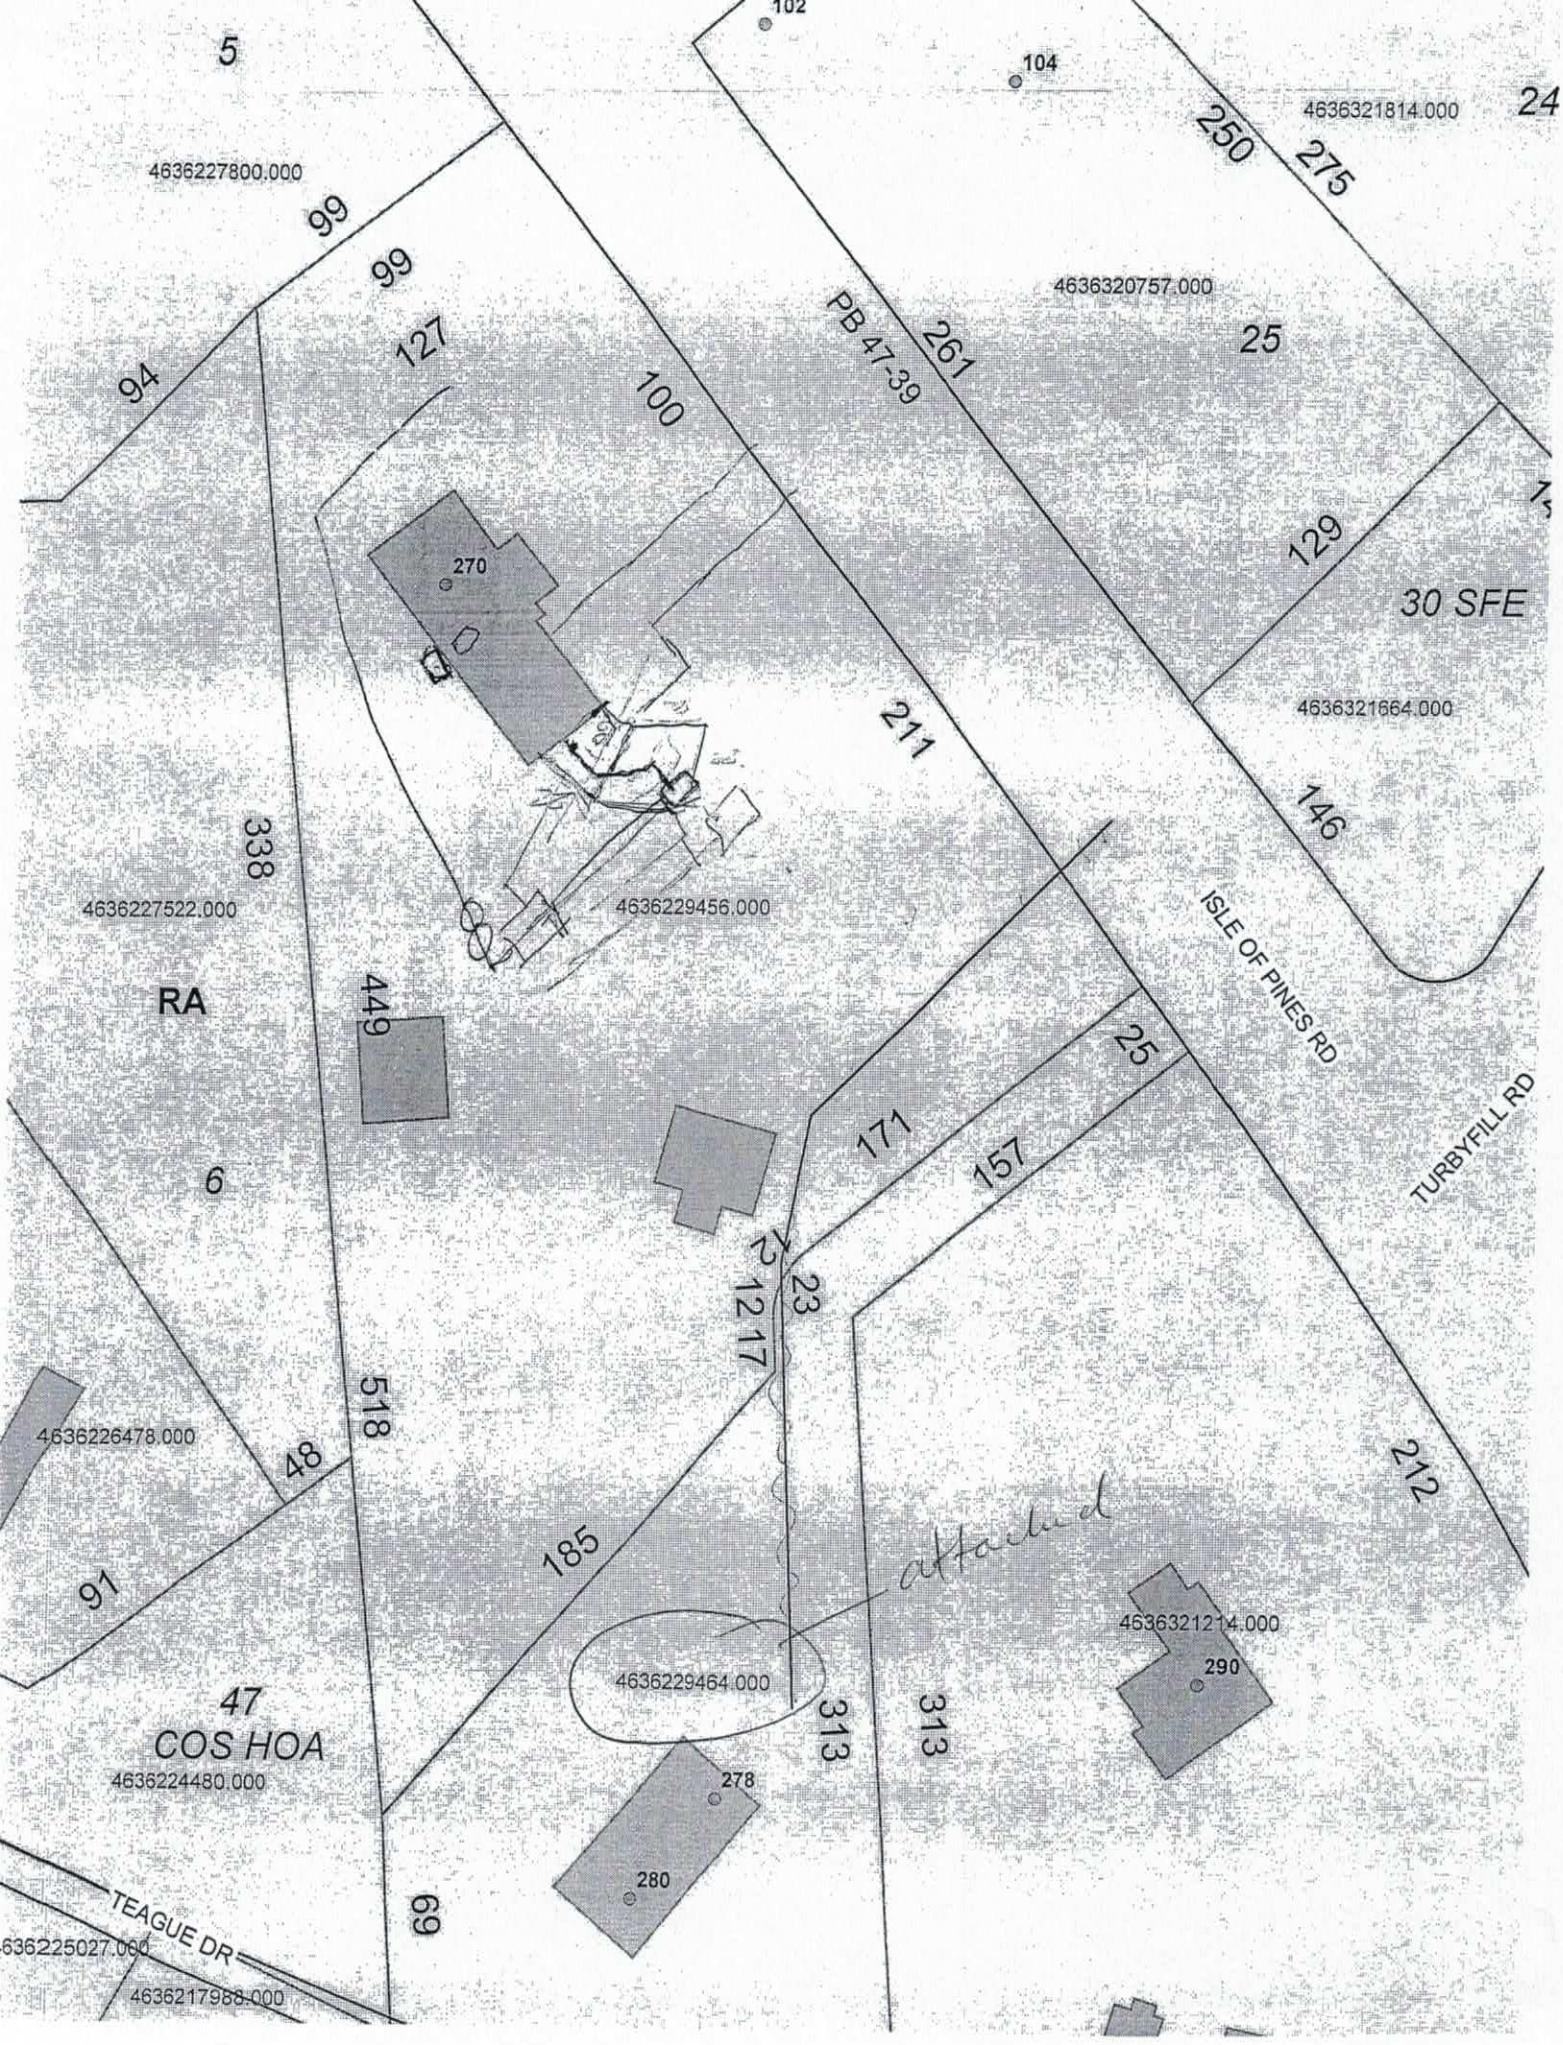

5
102
104
4636321814.000
24
4636227800.000
99
99
250
275
4636320757.000
PB47-39
261
25
94
127
100
270
129
30 SFE
211
4636321664.000
146
338
4636227522.000
4636229456.000
ISLE OF PINES RD
RA
449
25
171
157
TURBYFILL RD
6
23
12
17
518
4636226478.000
48
212
185
97
4636321214.000
290
4636229464.000
313
313
47
COS HOA
4636224480.000
278
280
69
TEAGUE DR
4636225027.000
4636217988.000


DAS DON ALLEN & ASSOCIATES, P.A.
ENGINEERING * SURVEYING * PLANNING
933 Brawley School Rd. * Mooresville, N.C. 28115
(704) 664-7029 (704) 664-8041 Fax


I, certify that this map was drawn under my supervision from an actual survey made under my supervision recorded in deed book 597, page 429, and/or plat book _____, page _____, that the ratio of precision is 1':10,000; that this map was prepared in accordance with the General Statutes of North Carolina Chapter 47-30. Witness my hand and seal on the 15, day of JULY, A.D. 19 96

William M. Allen

NORTH CAROLINA REGISTERED LAND SURVEYOR WILLIAM M. ALLEN

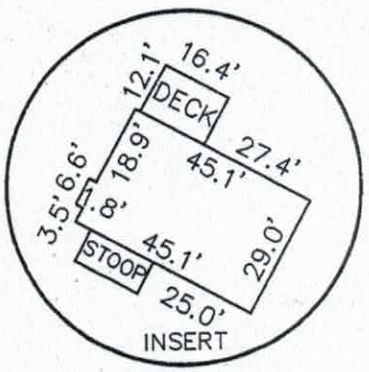

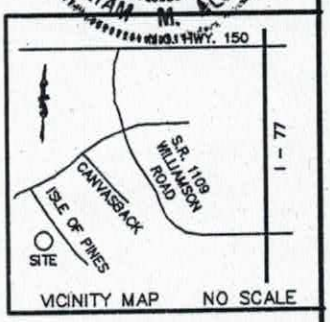

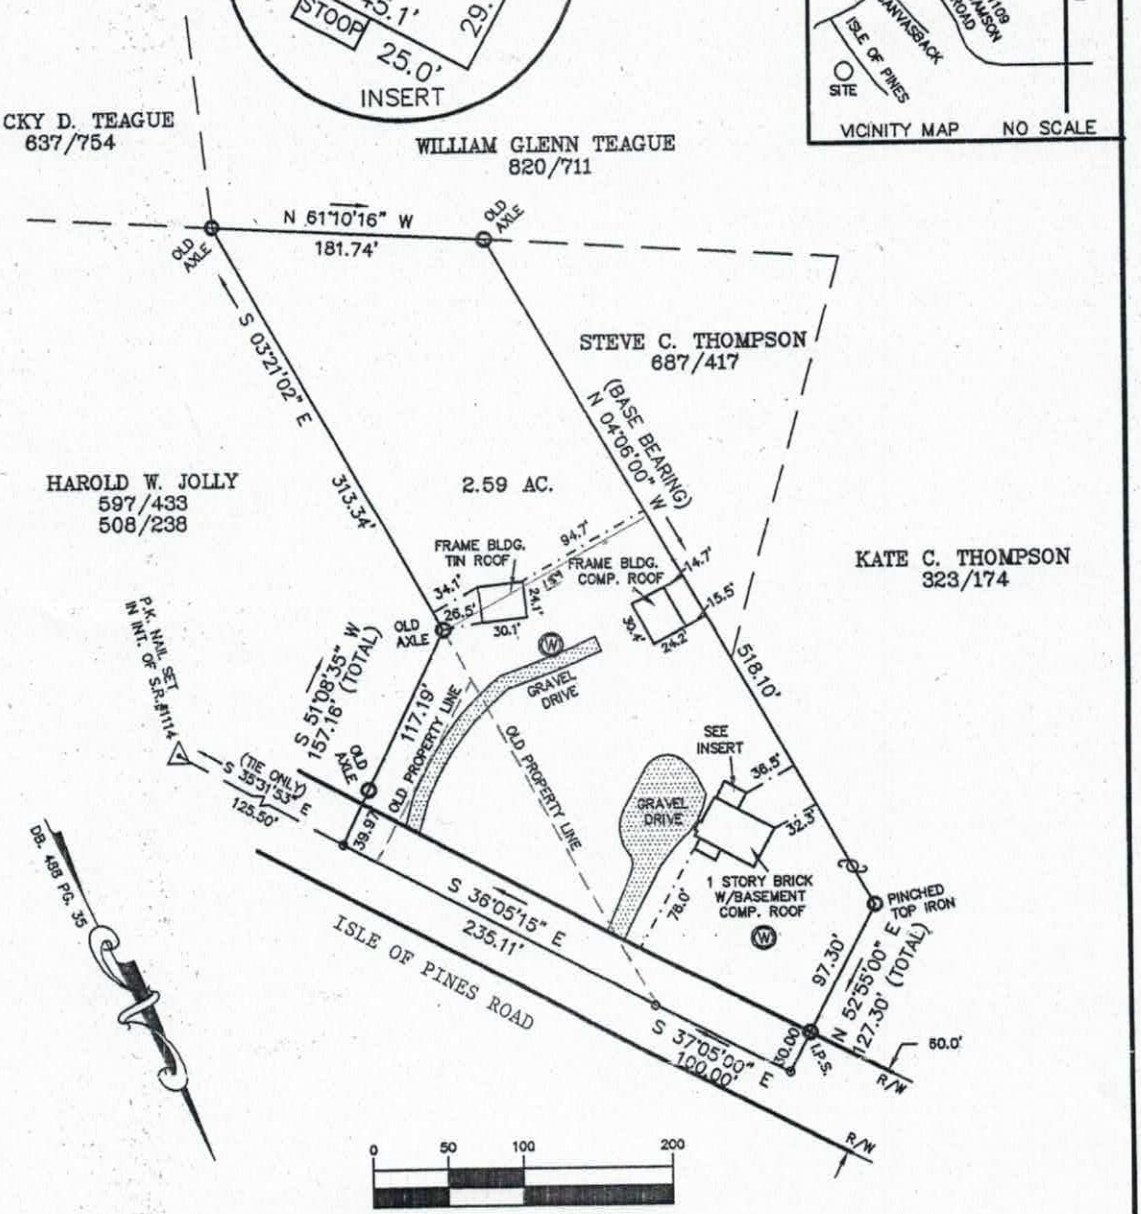

NOTES
1) THIS PROPERTY MAY BE SUBJECT TO ANY EASEMENTS AND/OR RIGHTS OF WAY OF RECORD.
2) ACREAGE COMPUTED BY THE COORDINATE METHOD.

LEGEND
P.P. = POWER POLE
□ = DUKE POWER TRANS.
E.I.P. = EXISTING IRON FOUND
I.P.S. = #4 REBAR SET
R/W = RIGHT-OF-WAY
Ⓦ = WELL

PHYSICAL SURVEY

OF

270 ISLE OF PINES ROAD

SCALE 1" = 100' DAVIDSON TWSP., IREDELL CO., N.C.

ACQUIRED BY: JOHN M. CASTRO, JR. & CHARLOTTE A. CASTRO

FIELD BOOK: 77
FILE: RN-2988606
TAX MAP NO: 2GA39