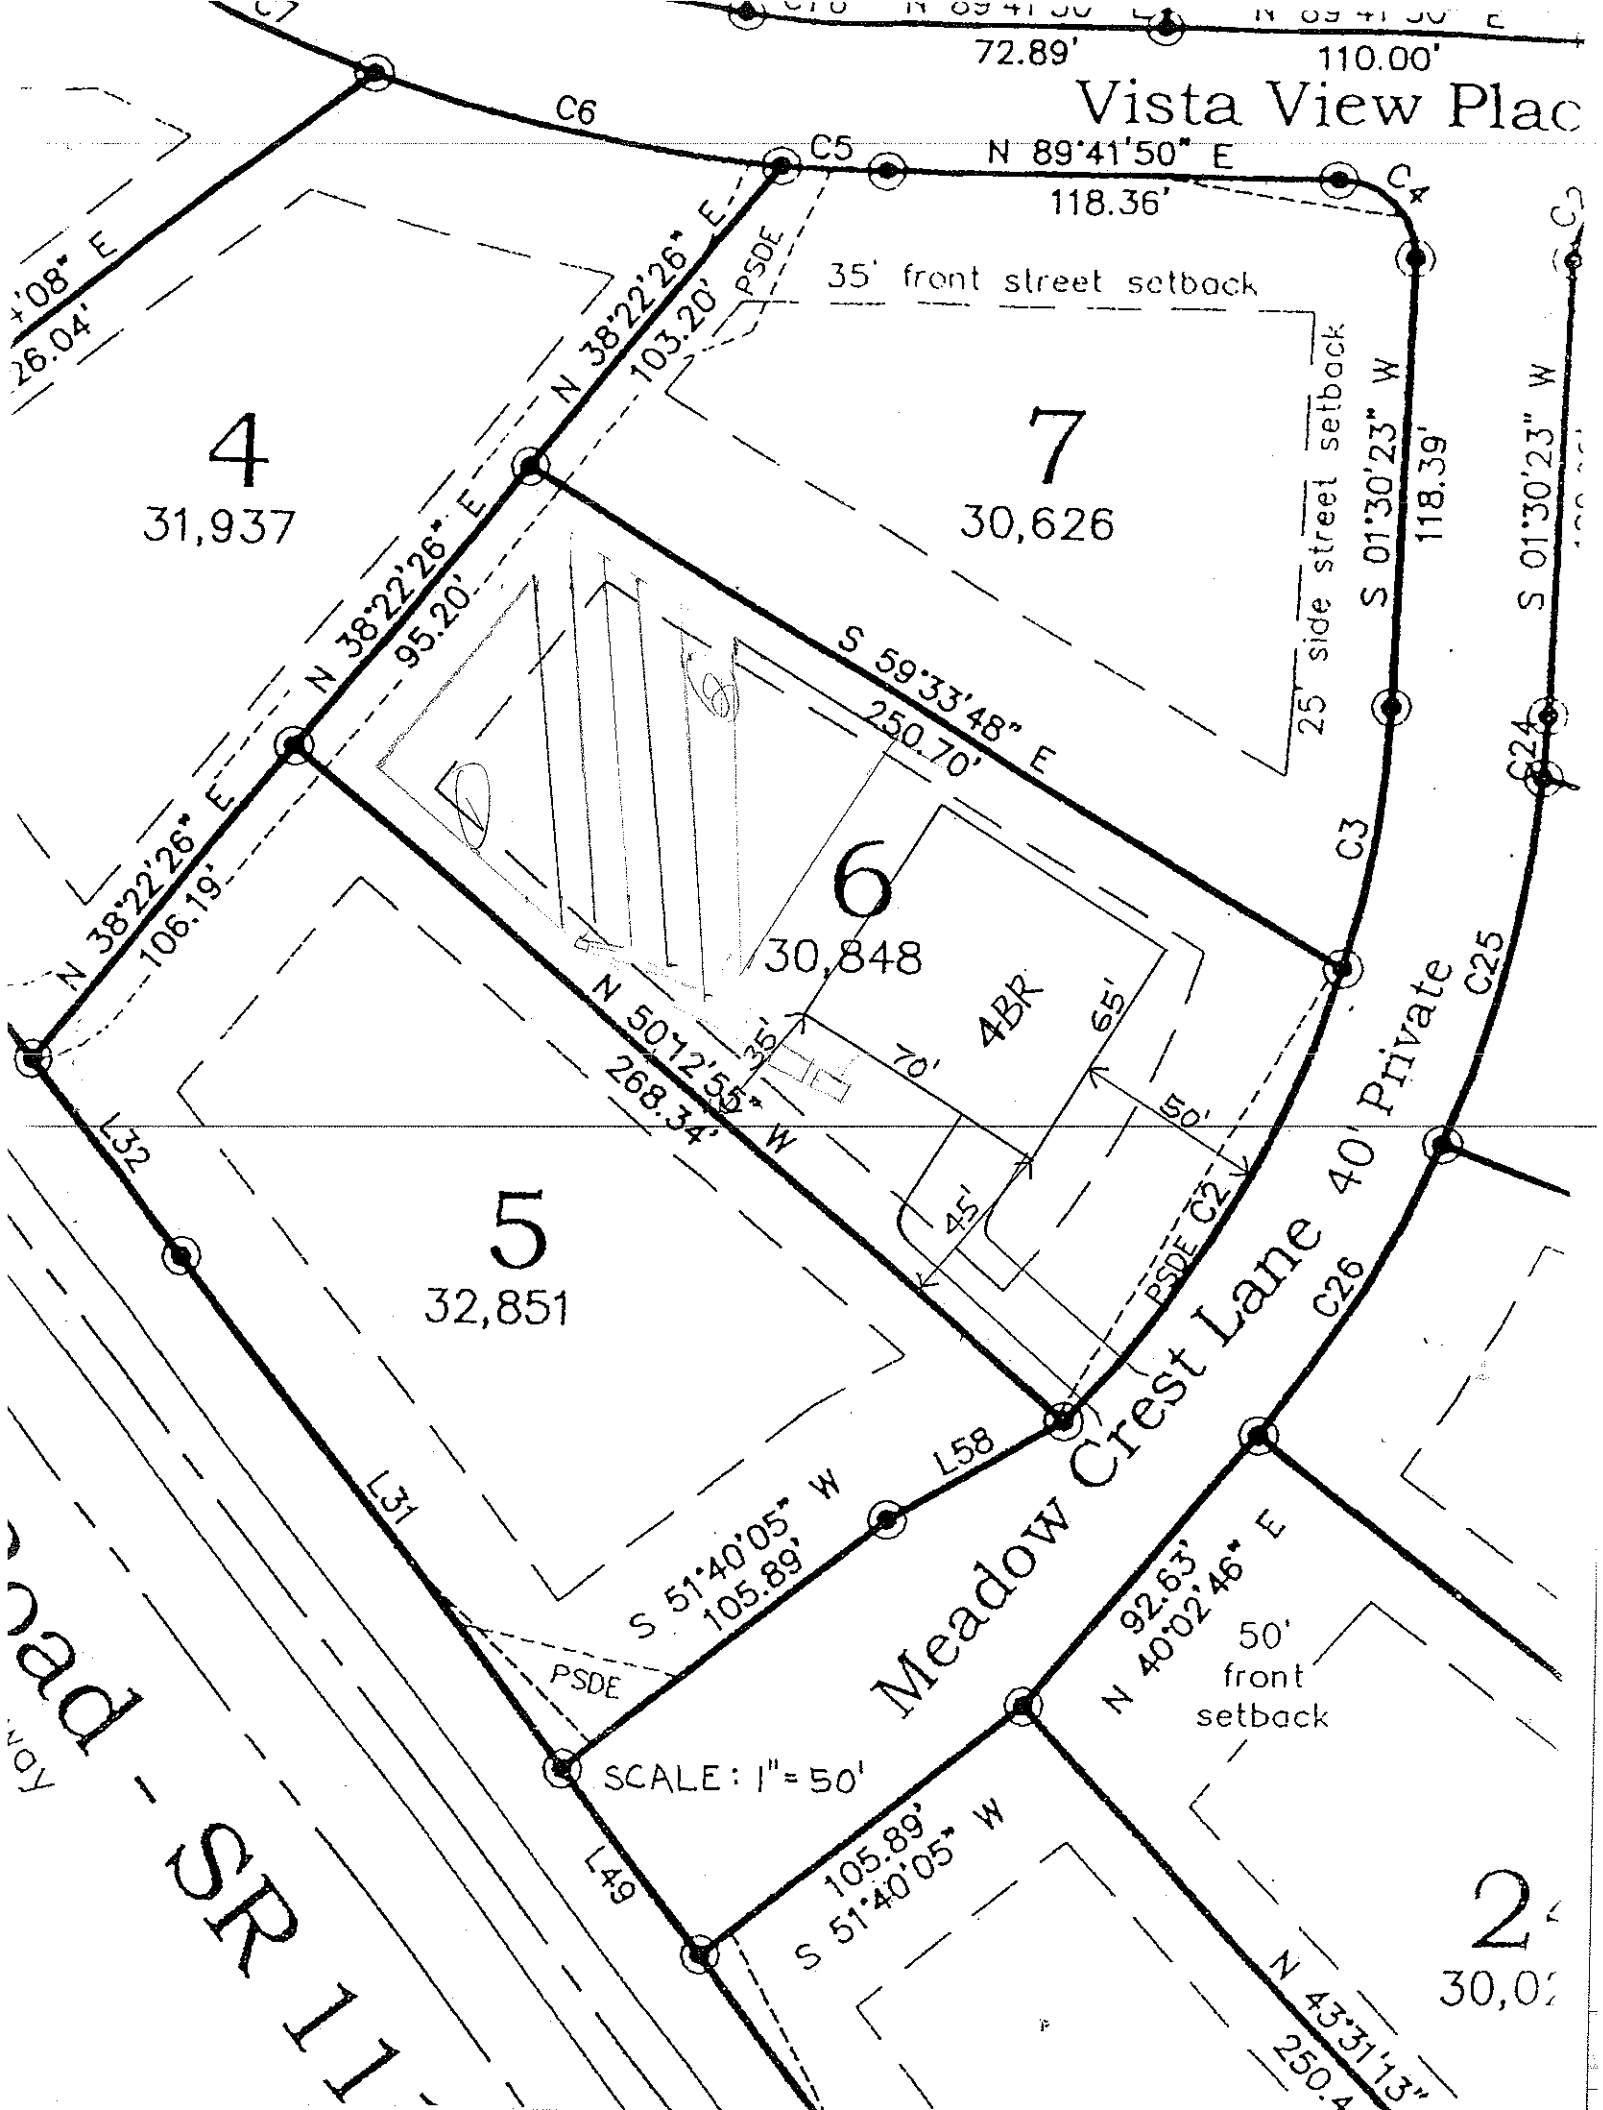

Vista View Plac
72.89'
110.00'
C6
C5
N 89°41'50" E
118.36'
C4
35' front street setback
25' side street setback
S 01°30'23" W
118.39'
S 01°30'23" W
C24
C25
C26
C3
C2
PSDE
N 38°22'26" E
103.20'
N 38°22'26" E
95.20'
N 38°22'26" E
106.19'
S 59°33'48" E
250.70'
4
31,937
7
30,626
6
30,848
5
32,851
4BR
65'
70'
50'
45'
35'
N 50°12'55" W
268.34'
L32
L31
L58
L49
S 51°40'05" W
105.89'
S 51°40'05" W
105.89'
N 40°02'46" E
92.63'
50'
front
setback
N 43°31'13"
250.4
Meadow Crest Lane 40' Private
SCALE: 1"=50'
2
30,0
ad - SR 1

DEPARTMENT OF ENVIRONMENT, HEALTH, AND NATURAL RESOURCES
DIVISION OF ENVIRONMENTAL HEALTH
ON-SITE WASTEWATER SECTION

Sheet ___ of ___

SOIL/SITE EVALUATION for ON-SITE WASTEWATER SYSTEM

PROPERTY ID #: ____ COUNTY: ____

OWNER: ____ APPLICANT: ____

ADDRESS: ____ APPLICATION DATE: ____

PROPOSED FACILITY: ____ PROPOSED DESIGN FLOW (.1949): ____ DATE EVALUATED: ____

LOCATION OF SITE: Hwy 70 to P #6 PROPERTY SIZE: ____

WATER SUPPLY: ☐ Private ☒ Public ☐ Well ☐ Spring ☐ Other ____ PROPERTY RECORDED: ____

EVALUATION METHOD: ☐ Auger Boring ☒ Pit ☐ Cut

TYPE OF WASTEWATER: ☒ Sewage ☐ Industrial Process ☐ Mixed

PROFILE #	.1940 LANDSCAPE POSITION/ SLOPE %	HORIZON DEPTH (IN.)	SOIL MORPHOLOGY (.1941) .1941 STRUCTURE/ TEXTURE	.1941 CONSISTENCE/ MINERALOGY	OTHER PROFILE FACTORS .1942 SOIL WETNESS/ COLOR	.1943 SOIL DEPTH	.1956 SAPRO CLASS	.1944 RESTR HORIZ	PROFILE CLASS & LTAR
1	L 12%	0-21	c sbk	fr sss p					PS 0.3
		21-54	cl sbk	fr ss p					
2		0-4	scl sbk	fr ss sp					PS 0.3
		4-26	c sbk	fr ss sp					
		26-50	cl sbk	fr ss sp					
3									

DESCRIPTION	INITIAL SYSTEM	REPAIR SYSTEM
lable Space (.1945)		
m Type(s)		

OTHER FACTORS (.1946): ____

SITE CLASSIFICATION (.1948): ____

EVALUATED BY: ____

OTHER(S) PRESENT: ____