Lot 10 Villages at Isle of Pines Fast Track Septic System Information

Number of Bedrooms	4
Basement or Crawl	crawl space
Design Flow (gpd)	480
LTAR (gpd/ft2)	0.25
Primary System Type	LP PPBPS
No. Lines	5 @ 70'
Total Ft. Line	350
Pump Required	yes
Distribution Device	valve box with LPP dist.
Maintenance Agreement Required	yes
Repair System Type	LP PPBPS
Total Ft. Line	350
Pump Required	yes
Elevations (rod readings)	
Upper Line	yellow 3'7"
Lower Line	pink 6'2"
Tank	6'2"
House Corner	rt. Front 6'4"
Reference Pt.	lot 10/11 rear corner 12'7"

Notes: supply line must be at least 5 ft. from house and property lines

. OF ENVIRONMENT, HEALTH, AND NATURAL RESOURCES
ENVIRONMENTAL HEALTH
TEWATER SECTION

Sheet ___ of ___
PROPERTY ID #: _____
COUNTY: _____

SOIL/SITE EVALUATION
for ON-SITE WASTEWATER SYSTEM

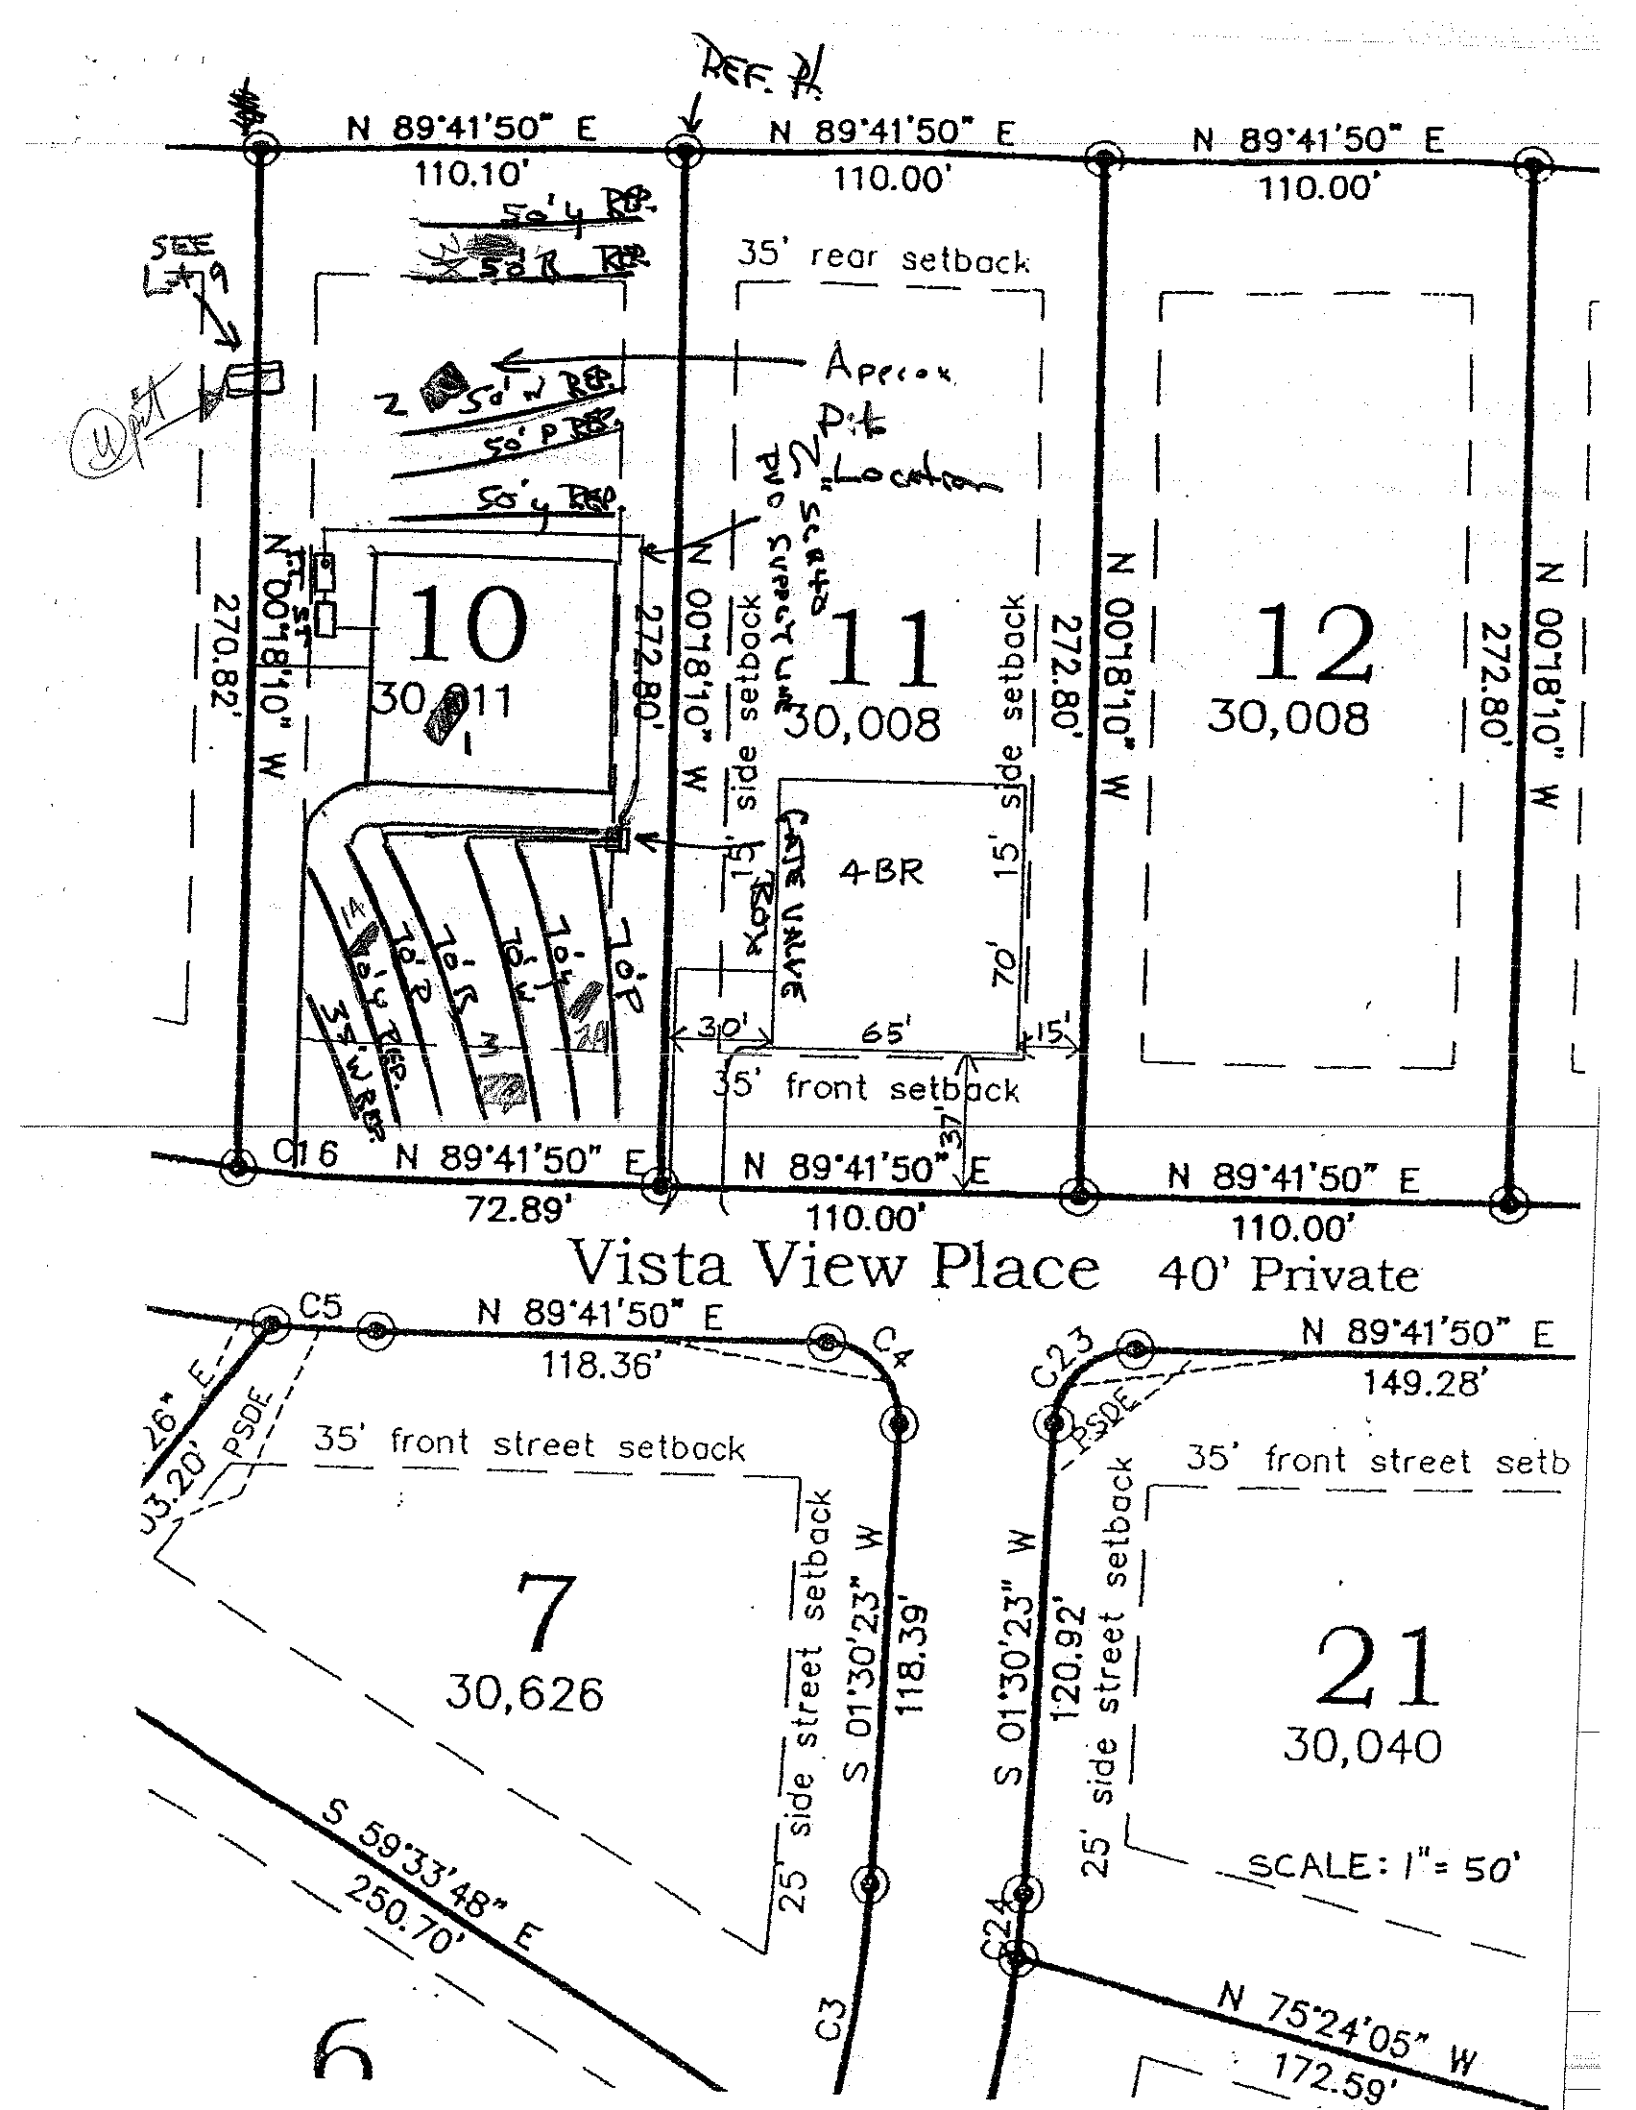
OWNER: Barbara Dee. Lot 10 APPLICANT: _____
ADDRESS: _____ APPLICATION DATE: _____ DATE EVALUATED: _____
PROPOSED FACILITY: House PROPOSED DESIGN FLOW (.1949): 480 PROPERTY SIZE: _____
LOCATION OF SITE: _____ PROPERTY RECORDED: _____
WATER SUPPLY: ☐ Private ☐ Public ☐ Well ☐ Spring ☐ Other _____
EVALUATION METHOD: ☐ Auger Boring ☐ Pit ☐ Cut
TYPE OF WASTEWATER: ☐ Sewage ☐ Industrial Process ☐ Mixed

Lot 10

PROFILE #	.1940 LANDSCAPE POSITION/ SLOPE %	HORIZON DEPTH (IN.)	SOIL MORPHOLOGY (.1941) .1941 STRUCTURE/ TEXTURE	.1941 CONSISTENCE/ MINERALOGY	OTHER PROFILE FACTORS .1942 SOIL WETNESS/ COLOR	.1943 SOIL DEPTH	.1956 SAPRO CLASS	.1944 RESTR HORIZ	PROFILE CLASS & LTAR
1	L ~5%	0-8	WSBK SL	FR SS/SP					
		8-33	mASBK/SBK C	FI S/P	F 4.2R	48+			PS .25
		33-48	mSBK CL	FR SS/SP	F 2.5Y				
2	~5% L	0-8	gr lc sl/sbk	fr ss/se					
		8-27	mSBK C C	FI SS/SP					
		27-40	mSBK C CL	FR SS/SP	F 5Y	47+	SI 27+		PS .25
3	L ~5%	0-21	mGR/SBK SL						
		21-43	mSBK C	FI SS/SP					
		43-55	mSBK CL	FR SS/SP					FI .3 21+
4									

DESCRIPTION	INITIAL SYSTEM	REPAIR SYSTEM
Available Space (.1945)		
System Type(s)		

OTHER FACTORS (.1946): _____
SITE CLASSIFICATION (.1948): _____
EVALUATED BY: _____


REF. PT
N 89°41'50" E
110.10'
N 89°41'50" E
110.00'
N 89°41'50" E
110.00'
35' rear setback
SEE Lot 9
Approx
2 Pit Locations
50' P Rep.
50' W Rep.
50' R Rep.
50' Y Rep.
10
30,011
11
30,008
12
30,008
N 00°18'10" W
270.82'
272.80'
15' side setback
4-BR
Cattle Valley Rd
70'
30'
65'
15'
35' front setback
37' W Rep.
14' Y Rep.
70' P
70' Y
70' W
70' R
70' P
016
N 89°41'50" E
72.89'
N 89°41'50" E
110.00'
37'
N 89°41'50" E
110.00'
Vista View Place 40' Private
C5
N 89°41'50" E
118.36'
C4
35' front street setback
PSDE
7
30,626
S 01°30'23" W
118.39'
25' side street setback
S 59°33'48" E
250.70'
C3
C23
N 89°41'50" E
149.28'
PSDE
35' front street setb
S 01°30'23" W
120.92'
25' side street setback
21
30,040
SCALE: 1" = 50'
C24
N 75°24'05" W
172.59'