IREDELL COUNTY HEATLH DEPARTMENT
ENVIRONMENTAL HEALTH DIVISION
PAGE 2: *SITE PLAN WORKSHEET*

SEE THE "SAMPLE SITE PLAN" BELOW. *INCOMPLETE SITE PLANS WILL BE RETURNED TO YOU FOR COMPLETION AND MAY RESULT IN A DELAY IN THE ISSUANCE OF YOUR SEPTIC SYSTEM PERMIT!!!*

Place an (X) beside each item as you complete the site plan:

- ✓ Property Line measurements are clearly identified...
- ✓ All proposed structures are indicated...
  SHOW: proposed house or business footprint, wells, water lines, patios, pools and decks, and any other item that will occupy space on the site
- ✓ Front and side setbacks from property line...
- ✓ Preferred driveway location and configuration, preferred well location...
- ✓ Area you prefer your septic system to be placed...
- ✓ North arrow, or other sufficient indicator of direction...


Circle N/A on the following if appropriate:


- ____ Location of septic systems and wells within 100' of your property... (N/A)
- ____ Location of easements and rights of ways on your property... (N/A)
- ____ Location of any designated wetlands on the property... (N/A)

Signature: C Hill _____ 12.11.12

REQUIRED property owner or owner's legal representative signature. **DATE**

USE THIS SPACE TO DRAW YOUR SITE PLAN

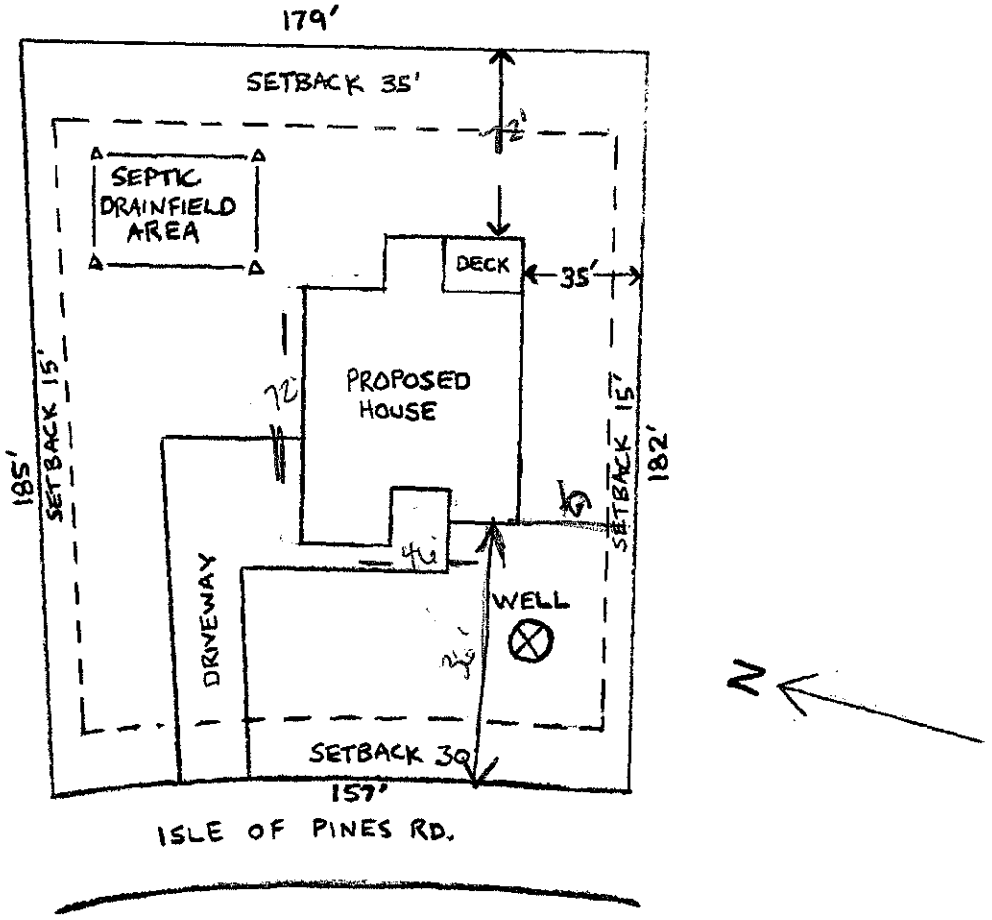

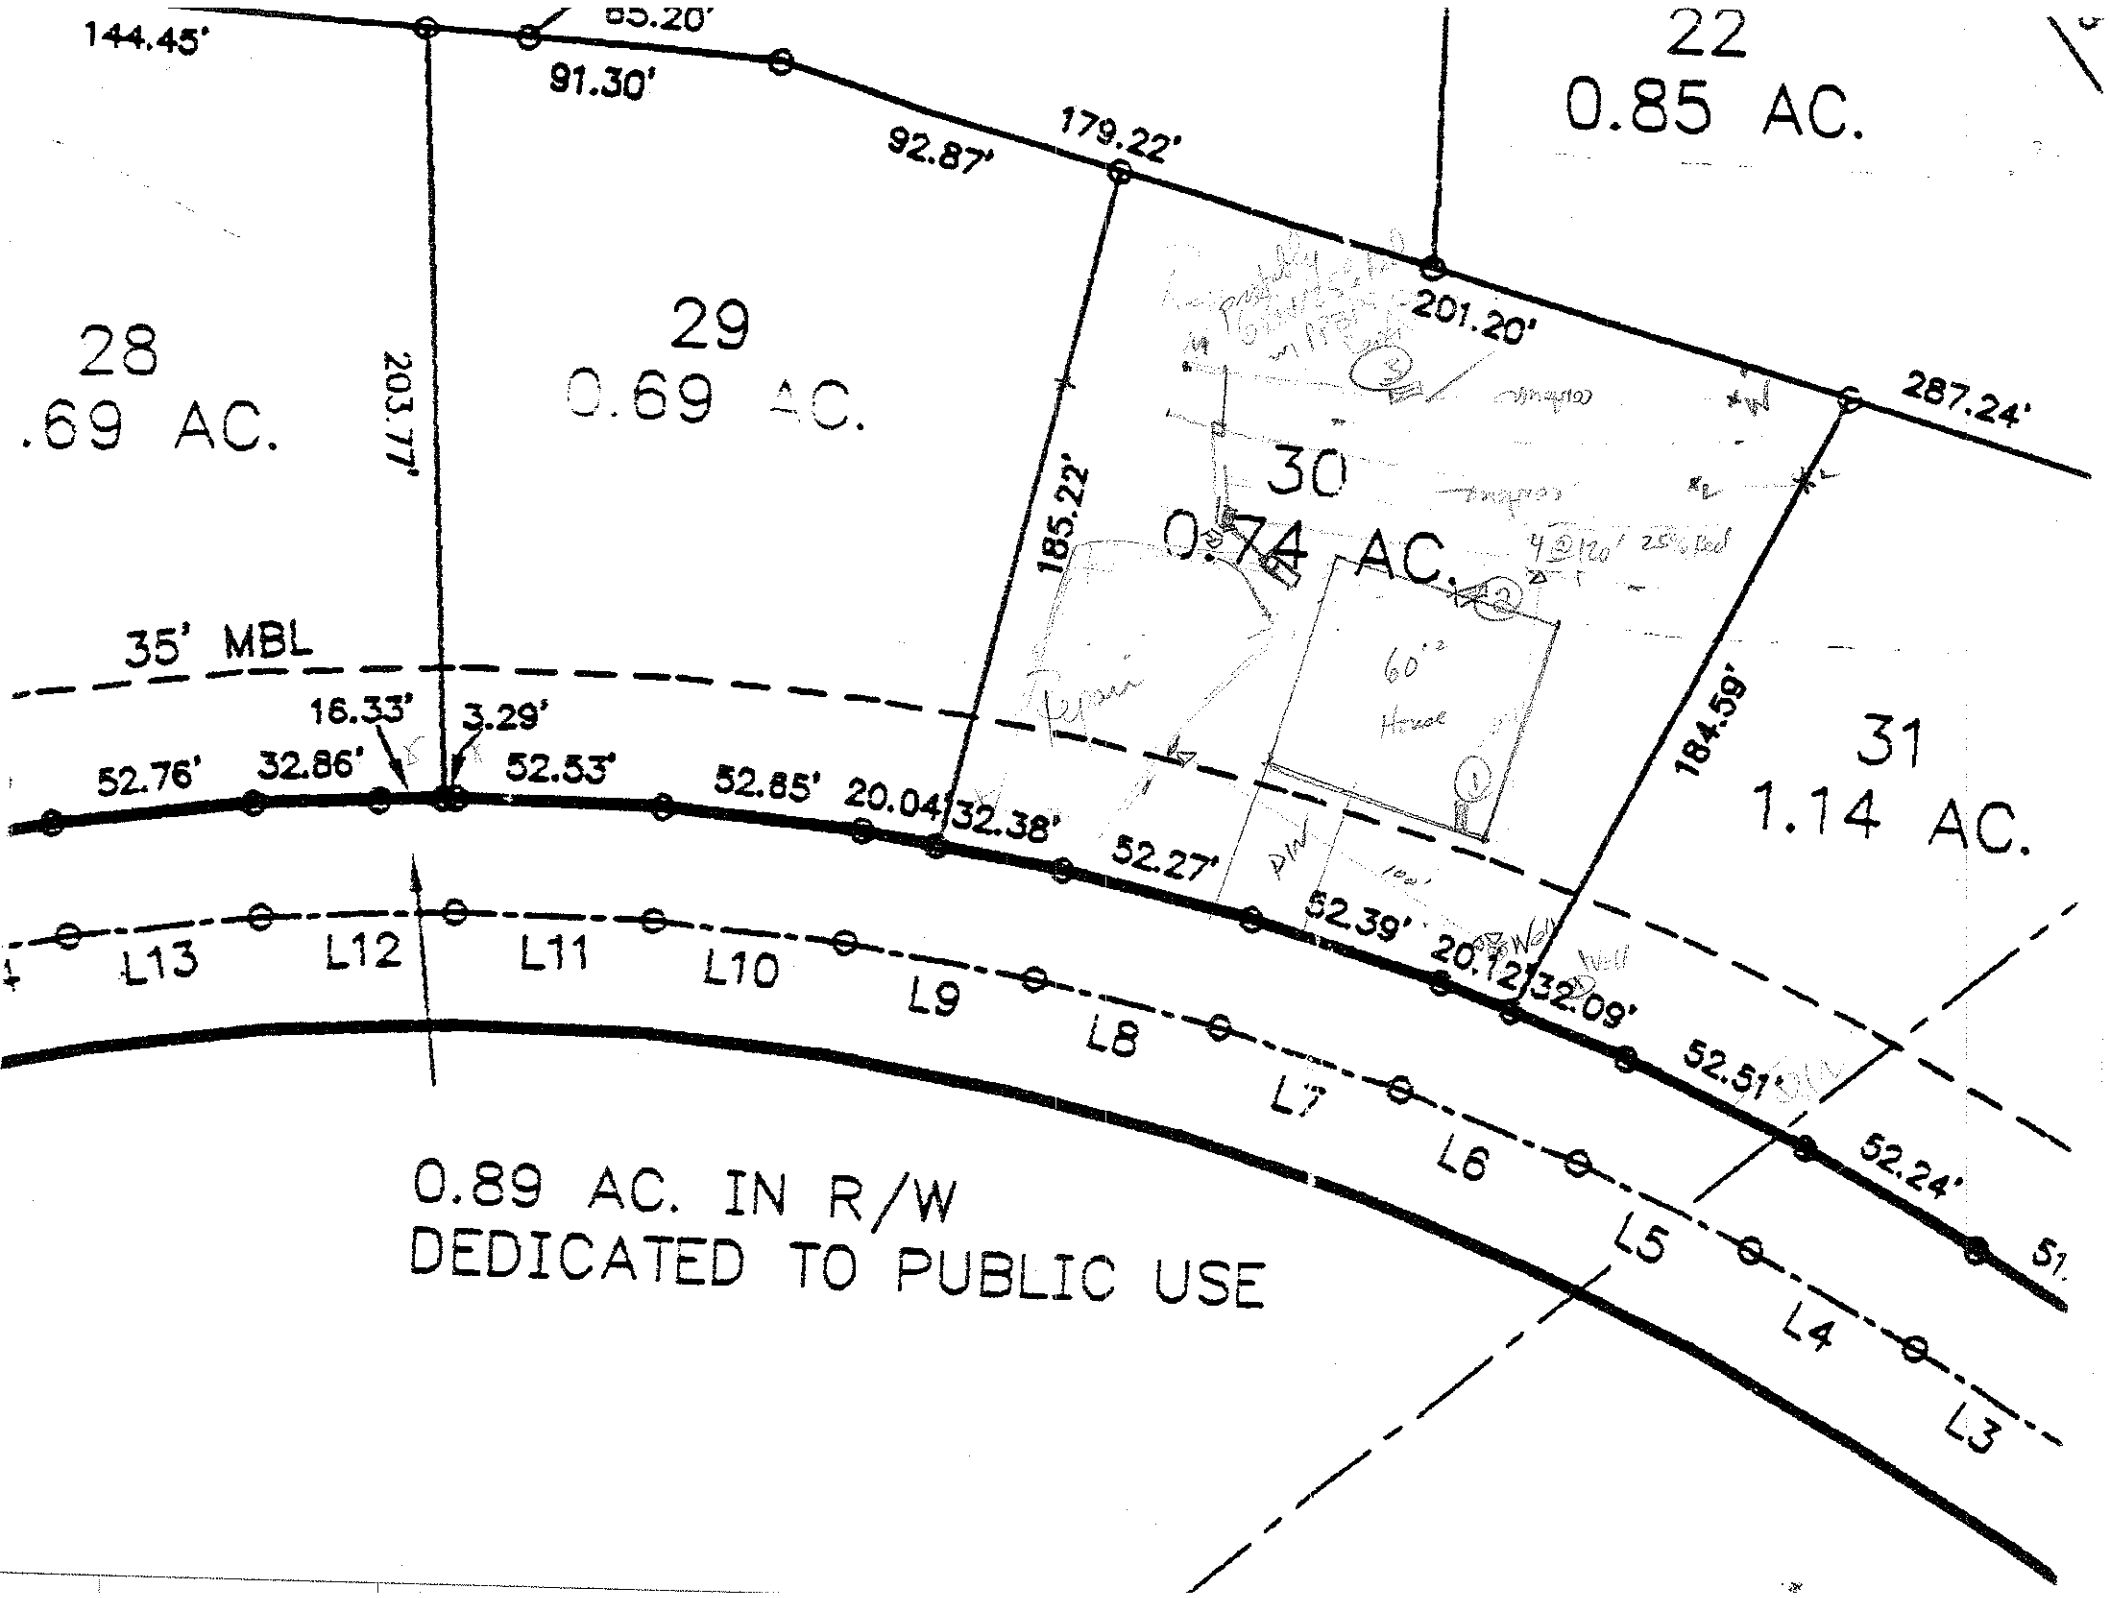
144.45'
85.20'
91.30'
92.87'
179.22'
22
0.85 AC.
201.20'
287.24'
28
.69 AC.
203.77'
29
0.69 AC.
30
0.74 AC.
185.22'
184.59'
31
1.14 AC.
35' MBL
16.33'
3.29'
52.76'
32.86'
52.53'
52.85'
20.04'
32.38'
52.27'
52.39'
20.12'
32.09'
52.51'
52.24'
L13
L12
L11
L10
L9
L8
L7
L6
L5
L4
L3
0.89 AC. IN R/W
DEDICATED TO PUBLIC USE