IREDELL COUNTY HEATLH DEPARTMENT

PAGE 2: *SITE PLAN WORKSHEET*

SEE THE SAMPLE SITE PLAN BELOW. INCOMPLETE SITE PLANS WILL BE RETURNED TO YOU FOR COMPLETION AND MAY RESULT IN A DELAY IN THE ISSUANCE OF YOUR SEPTIC SYSTEM PERMIT!!!

Place an (X) beside each item as you complete the site plan:

- X — Property Line measurements are clearly identified…
- X — All proposed structures are indicated…
  SHOW: proposed house or business footprint, wells, water lines, patios, pools and decks, and any other item that will occupy space on the site
- X — Front and side setbacks from property line…
- X — Preferred driveway location and configuration, preferred well location…
- ____ — Area you prefer your septic system to be placed…
- ____ — North arrow, or other sufficient indicator of direction…


Circle N/A on the following if appropriate:


- ____ — Location of septic systems and wells within 100' of your property… N/A
- ____ — Location of easements and rights of ways on your property… N/A
- ____ — Location of any designated wetlands on the property… N/A


Signature: Emil Hagl
Property owner or owner's legal representative signature (SIGNATURE REQUIRED)

11-16-04
DATE

USE THIS SPACE TO DRAW YOUR SITE PLAN

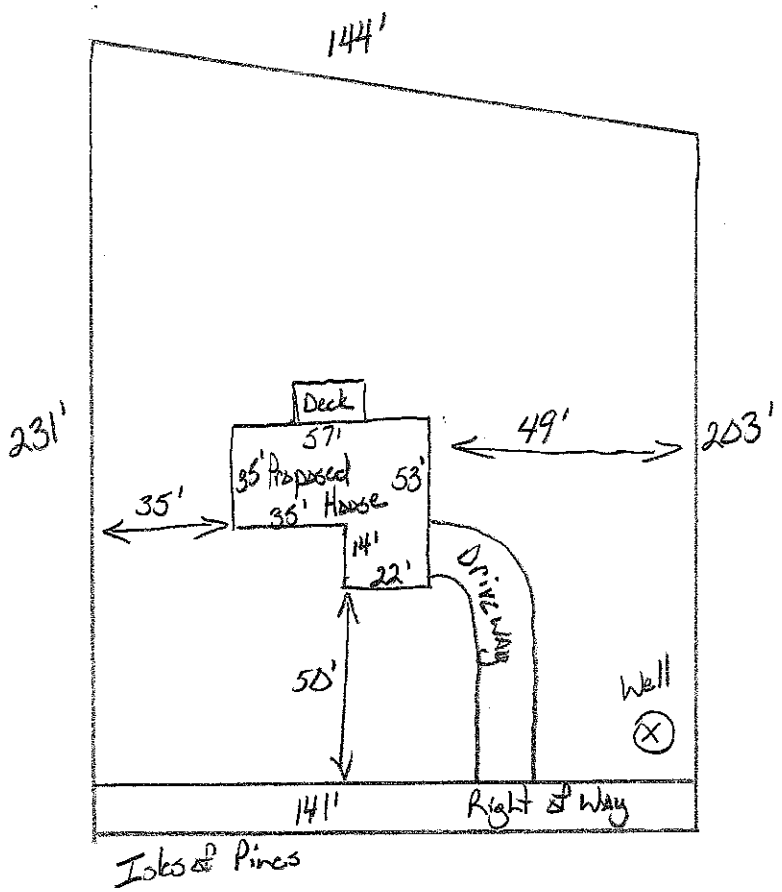

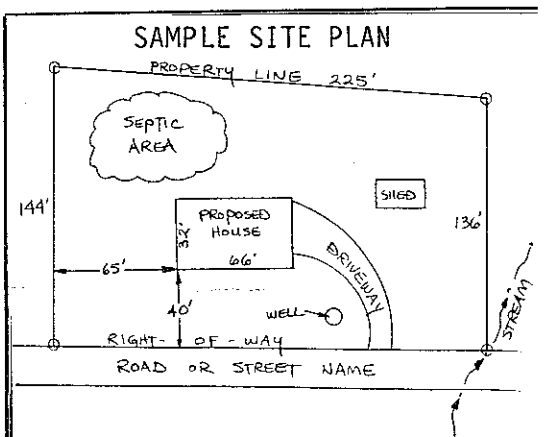

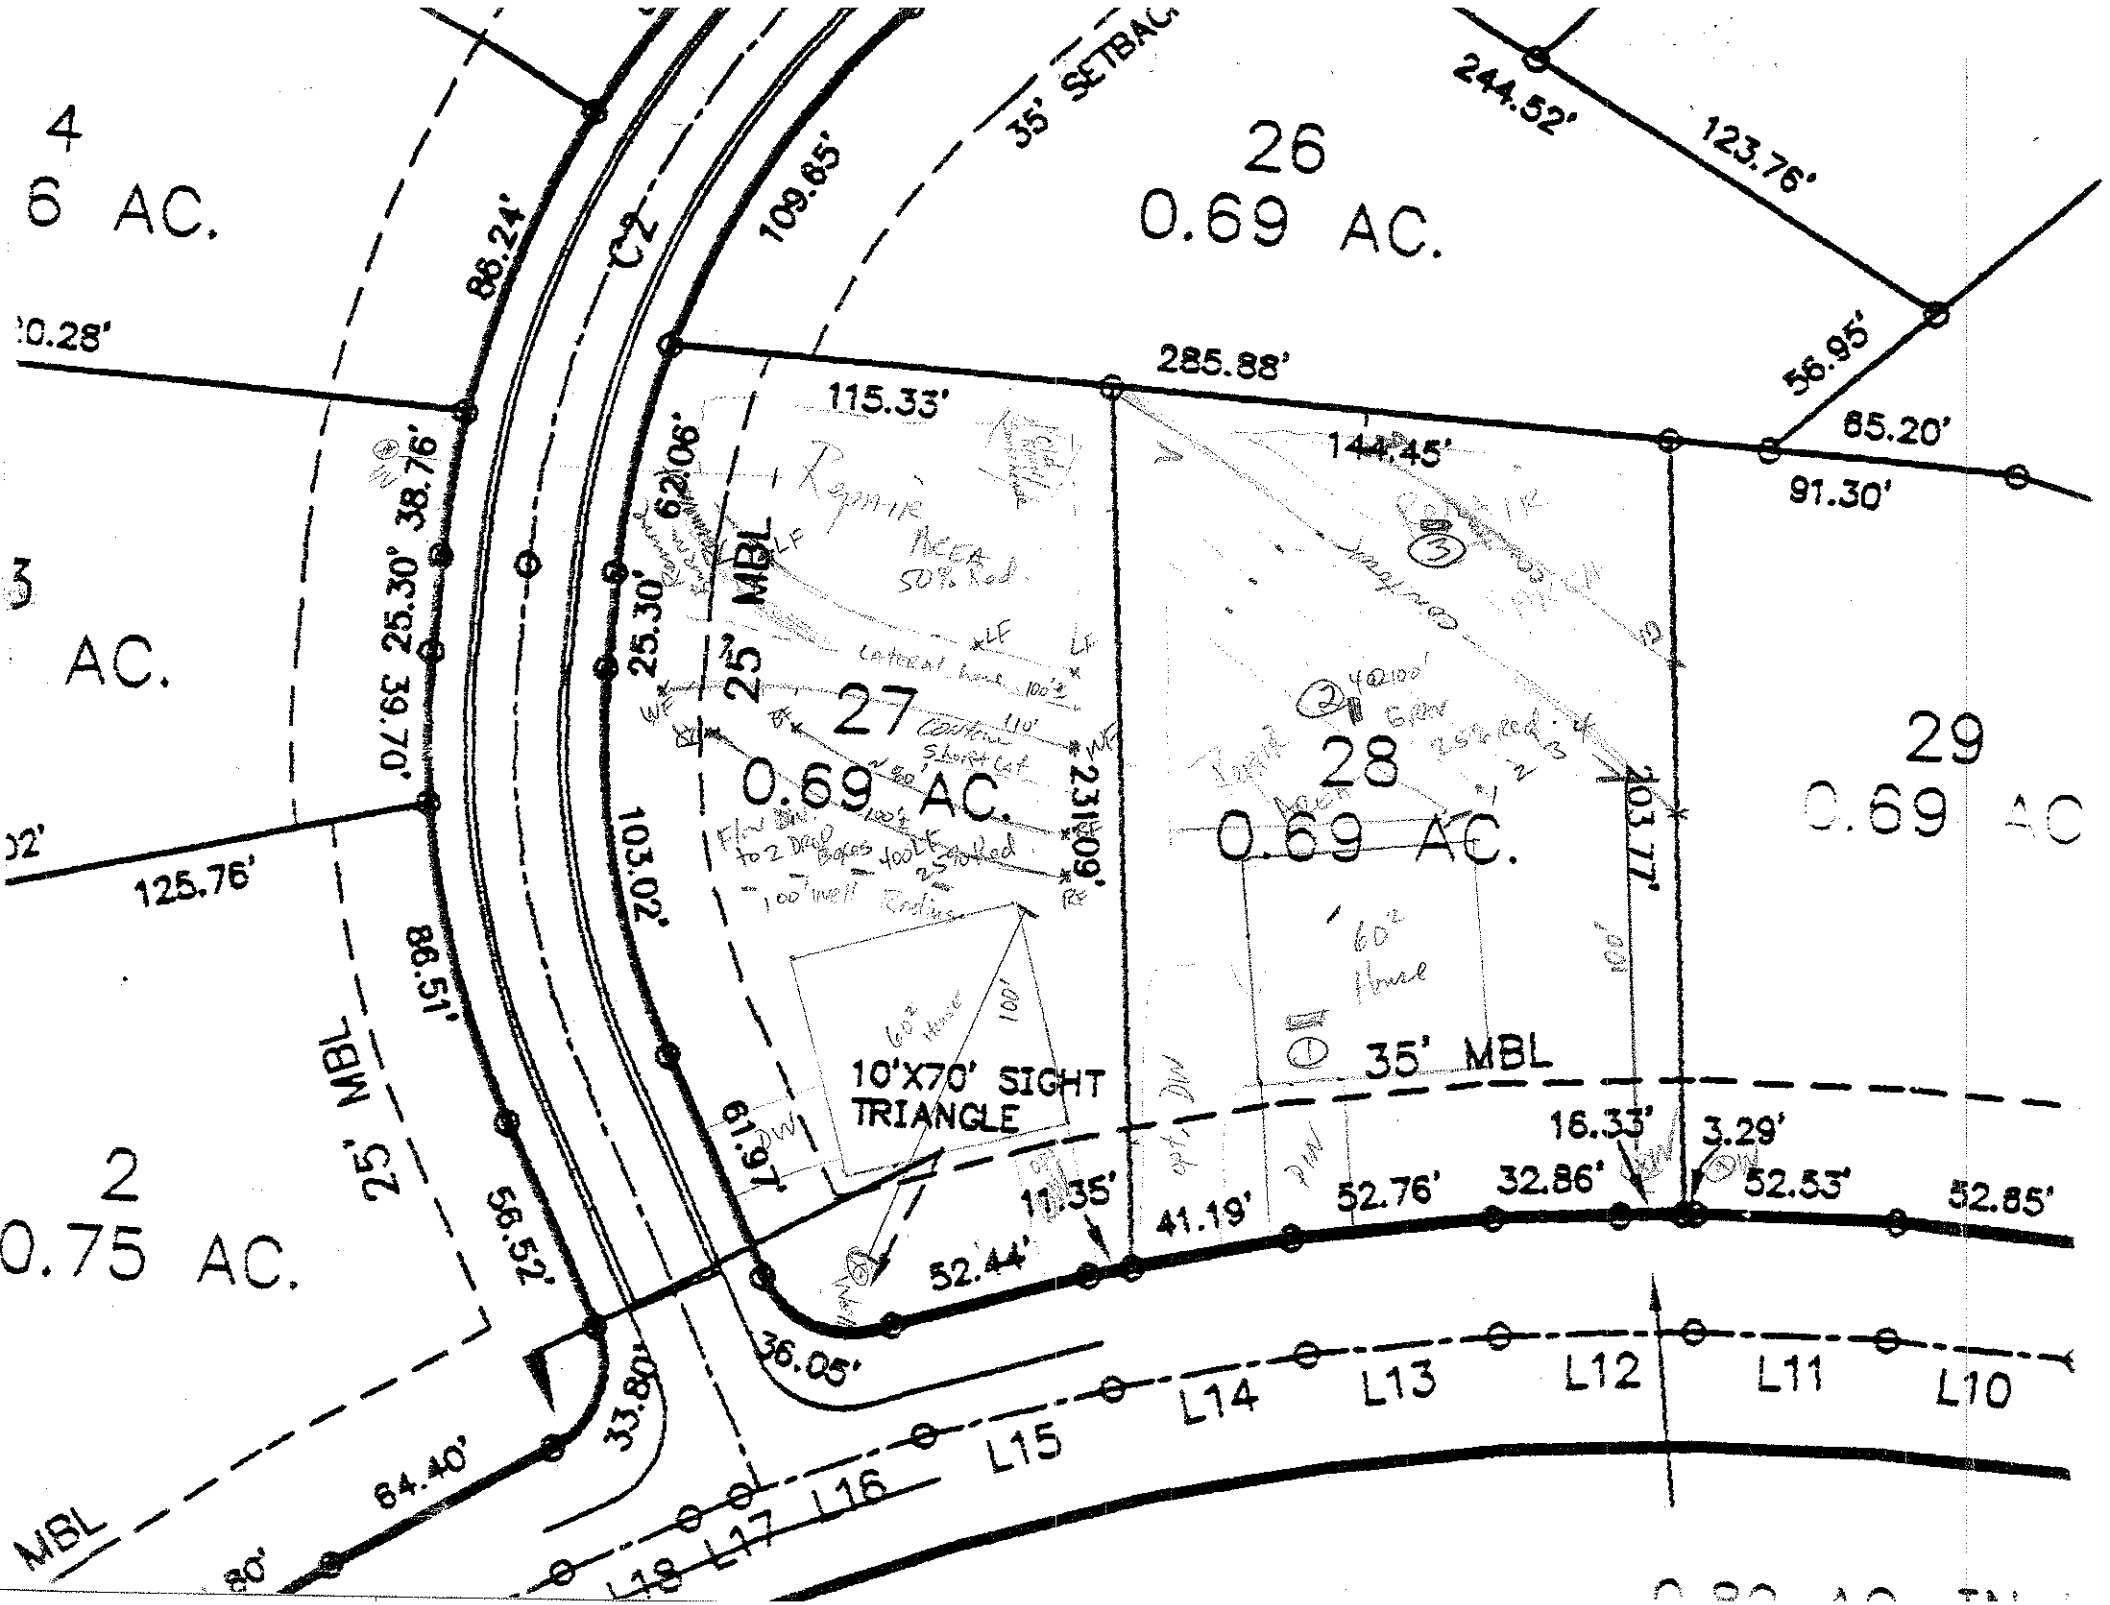
4
6 AC.
26
0.69 AC.
35' SETBACK
244.52'
123.76'
109.65'
C2
86.24'
56.95'
285.88'
115.33'
144.45'
65.20'
91.30'
3
AC.
38.76'
39.70'
25.30'
62.06'
25' MBL
27
0.69 AC.
28
0.69 AC.
29
0.69 AC
125.76'
103.02'
231.09'
203.77'
86.51'
25' MBL
10'X70' SIGHT TRIANGLE
35' MBL
16.33'
3.29'
2
0.75 AC.
75.52'
61.97'
11.35'
41.19'
52.76'
32.86'
52.53'
52.85'
52.44'
36.05'
33.80'
64.40'
L10
L11
L12
L13
L14
L15
L16
L17
L18
MBL
80'