DIVISION OF ENVIRONMENTAL HEALTH
ON-SITE WASTEWATER SECTION

Sheet ___ of ___
PROPERTY ID #: _____
COUNTY: _____

SOIL/SITE EVALUATION
for ON-SITE WASTEWATER SYSTEM

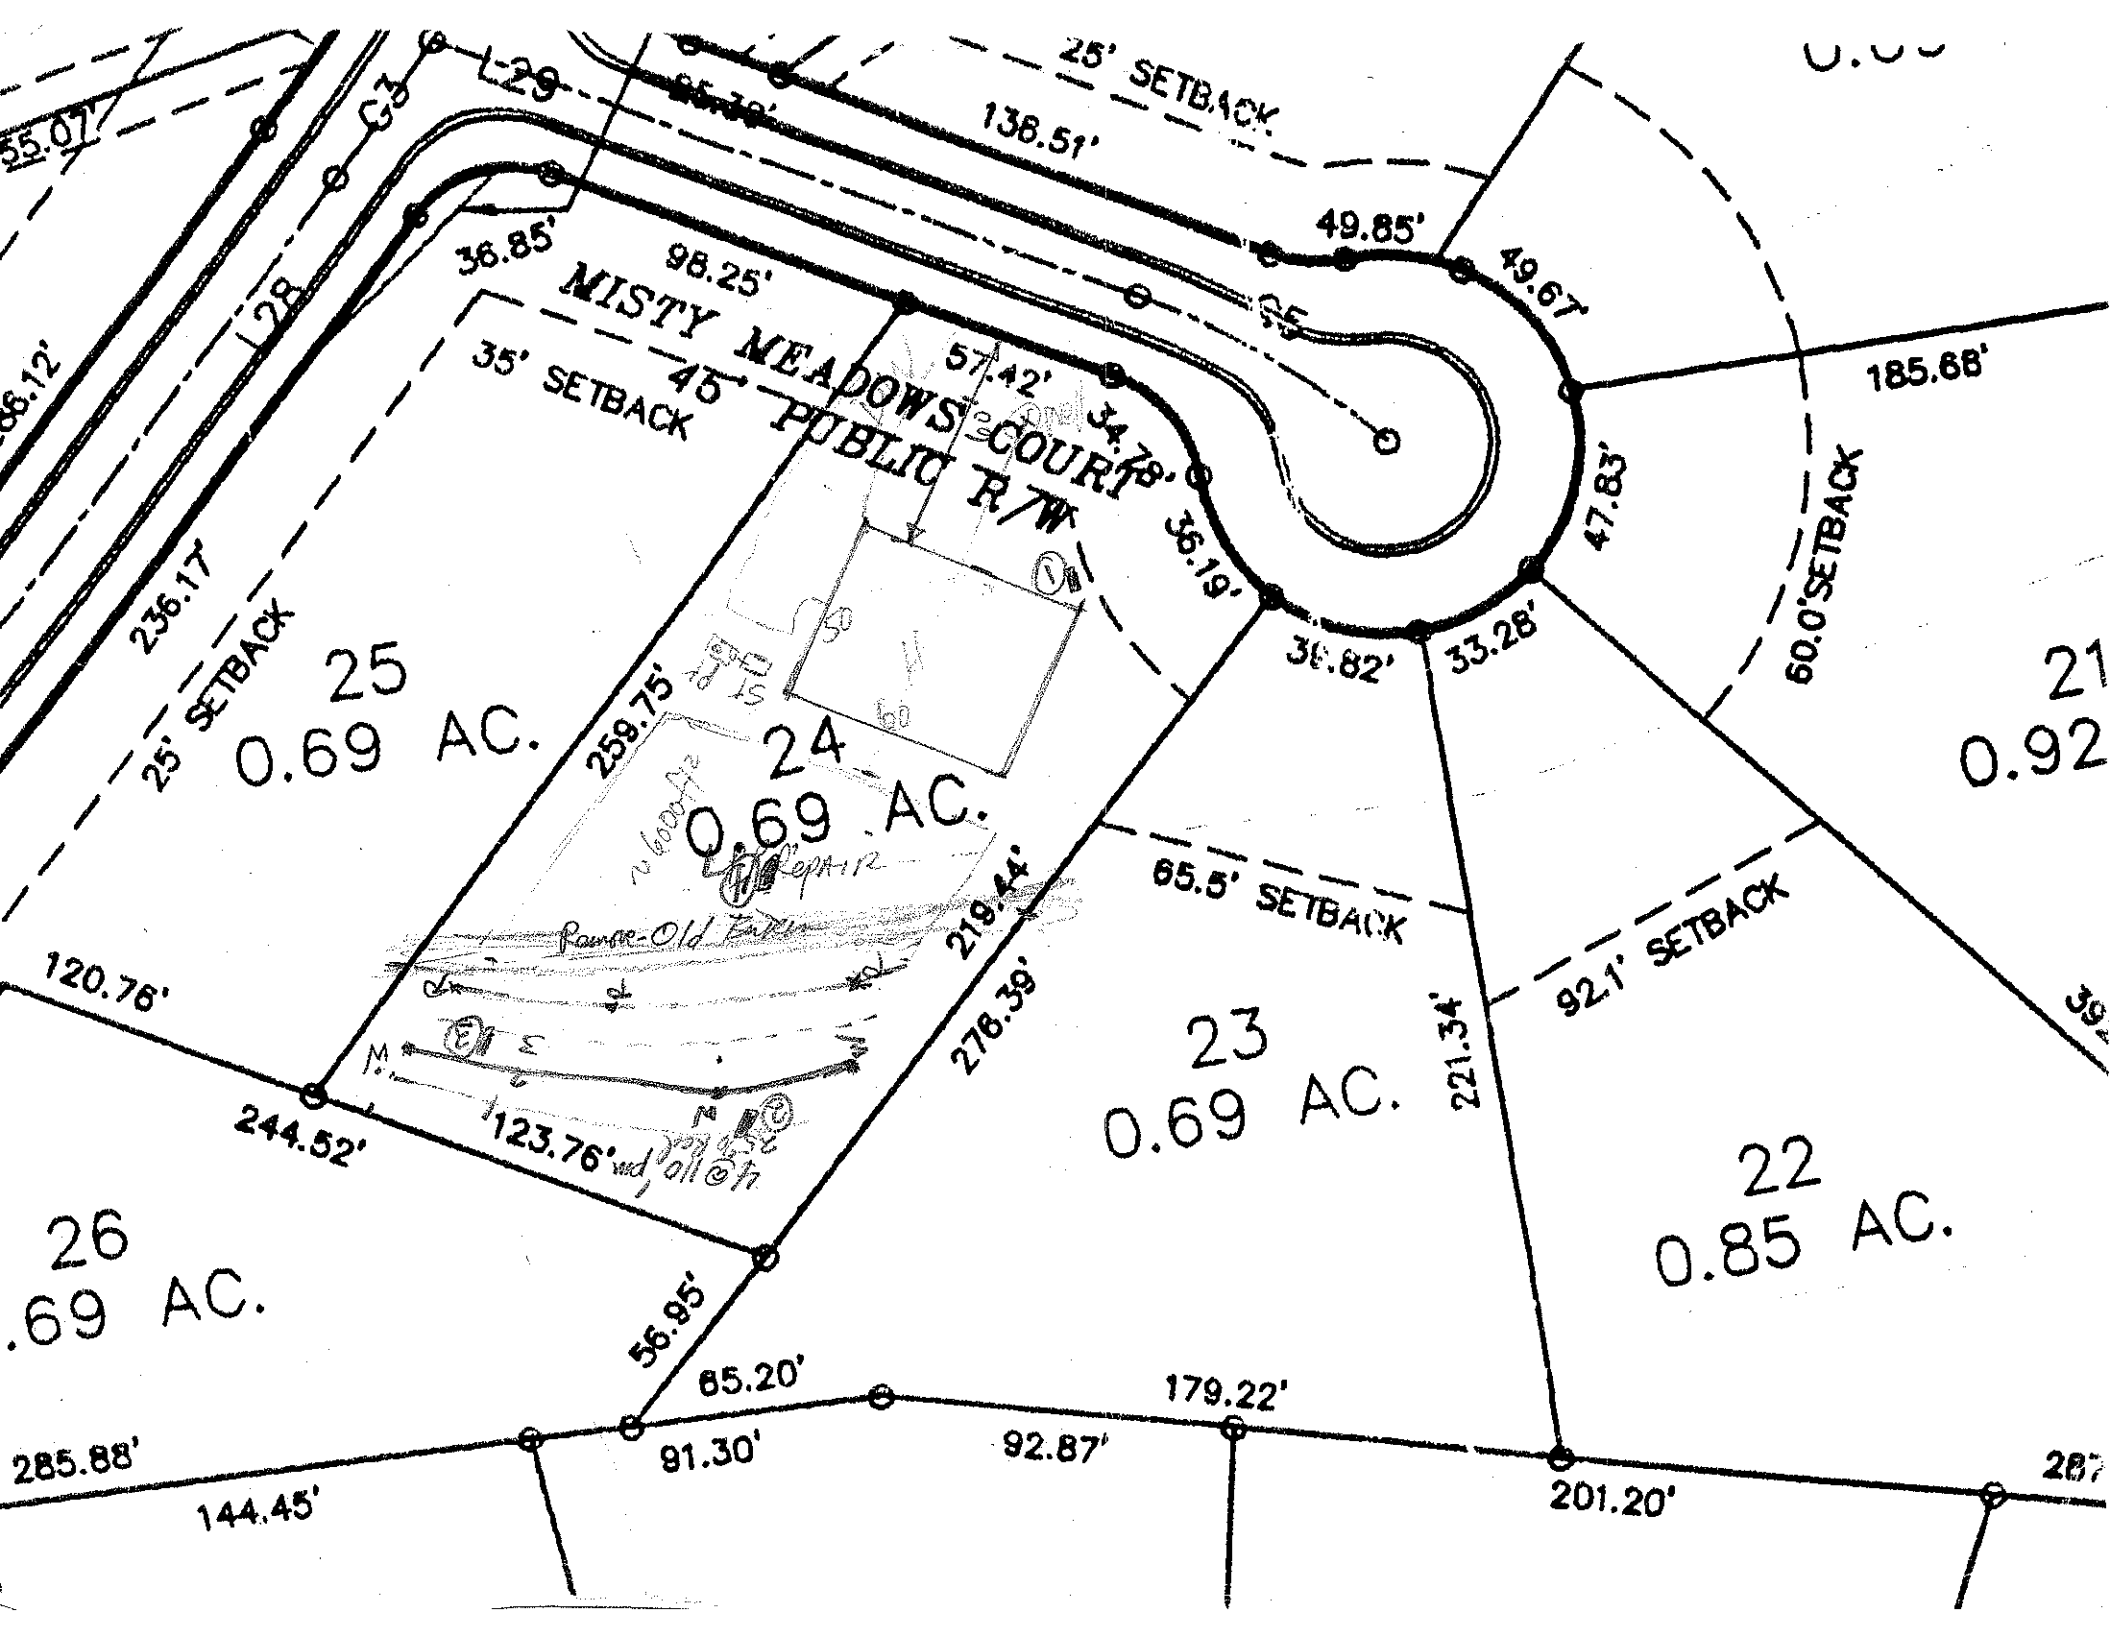
OWNER: _____ APPLICATION DATE _____
ADDRESS: _____ DATE EVALUATED: 1-16-03
PROPOSED FACILITY: _____ PROPOSED DESIGN FLOW (.1949): _____ PROPERTY SIZE: _____
LOCATION OF SITE: Lot 24 Whispering Pines PROPERTY RECORDED: _____
WATER SUPPLY: ☐ Private ☐ Public ☐ Well ☐ Spring ☐ Other _____
EVALUATION METHOD: ☐ Auger Boring ☐ Pit ☐ Cut
TYPE OF WASTEWATER: ☐ Sewage ☐ Industrial Process ☐ Mixed

PROFILE #	.1940 LANDSCAPE POSITION/ SLOPE %	HORIZON DEPTH (IN.)	SOIL MORPHOLOGY (.1941) .1941 STRUCTURE/ TEXTURE	SOIL MORPHOLOGY (.1941) .1941 CONSISTENCE/ MINERALOGY	OTHER PROFILE FACTORS .1942 SOIL WETNESS/ COLOR	.1943 SOIL DEPTH	.1956 SAPRO CLASS	.1944 RESTR HORIZ	PROFILE CLASS & LTAR
1		0-19	WK fsbk sl clay l	C frsp					
		19-51	WK fsbk sl clay l Upper subsoil	fr sp common faint clay films	common faint gray mottles 25"+				II maybe, I LAP
2		0-7	MF sbk RCL	fr sssp sop					
		7-50 (B-C)	WK fsbk Rych l	fr sssp common-many inf smp					.3
3		0-5	m-s fsbk RCL brn dk	fr sssp					
		5-20	m fsbk RC	fi fr sp sop					.3
		20-44 (BC)	WK fsbk yel l	fr sssp common inf smp					
4		0-4	gr brn SCL	fr sssp					
		4-31	m fsbk RC	fr sp sop					.25
		31-51	WK fsbk Rych l	fr sssp many brn mottles & inf smp no char seen					

DESCRIPTION	INITIAL SYSTEM	REPAIR SYSTEM
Available Space (.1945)		
System Type(s)		
Site LTAR		

OTHER FACTORS (.1946): _____
SITE CLASSIFICATION (.1948): _____
EVALUATED BY: _____
OTHER(S) PRESENT: _____

COMMENTS: _____


MISTY MEADOWS COURT
45' PUBLIC R/W
25' SETBACK
35' SETBACK
60.0' SETBACK
65.5' SETBACK
92.1' SETBACK
L28
L29
C1
C2
C3
25
0.69 AC.
24
0.69 AC.
23
0.69 AC.
22
0.85 AC.
26
.69 AC.
21
0.92
55.07'
236.17'
120.76'
244.52'
123.76'
56.95'
65.20'
91.30'
92.87'
179.22'
201.20'
285.88'
144.45'
259.75'
219.44'
276.39'
221.34'
98.25'
138.51'
49.85'
49.67'
185.68'
47.83'
36.85'
57.42'
34.79'
36.19'
36.82'
33.28'