
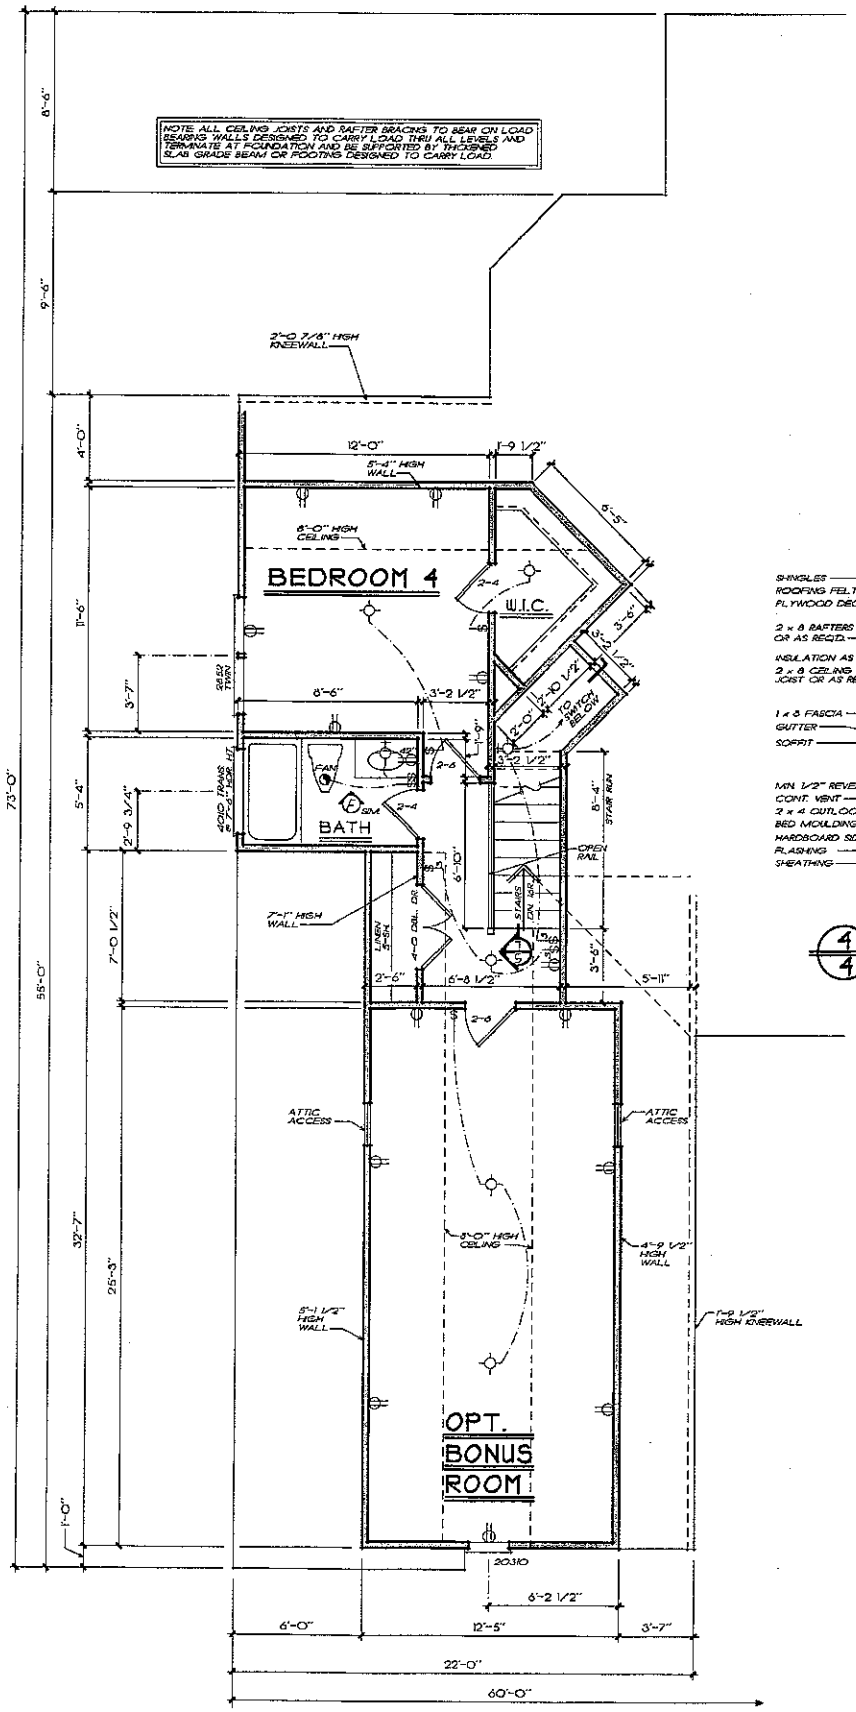



SECOND FLOOR PLAN

1/4" = 1'-0"

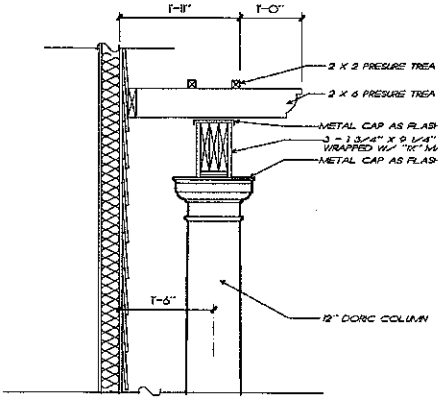

1/4 ARBOR DETAIL

3/4" = 1'-0"

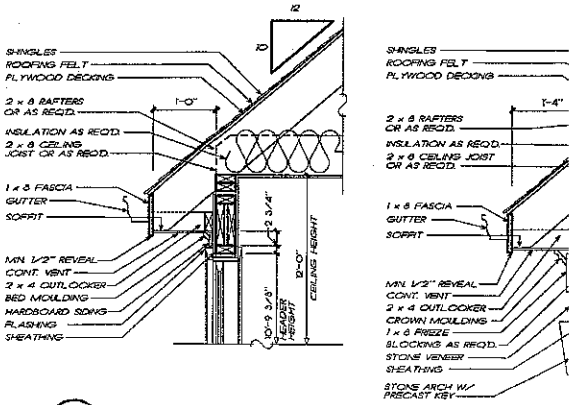

4/4 CORNICE DETAIL

3/4" = 1'-0"

5/4 CORNI

3/4" = 1'-0"

FRANK BETZ ASSOCIATES, INC. ASSUMES NO LIABILITY FOR ANY CHANGES OR MODIFICATIONS MADE TO THESE PLANS BY OTHERS.

COPYRIGHT © 1999 BY FRANK BETZ ASSOCIATES, INC., NOT TO BE REPRODUCED