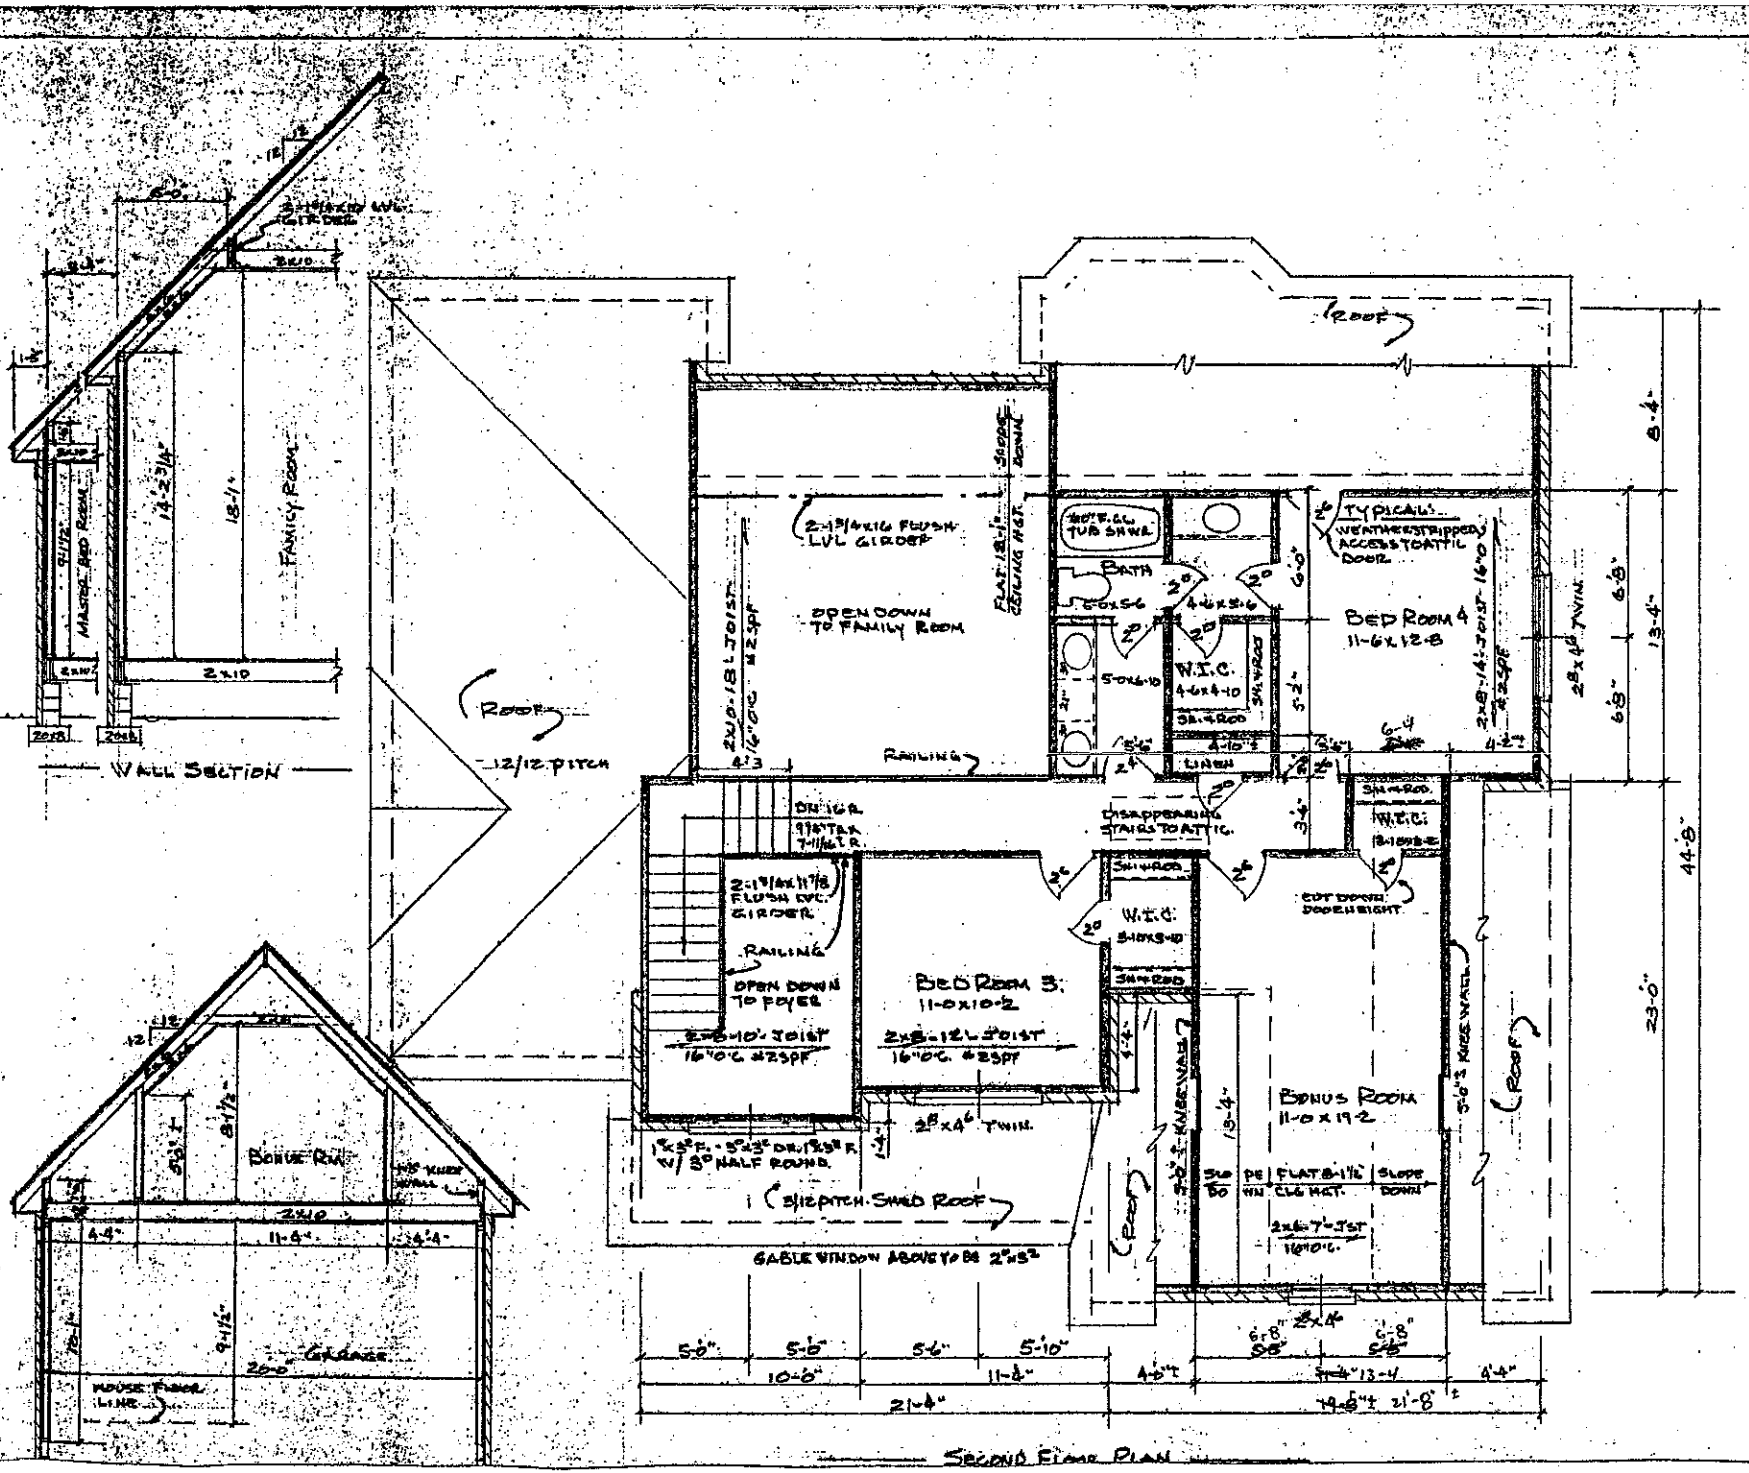
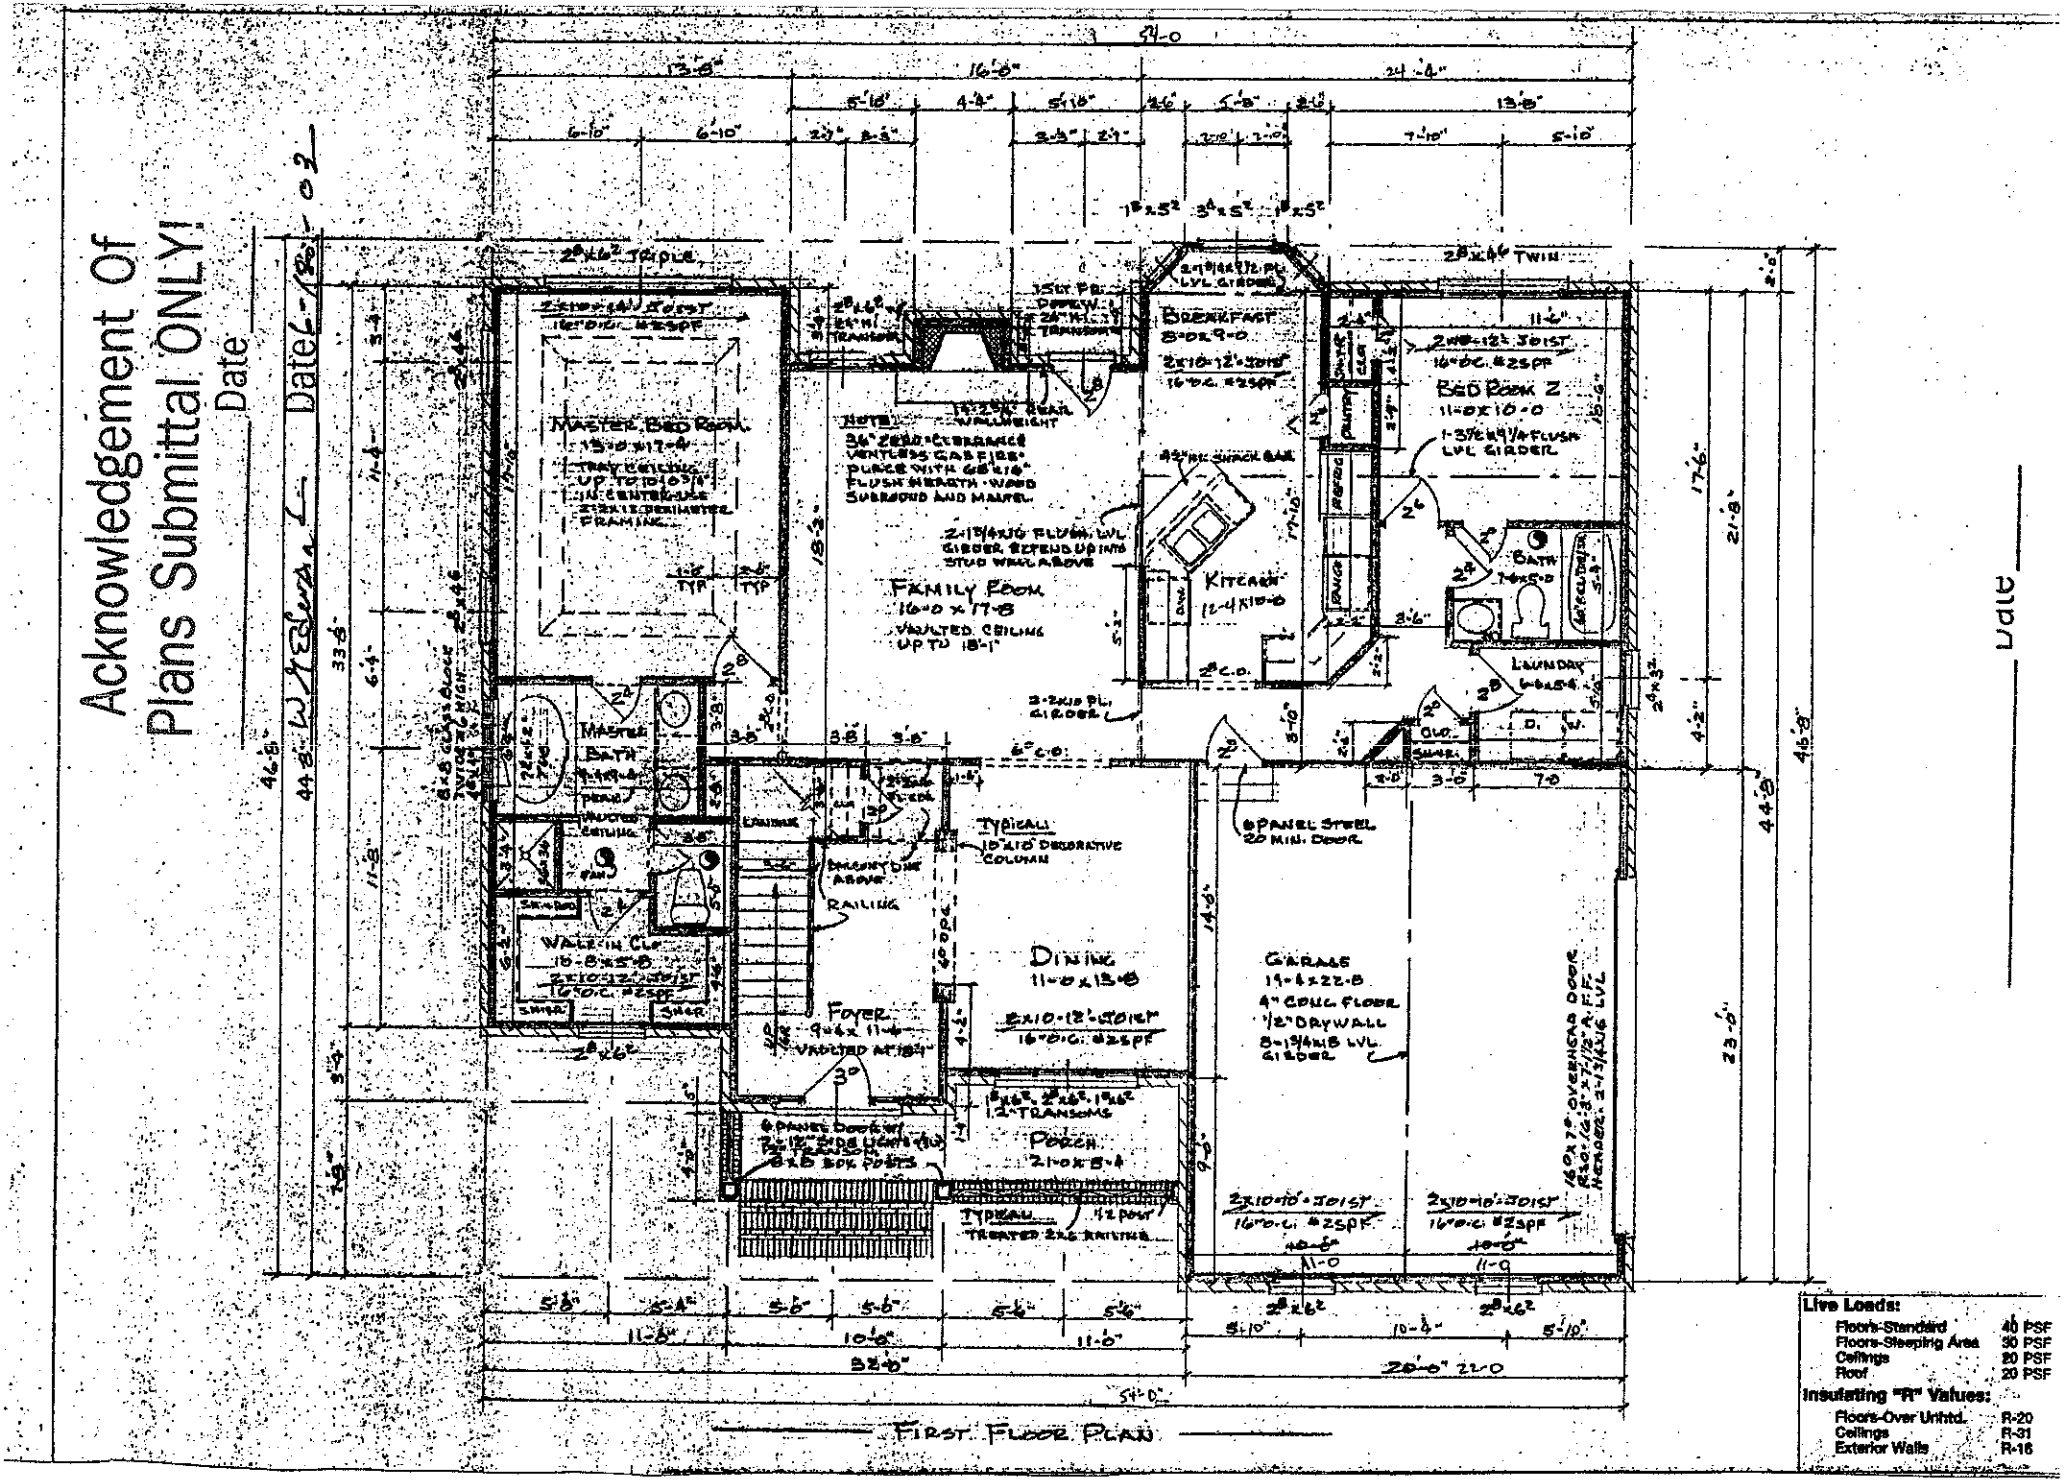


Acknowledgement Of
Plans Submittal ONLY!
Date
W.J. Edwards 6-12-08


Acknowledgement Of
Plans Submittal ONLY!
Date
Date
Date
54'-0
MASTER BED ROOM
13'-8" x 17'-4"
TRAY CEILING UP TO 10'-10 3/4"
FAMILY ROOM
16'-0 x 17'-8
VAULTED CEILING UP TO 18'-1"
KITCHEN
12'-4 X 10'-0
BREAKFAST
8'-0 x 9'-0
BED ROOM 2
11'-0 X 10'-0
BATH
LAUNDRY
DINING
11'-0 x 13'-8
FOYER
9'-6 x 11'-4
VAULTED AT 18'-4"
PORCH
21'-0 x 5'-4
GARAGE
19'-6 x 22'-8
4" CONC. FLOOR
1/2" DRYWALL
WALK-IN CLO.
10'-8 x 5'-8
MASTER BATH
NOTE:
34" ZERO CLEARANCE VENTLESS GAS FIRE PLACE WITH 68 1/16" FLUSH HEARTH, WOOD SURROUND AND MANTEL
FIRST FLOOR PLAN
Live Loads:
Floors-Standard 40 PSF
Floors-Sleeping Area 30 PSF
Ceilings 20 PSF
Roof 20 PSF
Insulating "R" Values:
Floors-Over Unhtd. R-20
Ceilings R-31
Exterior Walls R-16