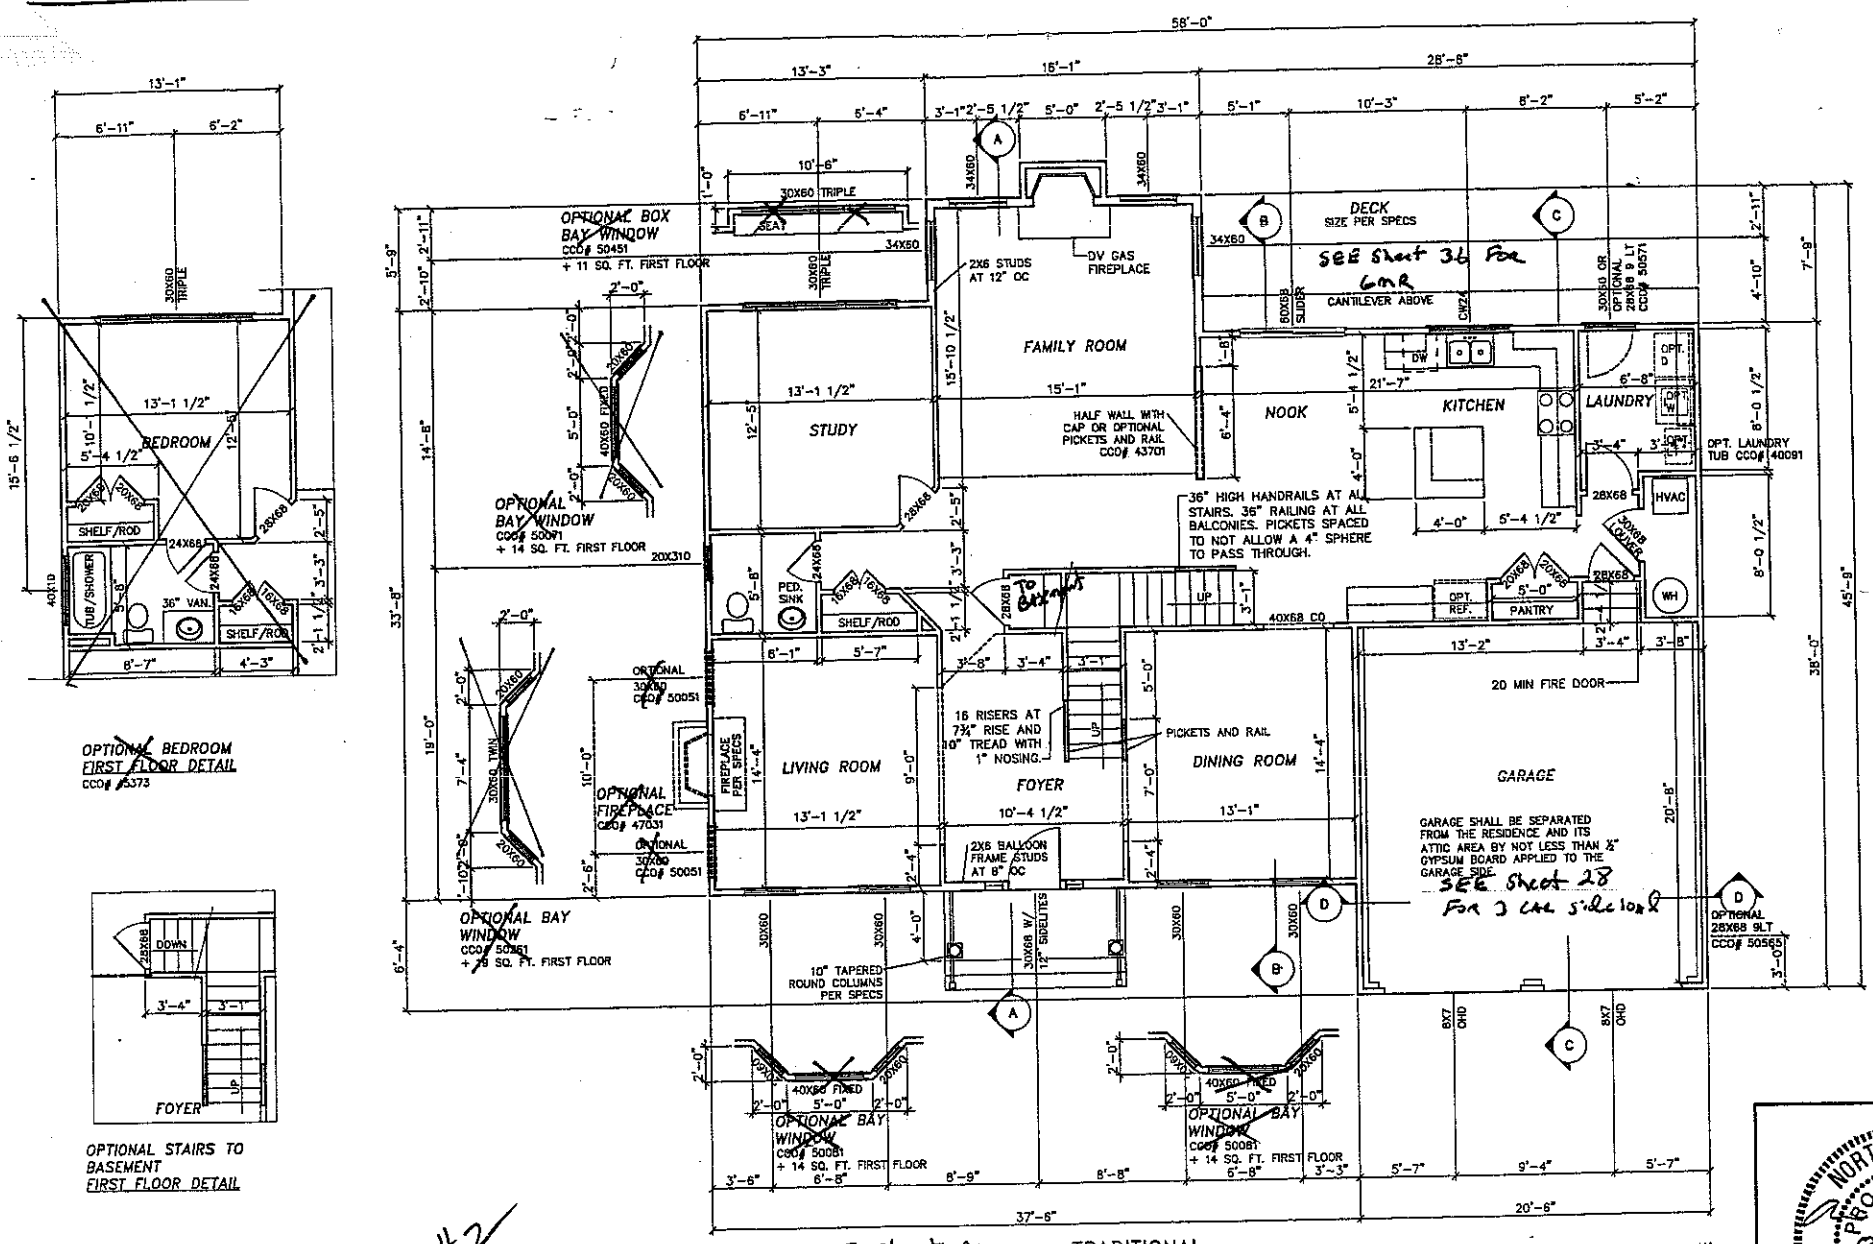



NOTE:
EXTERIOR WALLS SHOWN AT 4" WIDTH.
INTERIOR WALLS SHOWN AT 3 1/2" WIDTH.
(2) 2X4 INTERIOR DOOR HEADERS W/(1) 2X4 STUD EE TYP. U.N.O.
(2) 2X10 EXTERIOR HEADERS W/(1)2X4 STUD EE TYP. U.N.O.


#2

NOTE
2X4 AND 2X6 STUDS TO BE SPRUCE PINE FIR/GRADE OR BETTER


NORTH CAROLINA PROFESSIONAL ENGINEER SEAL 035304 ALVIN WEBB DUNBAR

PROFESSIONAL ENGINEER'S SEAL APPLIES TO BEAMS, POSTS, BALLOON FRAMED WALLS AND PIER FOOTINGS ONLY

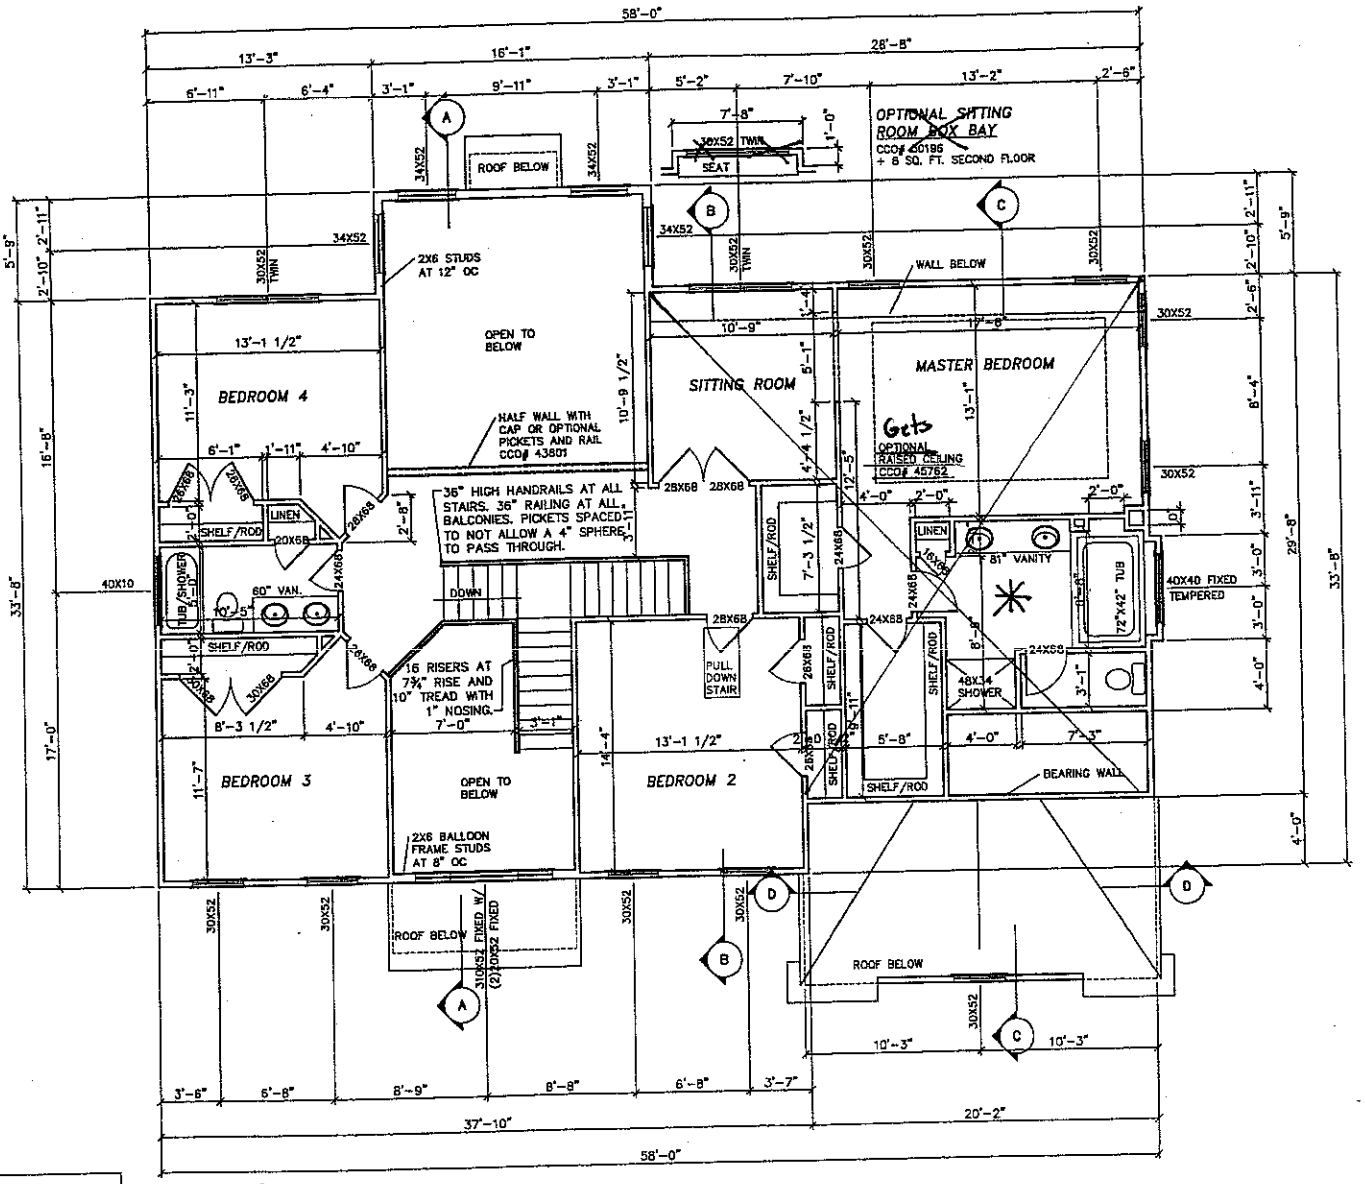

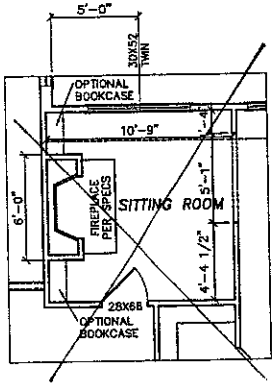

OPTIONAL SITTING ROOM FIREPLACE
CCO# 47031

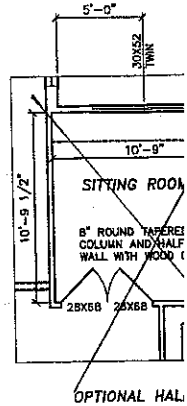

OPTIONAL HALF WITH COLUMNS
CCO# 44281

* SEE sheet 11 for master suite
SEE sheet 29 for sitting area

NOTE:
EXTERIOR WALLS SHOWN AT 4" WIDTH.
INTERIOR WALLS SHOWN AT 3 1/2" WIDTH.
(2) 2X4 INTERIOR DOOR HEADERS W/(1) 2X4 STUD EE TYP. U.N.O.
(2) 2X10 EXTERIOR HEADERS W/(1)2X4 STUD EE TYP. U.N.O.

NOTE:
2X4 AND 2X6 STUDS TO BE SPRUCE PINE FIR GRADE OR BETTER

TRADITIONAL
SECOND FLOOR PLAN
1540 SQ. FT.

NORTH CAROLINA PROFESSIONAL SEAL 9043 ENGINEER ALVIN WEBB DUNBAR

PROFESSIONAL ENGINEER'S SEAL APPLIES TO BEAMS, POSTS, BALLOON FRAMED WALLS AND PIER FOOTINGS ONLY