
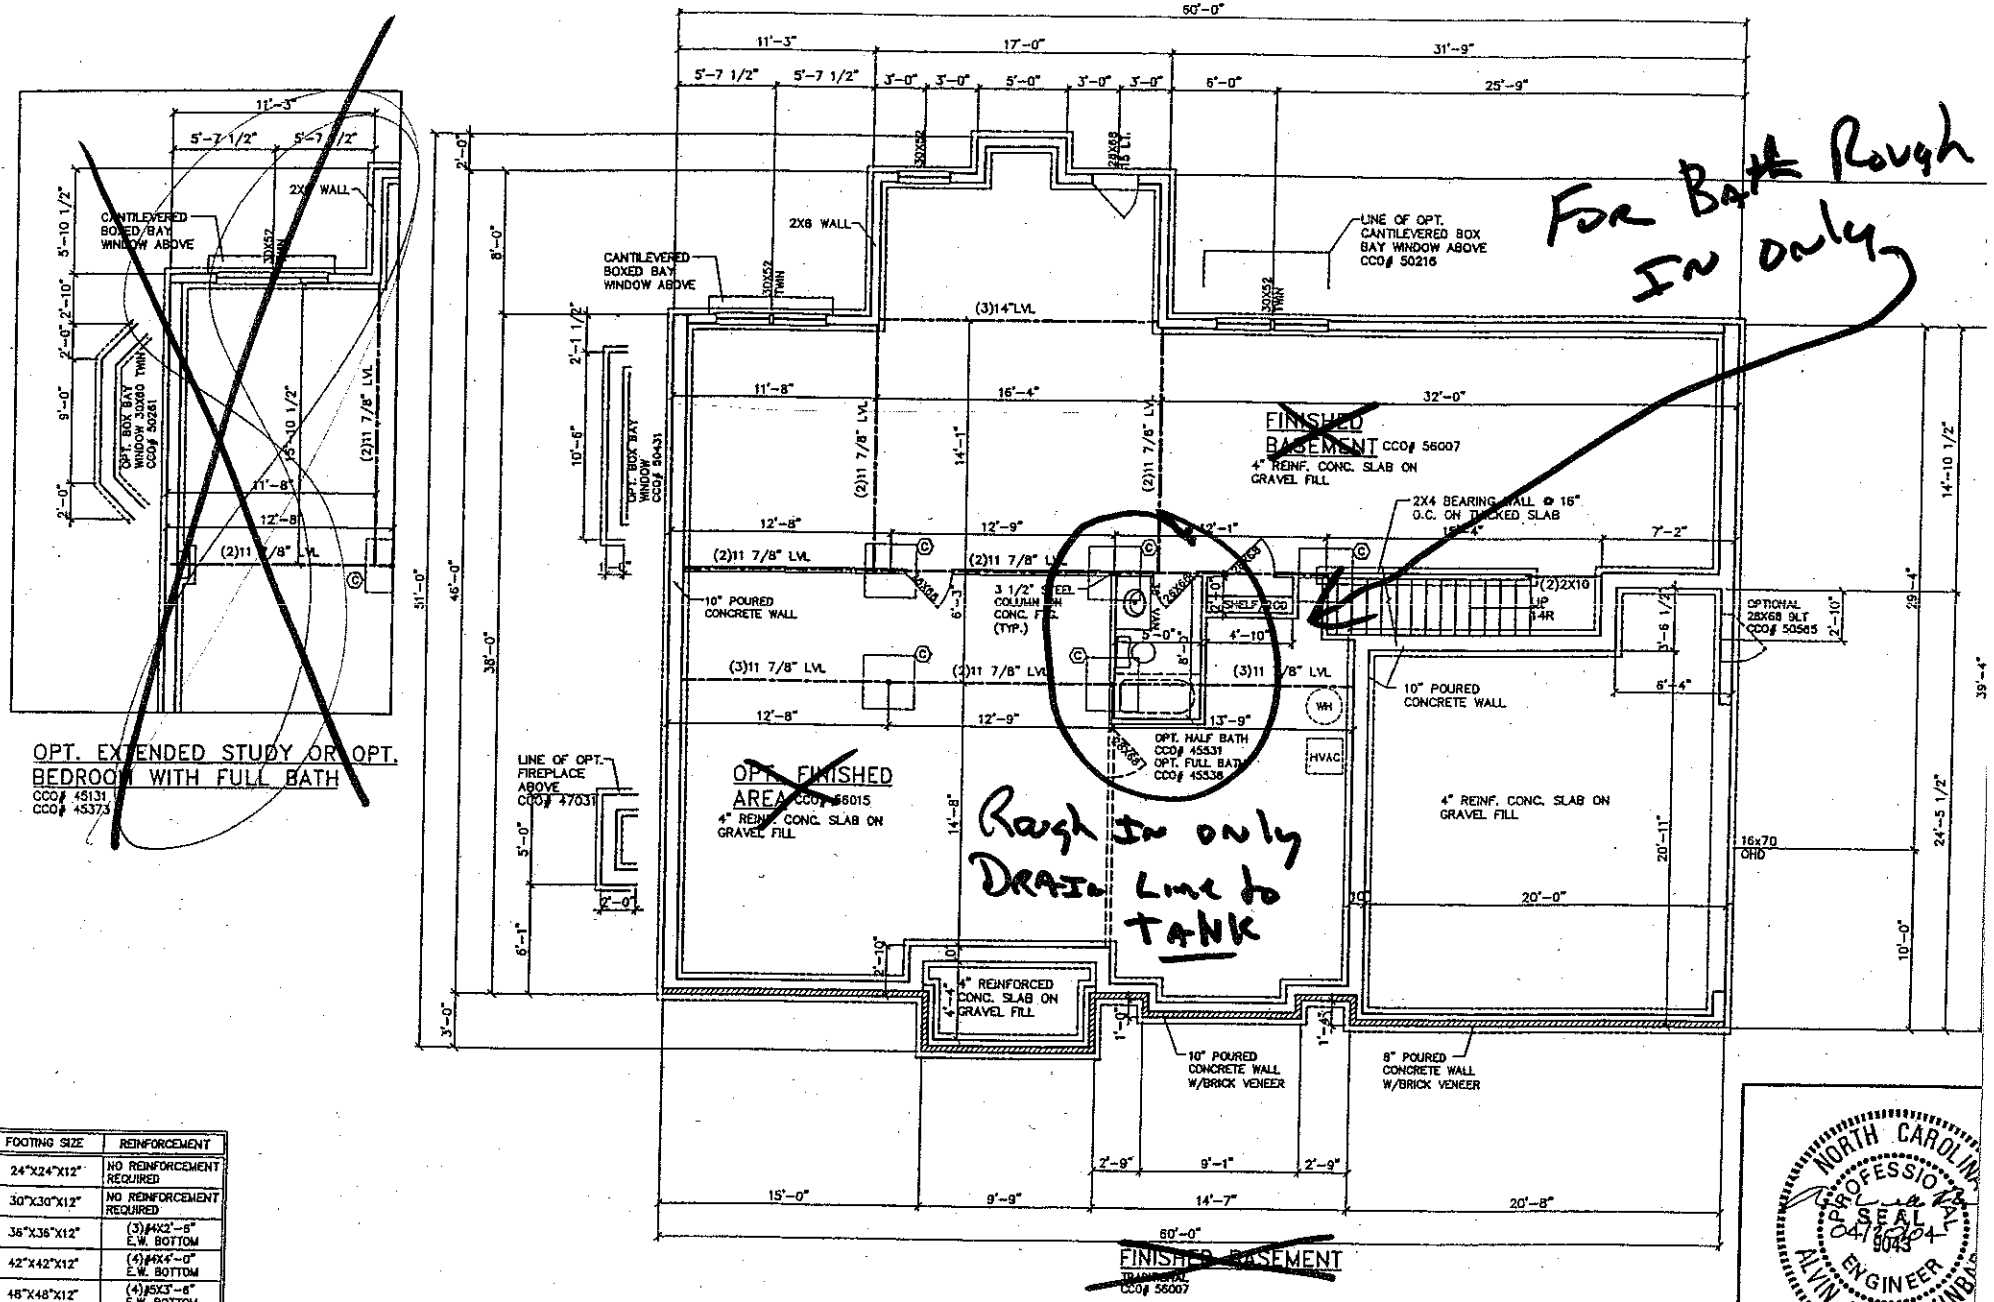


	FOOTING SIZE	REINFORCEMENT
Ⓐ	24"X24"X12"	NO REINFORCEMENT REQUIRED
Ⓑ	30"X30"X12"	NO REINFORCEMENT REQUIRED
Ⓒ	36"X36"X12"	(3)#4X2'-6" E.W. BOTTOM
Ⓓ	42"X42"X12"	(4)#4X4'-0" E.W. BOTTOM
Ⓔ	48"X48"X12"	(4)#5X3'-6" E.W. BOTTOM
Ⓕ	54"X54"X12"	(4)#5X4'-0" E.W. BOTTOM
Ⓖ	60"X60"X12"	(5)#5X4'-6" E.W. BOTTOM


NORTH CAROLINA PROFESSIONAL SEAL 047904 9043 ENGINEER ALVIN WEBB DUNBAR

PROFESSIONAL ENGINEER'S SEAL APPLIES TO BEAMS, POSTS, BALLOON FRAMED WALLS AND PIER FOOTINGS ONLY

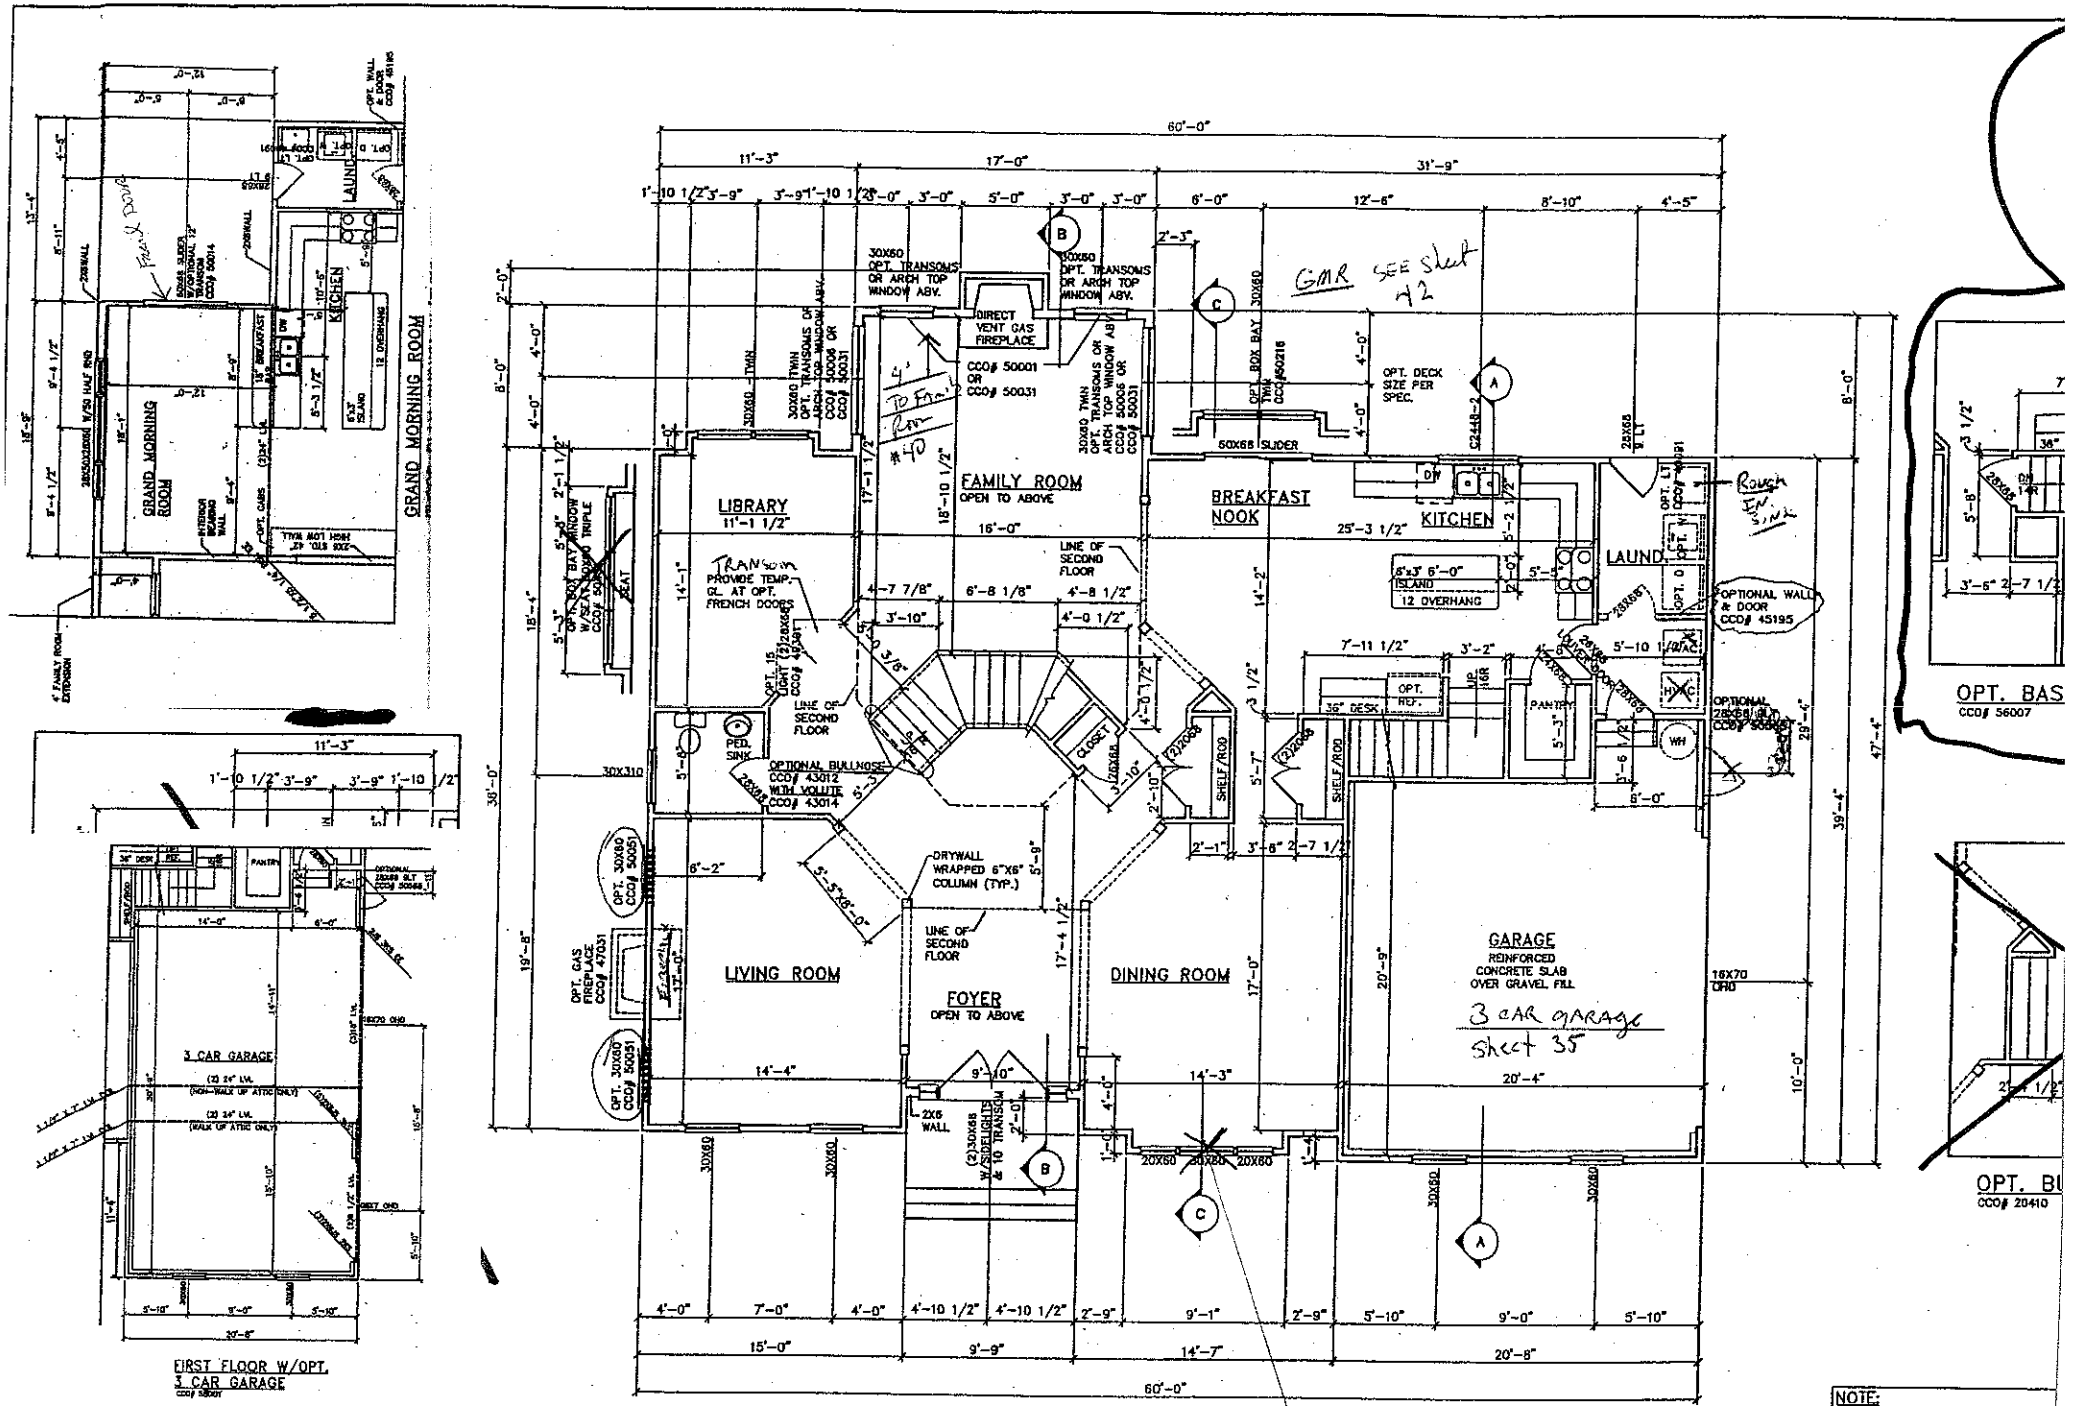

NOTE:

EXTERIOR WALLS SHOWN AT 4" WIDTH
INTERIOR WALLS SHOWN AT 3 1/2"
(2) 2X4 INTERIOR DOOR HEADERS W/
2X4 STUD EE TYP. U.N.O.
(2) 2X10 EXTERIOR HEADERS W/(1)2
STUD EE TYP. U.N.O.

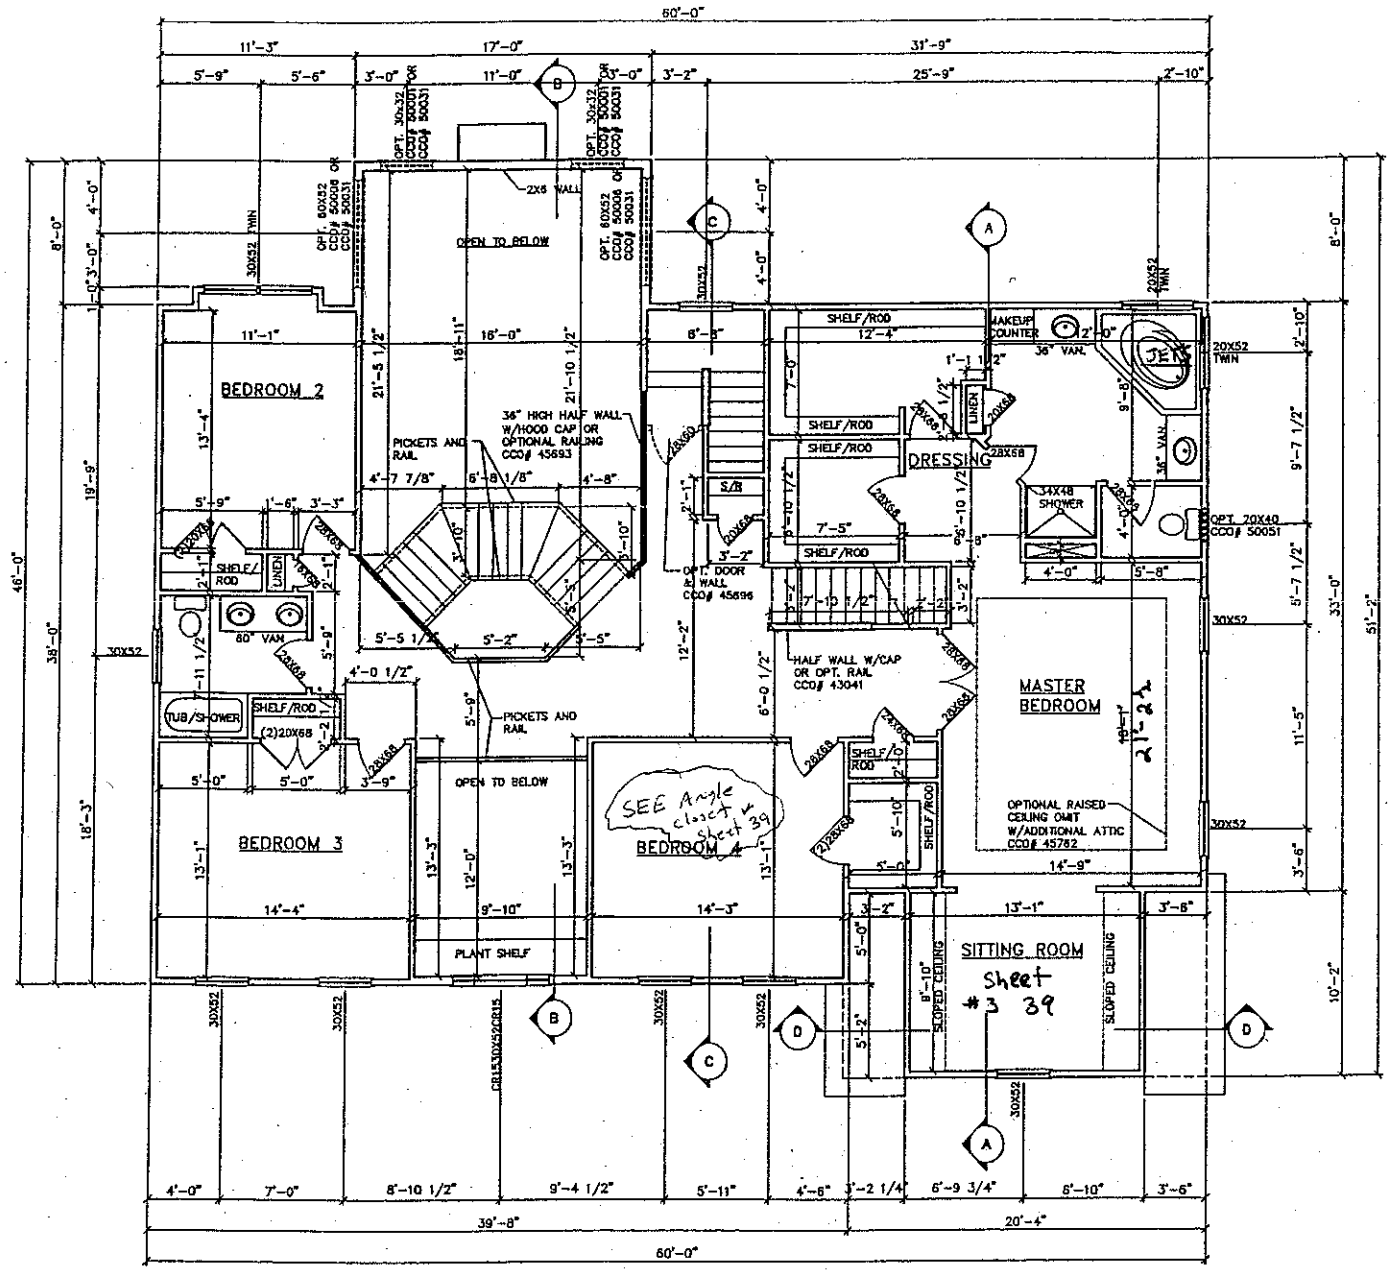


SECOND FLOOR PLAN W/OPT. WALK UP ATTIC

TRADITIONAL

OPT. REQUIRES AN EXTENDED GARAGE

WALK-UP ATTIC

CCO# 45651

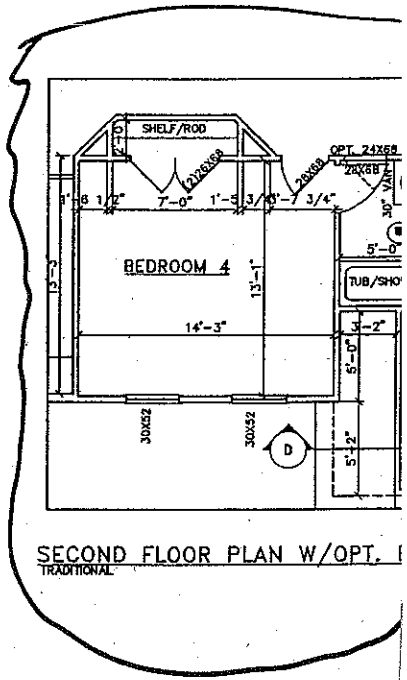

SECOND FLOOR PLAN W/OPT.

TRADITIONAL