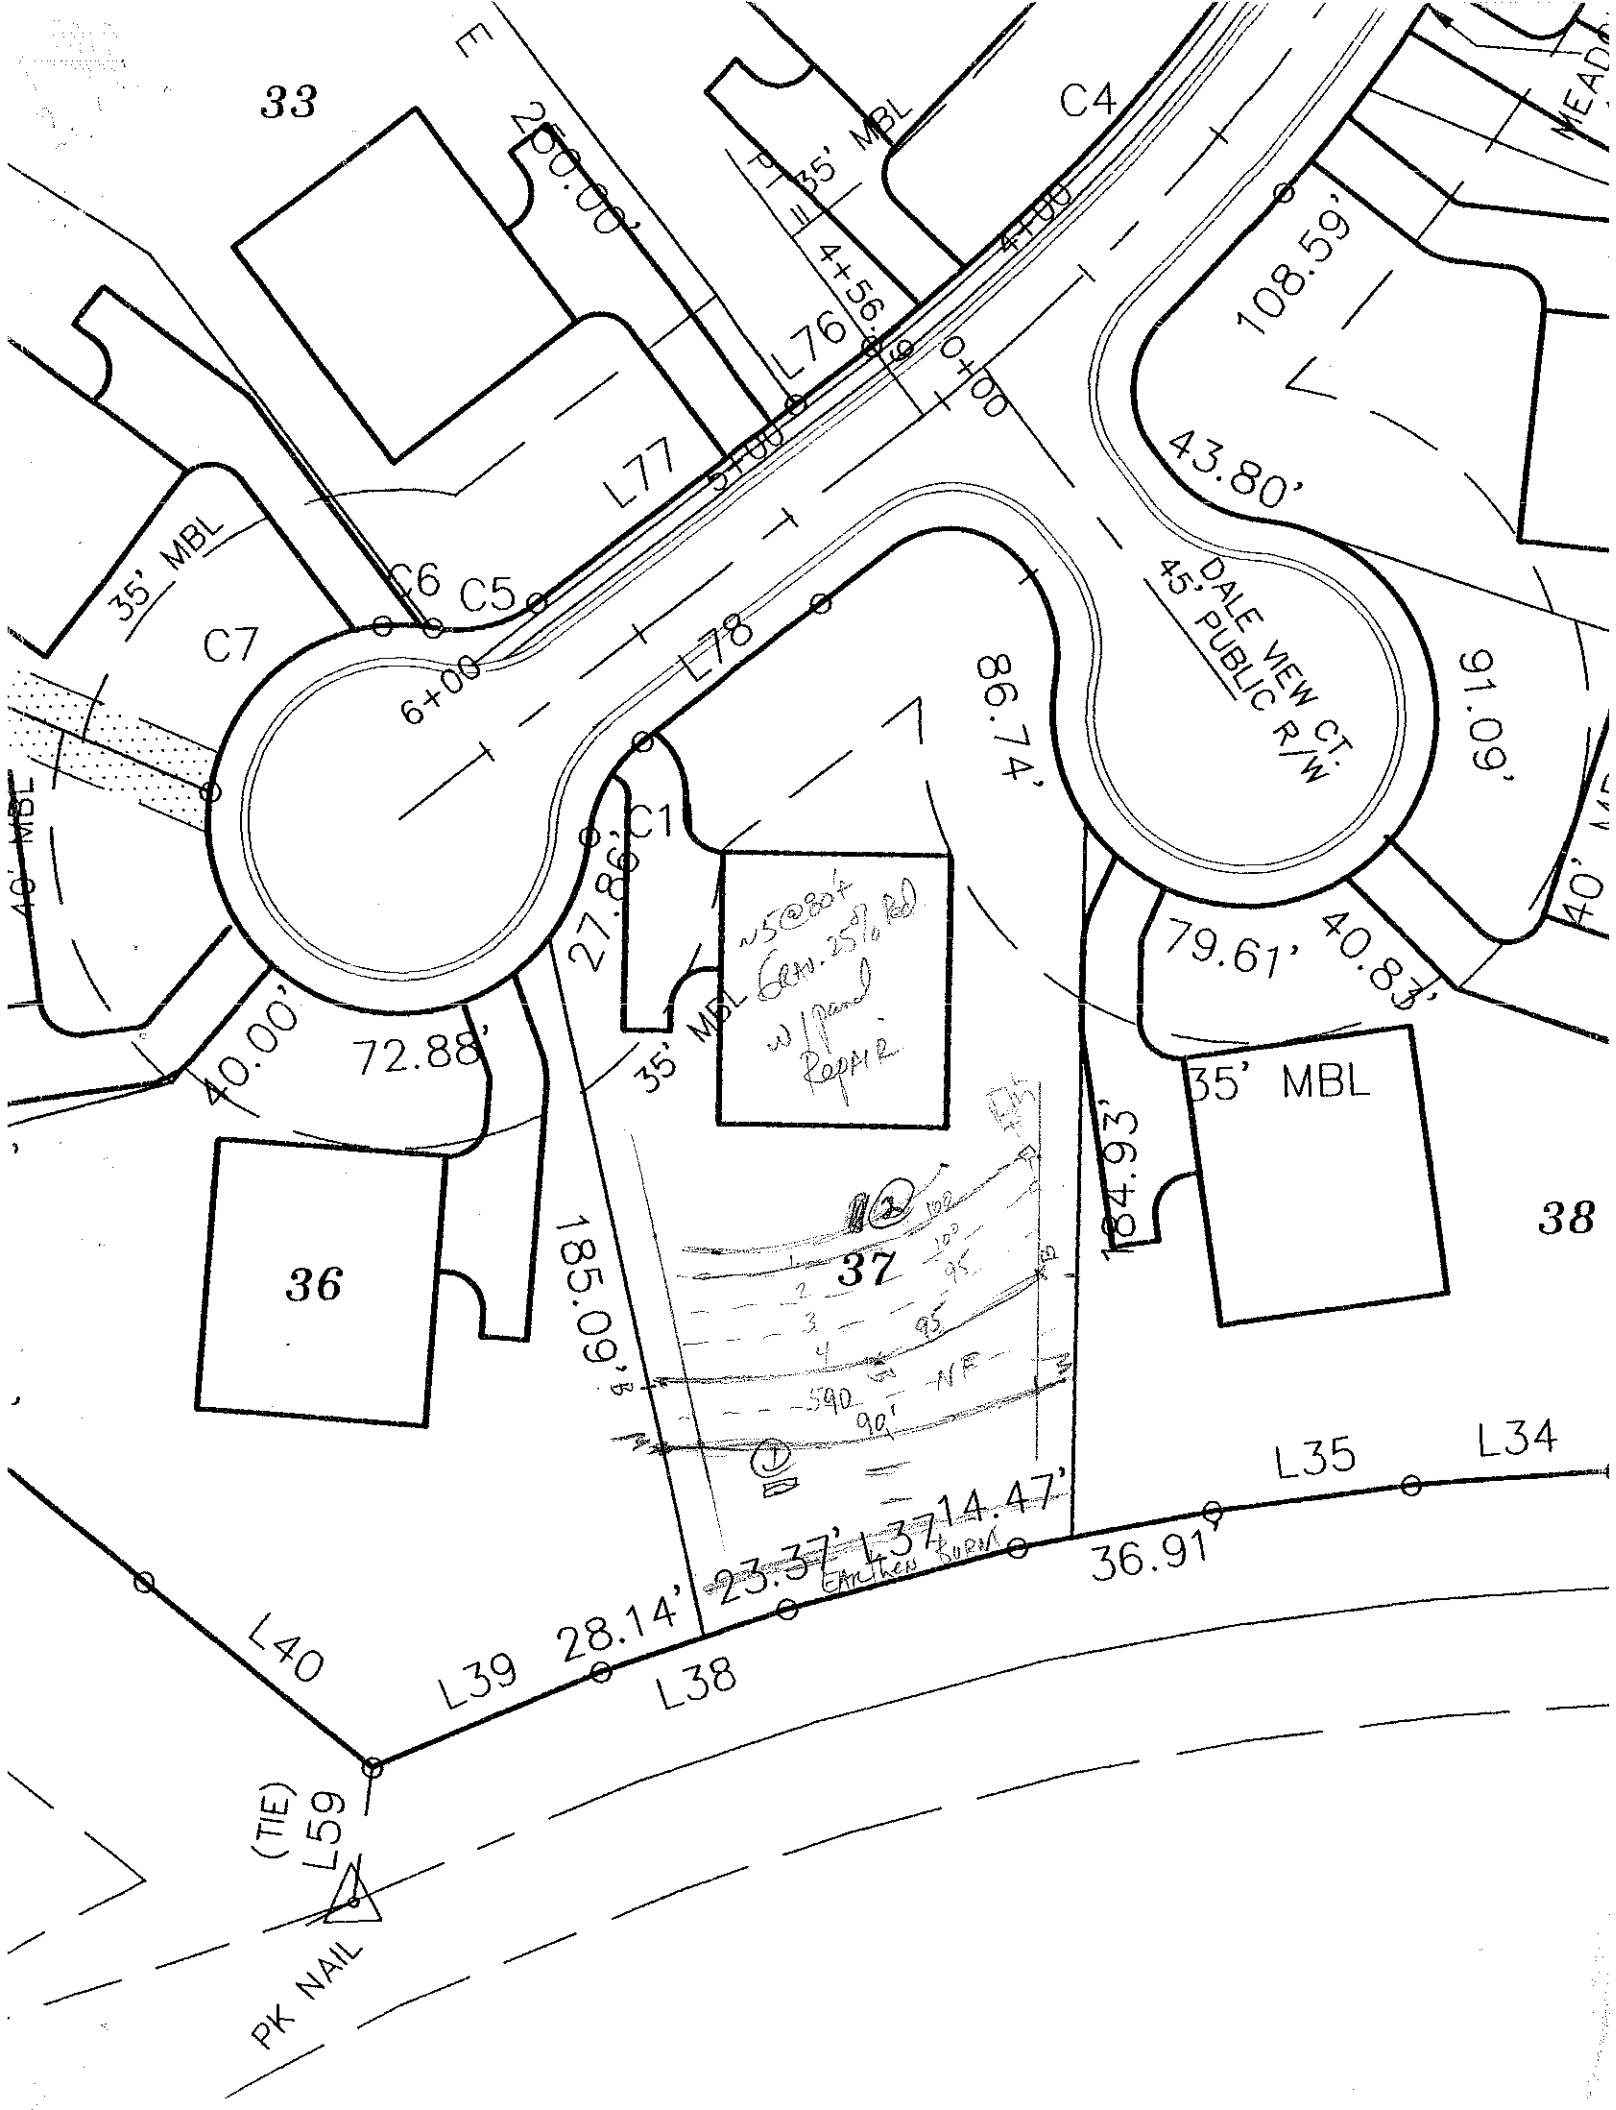

33
C4
35' MBL
4+56.
4+00
L76
0+00
108.59'
43.80'
L77
5+00
35' MBL
C6
C5
C7
6+00
L78
DALE VIEW CT.
45' PUBLIC R/W
86.74'
91.09'
C1
27.86'
35' MBL
w/ Sand
Repair
79.61'
40.83'
40.00'
72.88'
35' MBL
184.93'
36
37
38
185.09'
L35
L34
L40
L39
28.14'
L38
23.37'
36.91'
(TIE)
L59
PK NAIL

EPARTMENT OF ENVIRONMENT, HEALTH, AND NATURAL RESOURCES
ISION OF ENVIRONMENTAL HEALTH
ITE WASTEWATER SECTION

Sheet ___ of ___
PROPERTY ID #: _____
COUNTY: _____

SOIL/SITE EVALUATION
for ON-SITE WASTEWATER SYSTEM

OWNER: Diest APPLICANT: _____
ADDRESS: _____ APPLICATION DATE: _____ DATE EVALUATED: 7-22-04
PROPOSED FACILITY: SFR PROPOSED DESIGN FLOW (.1949): 480 gpd PROPERTY SIZE: _____
LOCATION OF SITE: Lot 37 The Preserve PROPERTY RECORDED: _____
WATER SUPPLY: ☐ Private ☐ Public ☑ Well ☐ Spring ☐ Other _____
EVALUATION METHOD: ☐ Auger Boring ☐ Pit ☐ Cut
TYPE OF WASTEWATER: ☐ Sewage ☐ Industrial Process ☐ Mixed

PROFILE #	.1940 LANDSCAPE POSITION/ SLOPE %	HORIZON DEPTH (IN.)	SOIL MORPHOLOGY (.1941) .1941 STRUCTURE/ TEXTURE	.1941 CONSISTENCE/ MINERALOGY	OTHER PROFILE FACTORS .1942 SOIL WETNESS/ COLOR	.1943 SOIL DEPTH	.1956 SAPRO CLASS	.1944 RESTR HORIZ	PROFIL CLASS & LTAI
1	5% S/L	0-6	wk sbk R brn sl	fr (dry) sss p					.3
		6-37	wk m sbk R-yr	c/d fr sss p Sap	few in Sap				
		37-52	wk sbk mas yr	LSMP fr ss sp					
2	1% S/L	0-7	wk sbk R brn sl	fr ss sp					.3
		7-20	m sbk RC	fr ss sp SAP					
		20-58	wk sbk yr cl	fr ss sp common in Sap					
			E wall Sap @ 50"						
3									
4									

DESCRIPTION	INITIAL SYSTEM	REPAIR SYSTEM
Available Space (.1945)	PS	PS
System Type(s)	GRW 25% Red.	LPP PBPS
Site LTAR	.3	.3

OTHER FACTORS (.1946): _____
SITE CLASSIFICATION (.1948): PS
EVALUATED BY: [signature]
OTHER(S) PRESENT: Paul Pennington