IREDELL COUNTY HEALTH DEPARTMENT
ENVIRONMENTAL HEALTH DIVISION
Application For Improvement Permit

ALL items on this application form must be completed before Health Department can begin work. One application must be completed by the property owner or agent for each (proposed) site.

PERSONAL INFORMATION:

Ronnie Smith	663-7223	129 FAST Lane	Mooresville	N.C.	28117
Applicant	Phone #	Mailing Address	City	State	Zip Code

Ronnie Smith	129 FAST Lane	Mooresville	N.C.	28117
Current Property Owner	Mailing Address	City	State	Zip Code

PROPERTY INFORMATION:

Brawley Business Pk.	21	160	Lug Nut Lane
(Proposed) Subdivision Name	(Proposed) Lot #	(Proposed) Block/Section #	State Road #

(Proposed) Water Supply: Public (Private Well)

10-97
Preliminary Plat Approval Date
(DEVELOPERS ONLY)

4636365364
Tax Map #

Specific Directions to Property Brawley School rd to Stutts Rd. go left to Fast Lane go right to T (Lug nut Lane) go left 250' on right

TYPE OF FACILITY: (use check (X) or number as appropriate)

House ____ Mobile Home ____ Commercial X No. Bedrooms ____ No. Baths 3

No. Persons or Employees (commercial only) 12 Basement ____ Basement with Plumbing ____

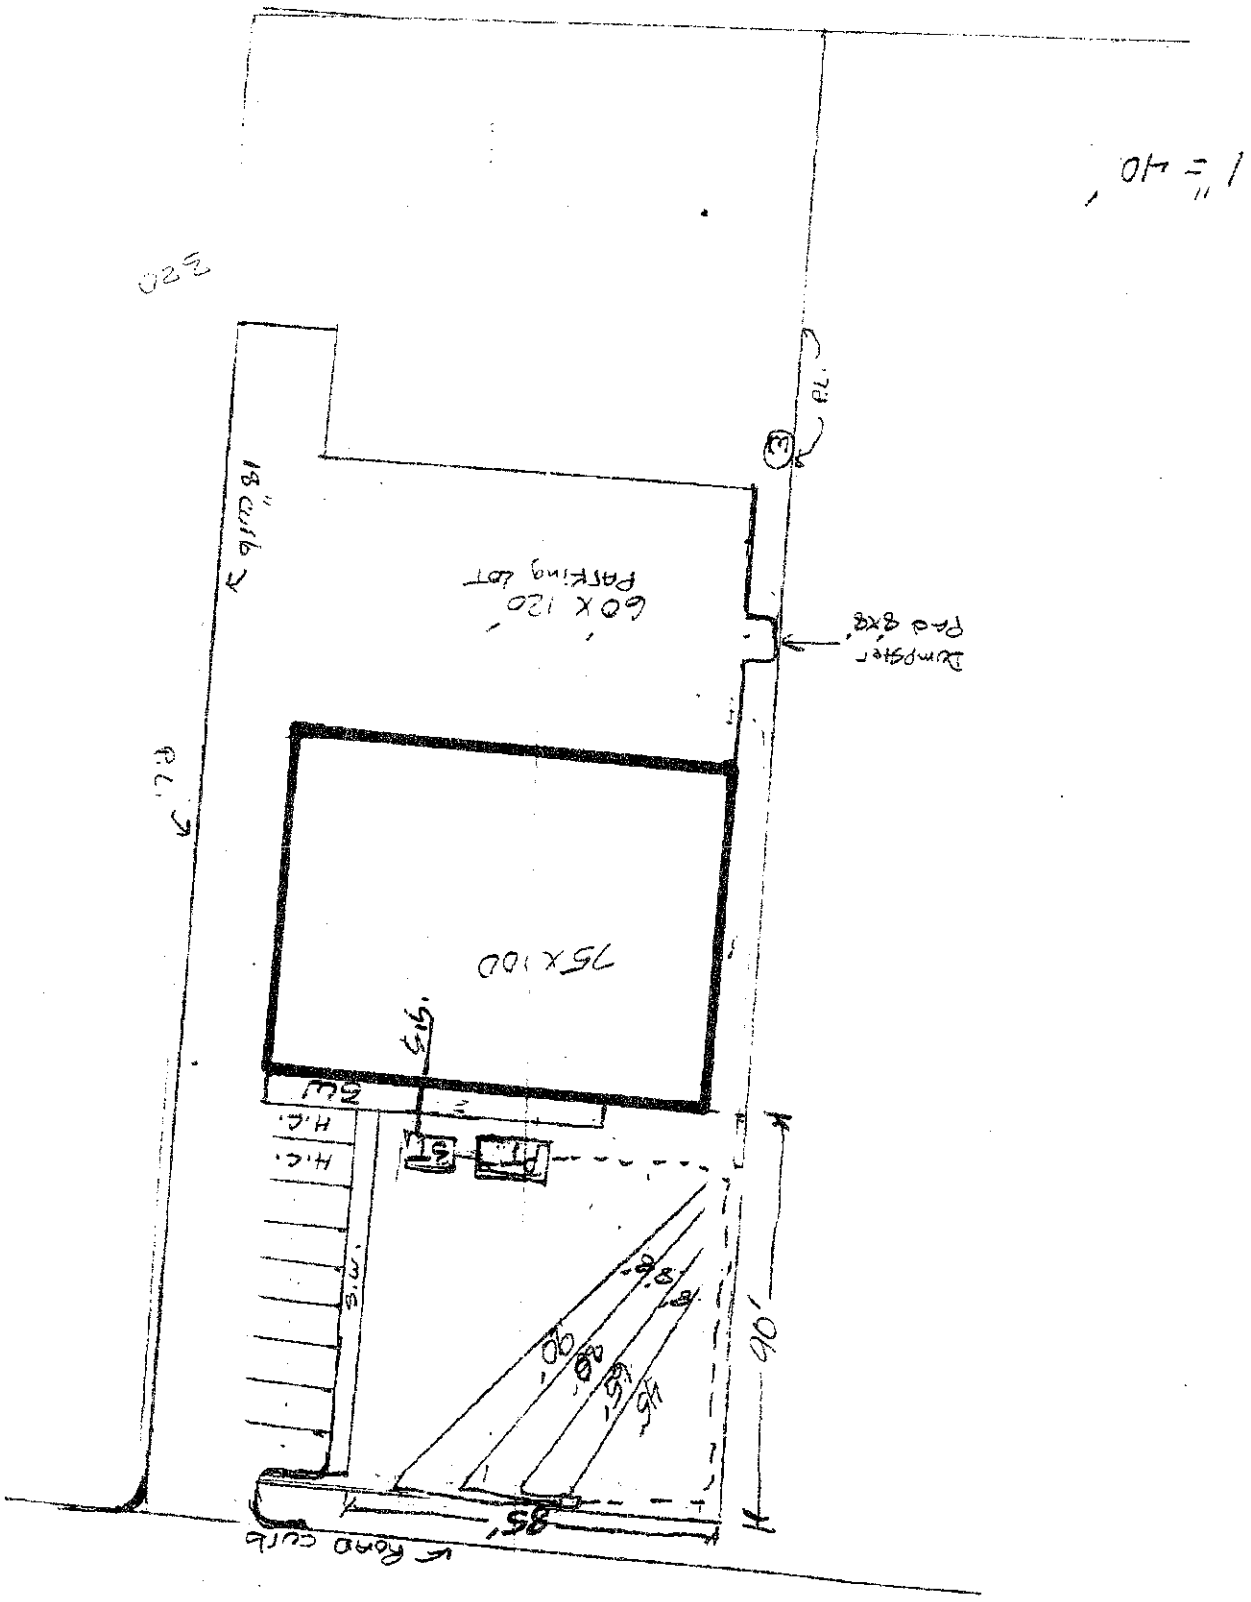
Crawl Space ____ Concrete Slab X Garbage Disposal ____ Jaccuzi or spa ____

COVENANT AND SIGNATURE:

I hereby make application to the Iredell County Health Department for a soils/site evaluation of the property described above. This evaluation is to be conducted for the sole purpose of obtaining a septic system Improvement Permit. I hereby authorize Iredell County Health Department representatives to go onto the above property for purposes of conducting this evaluation. I understand that, by state law, any Improvement Permit issued on the above property may be voided if substantial changes are made to the designated sewage system site. The issuance of an Improvement Permit by the Iredell County Health Department does not relieve me from compliance with all other relevant state/local laws or regulations. As owner or authorized agent, I covenant that the contents of this application are true and represent the maximum facilities intended to be placed on this property to my knowledge to date.

I understand that any Improvement Permit issued on the above property is valid for five (5) years from the issuance date and is subject to revocation if the above described site plans or intended use changes.

12-8-98 DATE Ronnie L Smith SIGNATURE OF OWNER/AUTHORIZED AGENT


1" = 40'
60' x 120'
Parking lot
Dumpster Pad 8'x8'
75' x 100'
18" curb
P.L.
25'
H.C.
H.C.
S.W.
85'
Road curb
90'