IREDELL COUNTY HEATLH DEPARTMENT
ENVIRONMENTAL HEALTH DIVISION
PAGE 2: *SITE PLAN WORKSHEET*

SEE THE "SAMPLE SITE PLAN" BELOW. *INCOMPLETE SITE PLANS WILL BE RETURNED TO YOU FOR COMPLETION AND MAY RESULT IN A DELAY IN THE ISSUANCE OF YOUR SEPTIC SYSTEM PERMIT!!!*

Place an (X) beside each item as you complete the site plan:

- ✓ **Property Line measurements are clearly identified…**
- ✓ **All proposed structures are indicated…**
  SHOW: proposed house or business footprint, wells, water lines, patios, pools and decks, and any other item that will occupy space on the site
- ✓ **Front and side setbacks from property line…**
- ✓ **Preferred driveway location and configuration, preferred well location…**
- ✓ **Area you prefer your septic system to be placed…**
- ✓ **North arrow, or other sufficient indicator of direction…**


Circle N/A on the following if appropriate:

- ✓ **Location of septic systems and wells within 100' of your property…** (N/A)
- ✓ **Location of easements and rights of ways on your property…** (N/A)
- ✓ **Location of any designated wetlands on the property…** (N/A)

Signature: William H. Gourley
***REQUIRED* property owner or owner's legal representative signature.**

January 16, 2013.
DATE

USE THIS SPACE TO DRAW YOUR SITE PLAN

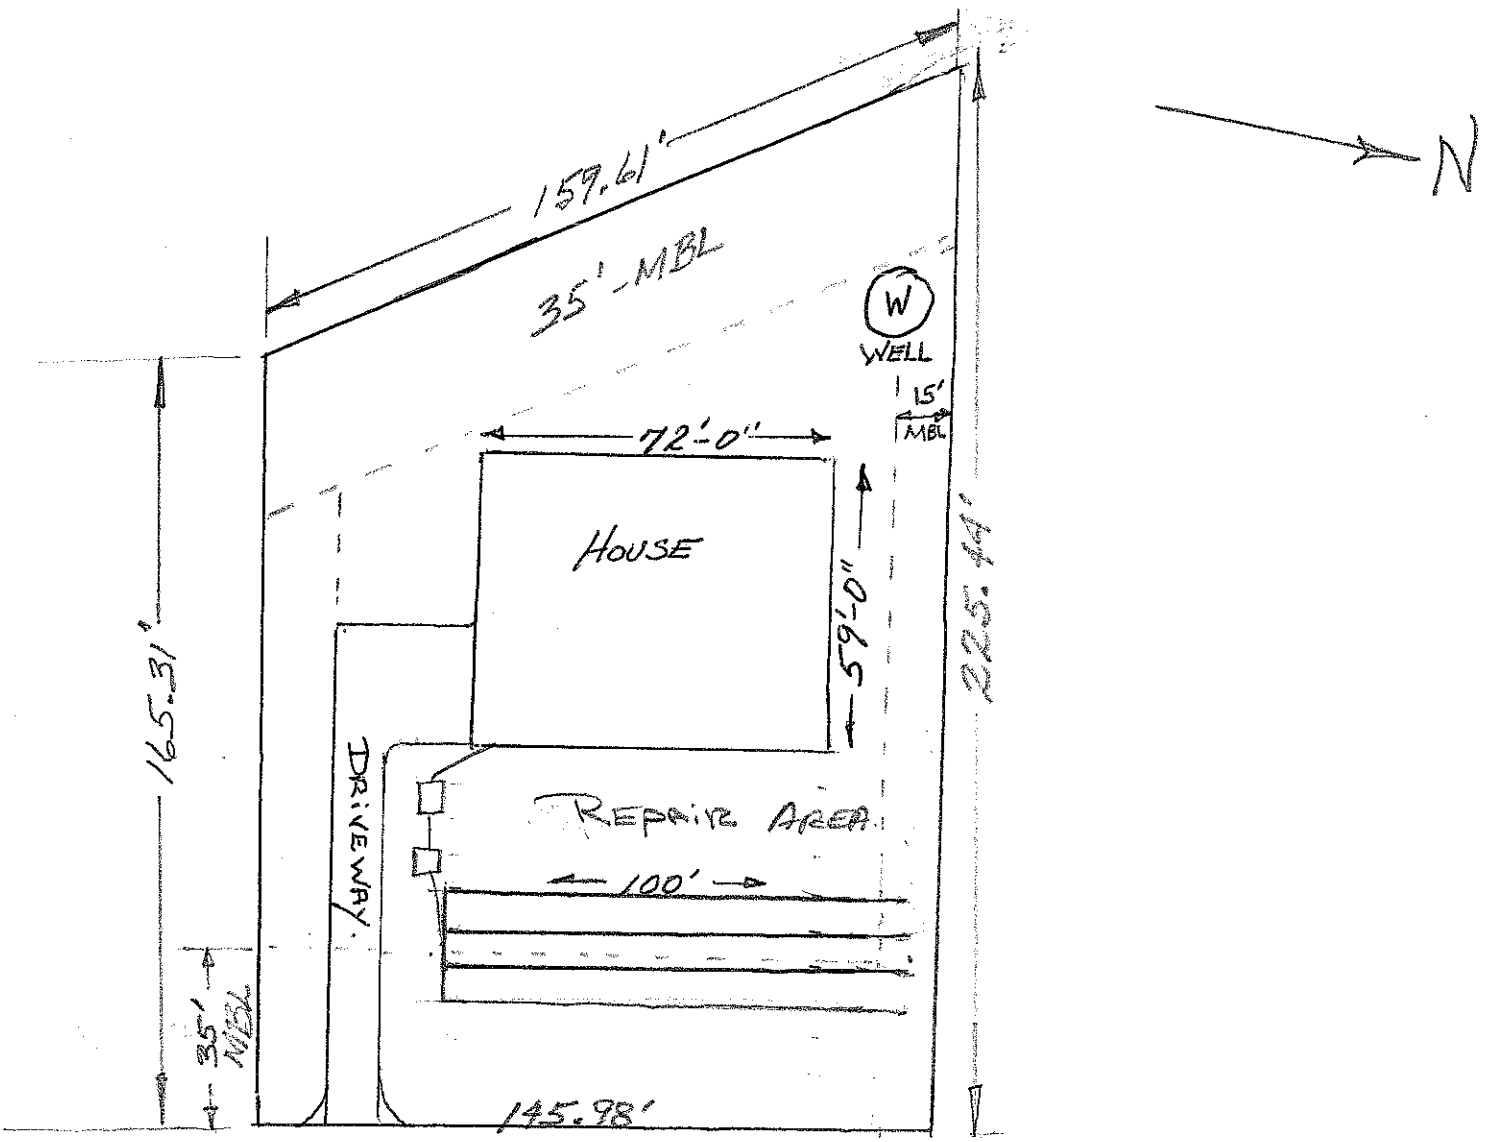

White Copy – Environmental Health Yellow Copy – Applicant
C:\Users\dlutz\AppData\Local\Microsoft\Windows\Temporary Internet Files\OLK63F0\Application For OSWP Permit (2).doc