DIVISION OF ENVIRONMENTAL HEALTH
ON-SITE WASTEWATER SECTION

PROPERTY ID #:
COUNTY:

SOIL/SITE EVALUATION
for ON-SITE WASTEWATER SYSTEM

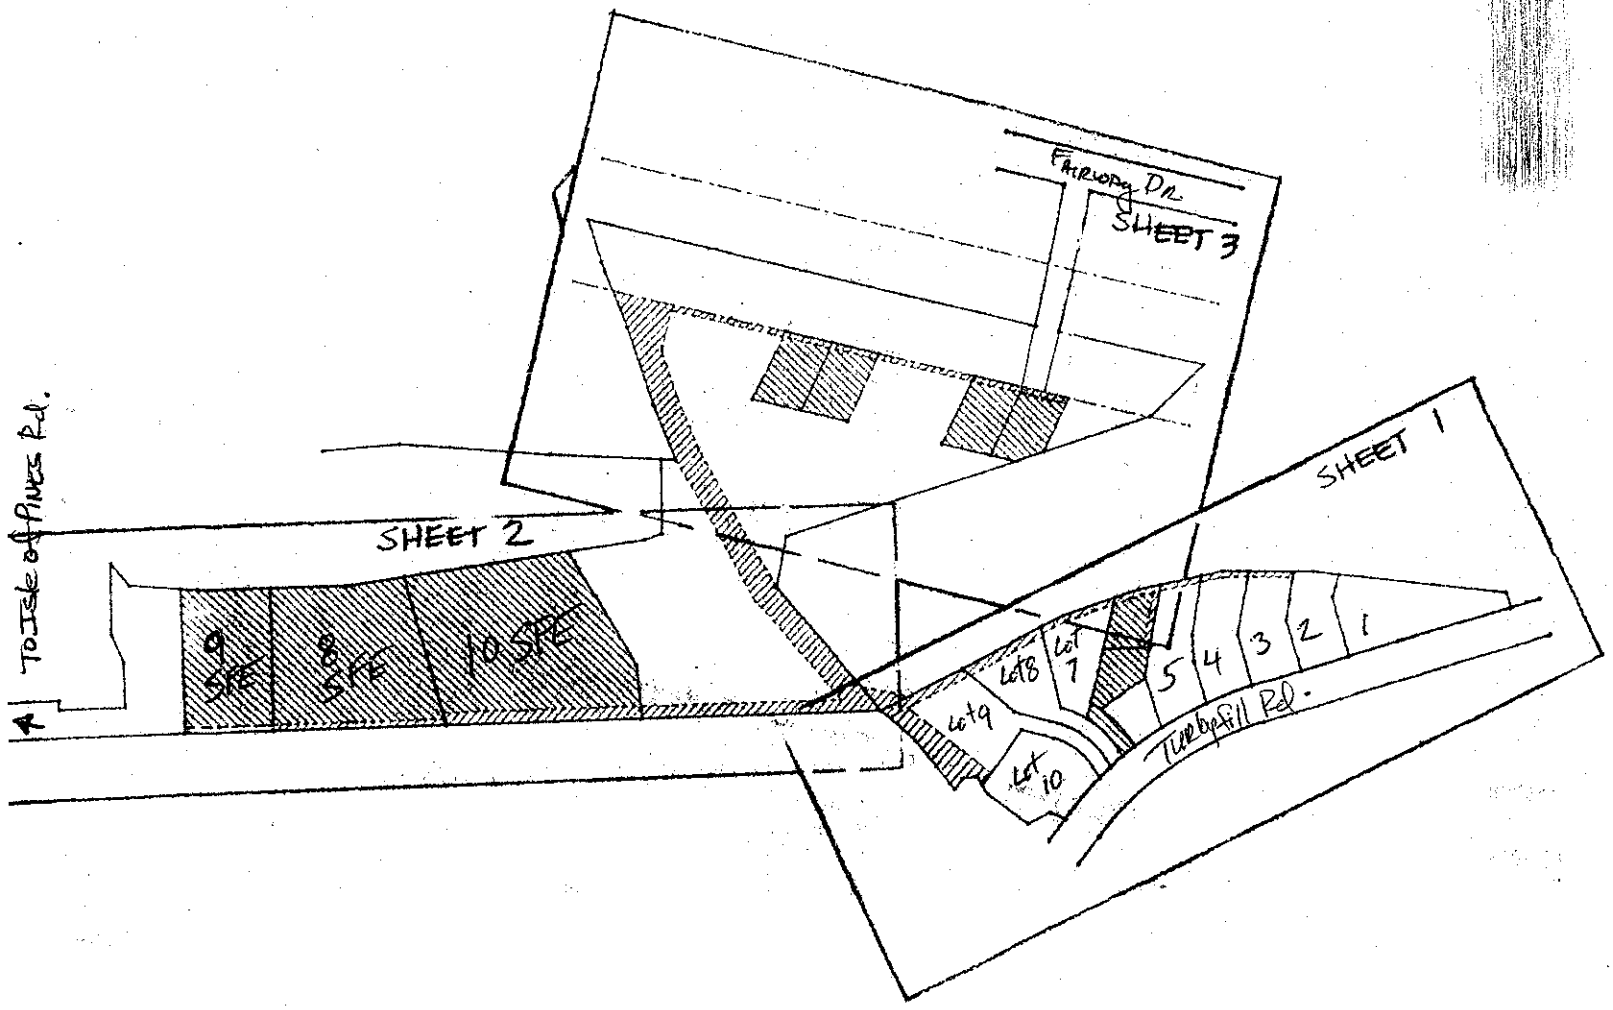
OWNER: Bonanza Dev Co APPLICANT:
ADDRESS: APPLICATION DATE: DATE EVALUATED: 2-6-98
PROPOSED FACILITY: PROPOSED DESIGN FLOW (.1949): 450 gpd PROPERTY SIZE:
LOCATION OF SITE: Sable Area #10 Turnpike Lane II PROPERTY RECORDED:
WATER SUPPLY: ☐ Private ☐ Public ☐ Well ☐ Spring ☐ Other
EVALUATION METHOD: ☐ Auger Boring ☐ Pit ☐ Cut
TYPE OF WASTEWATER: ☐ Sewage ☐ Industrial Process ☐ Mixed

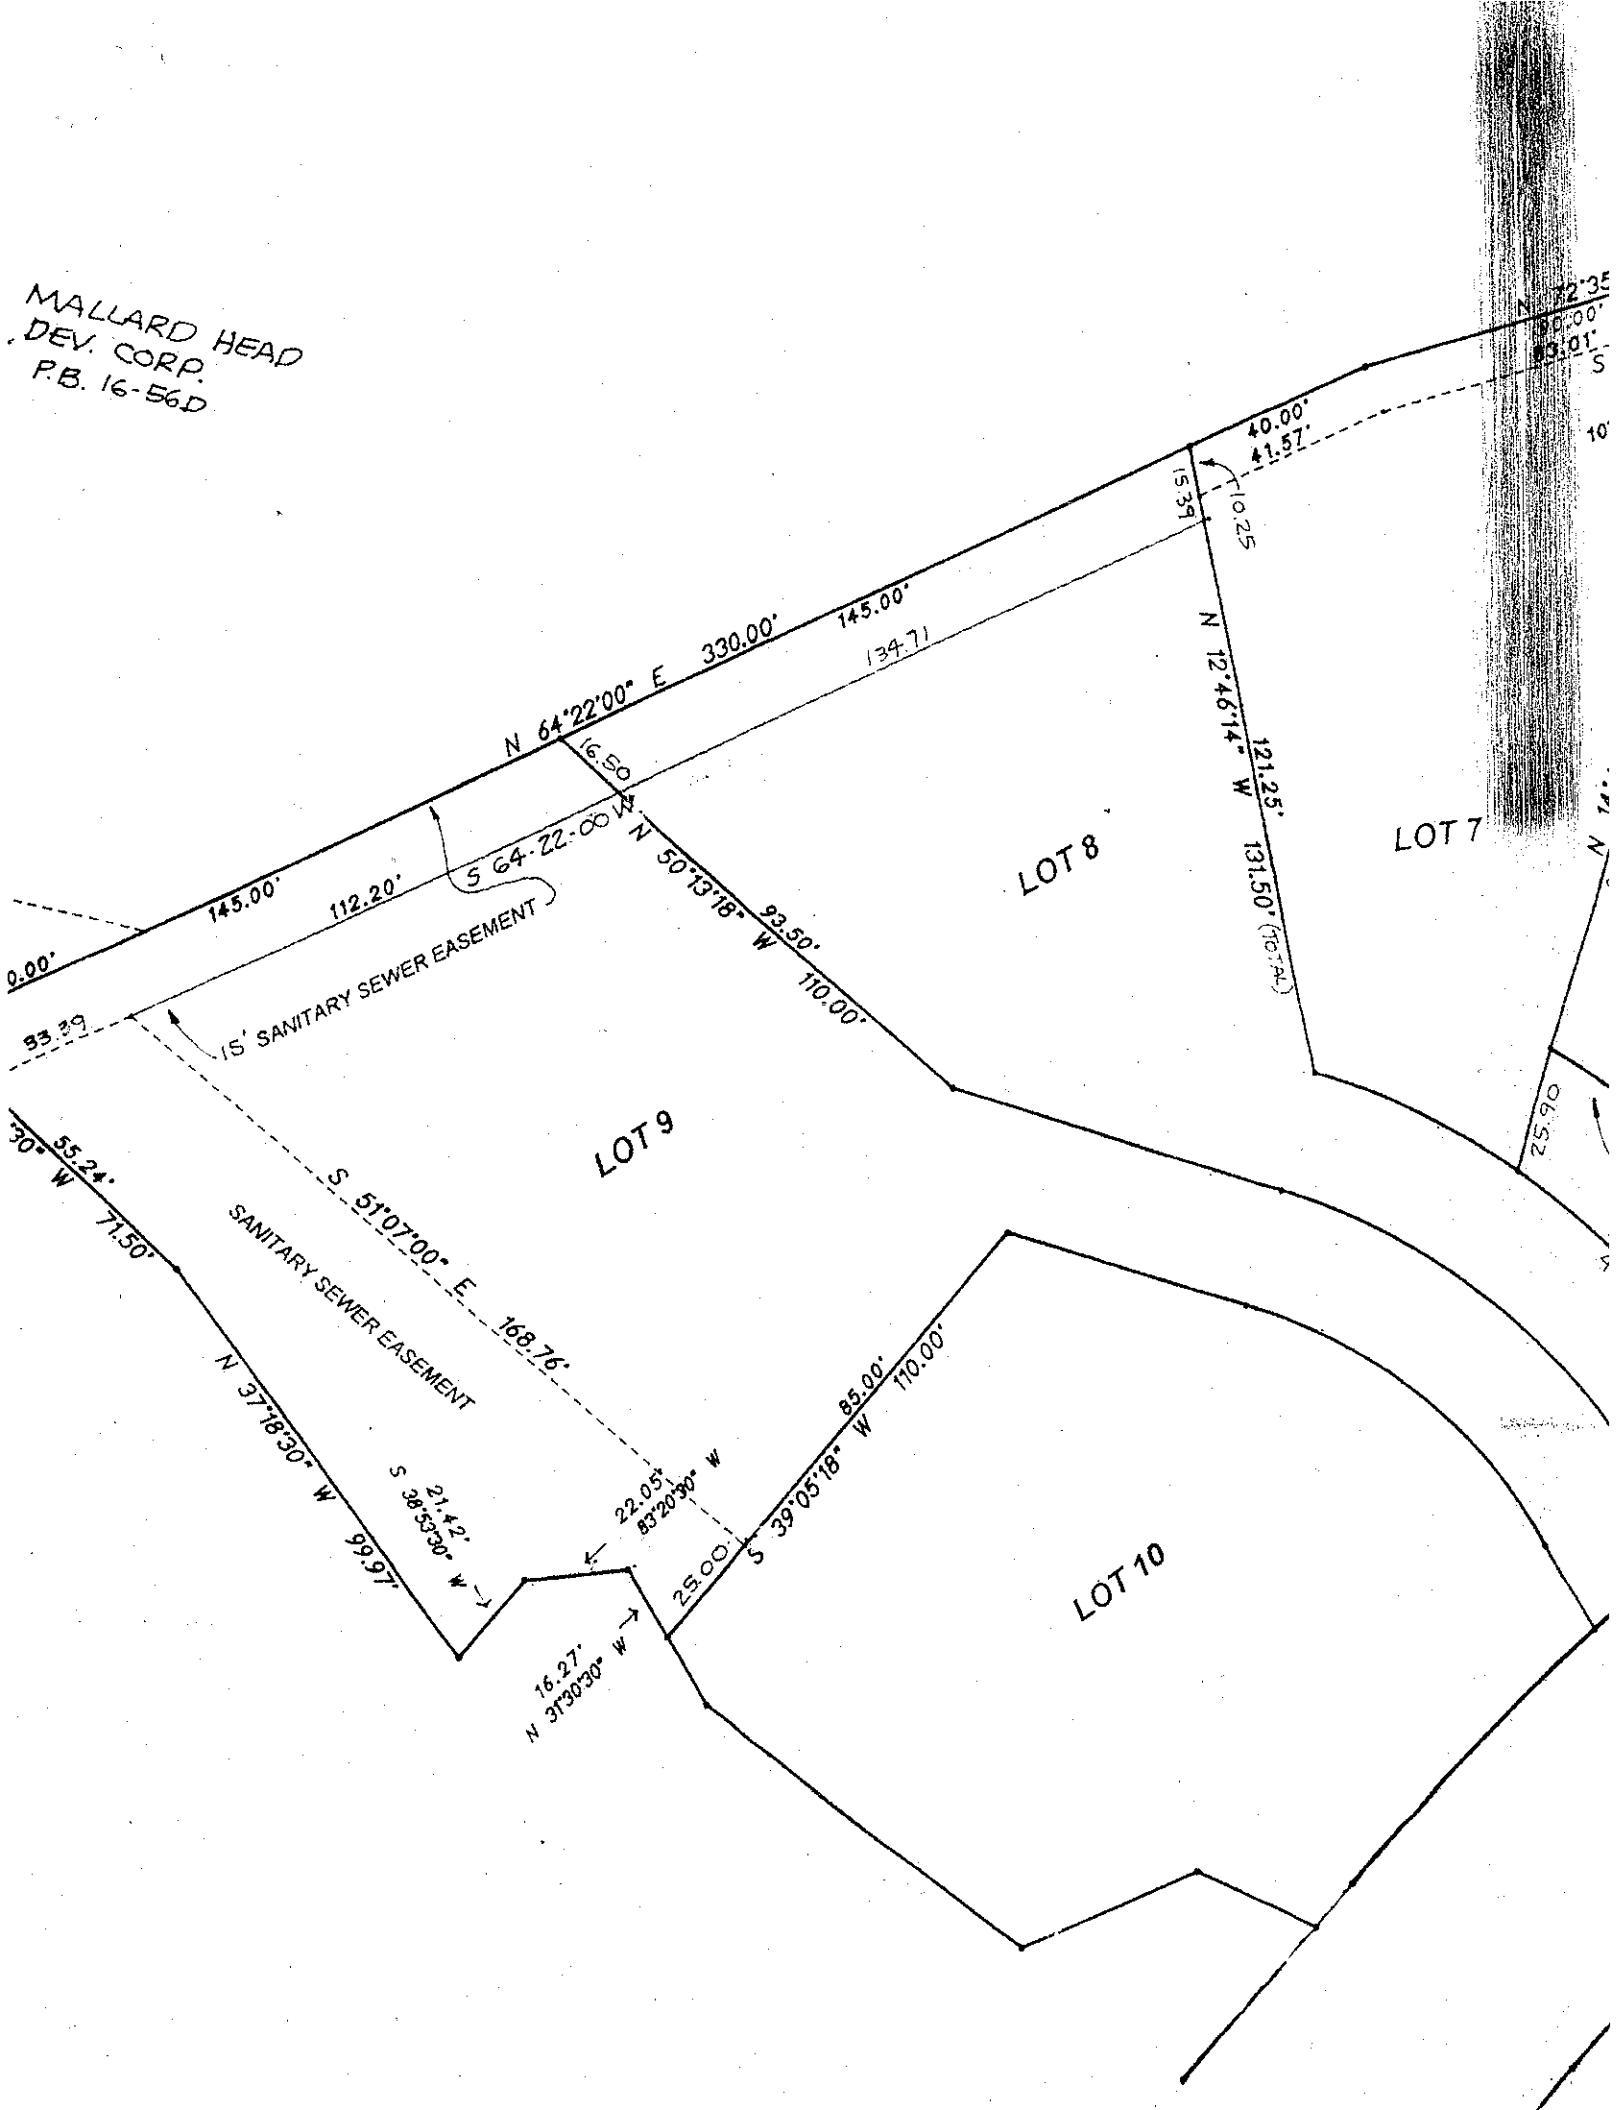
PROFILE #	1940 LANDSCAPE POSITION/ SLOPE %	HORIZON DEPTH (IN.)	SOIL MORPHOLOGY (.1941) 1941 STRUCTURE/ TEXTURE	1941 CONSISTENCE/ MINERALOGY	OTHER PROFILE FACTORS 1942 SOIL WETNESS/ COLOR	1943 SOIL DEPTH	1956 SAPRO CLASS	1944 RESTR. HORIZ.	PROFILE CLASS & LTAR
1	L	0-8	gr brn scl	fr sssp					.25
		B 22	wk fsbk RC	fr s vs p	common flakes				
		22-31	wk fsbk R	fr sssp-so					
		31-49	gr rbrn l sap	fr ss-p-wp					
2	L 1/6%	0-13	gr brn scl	fr					.25
		13-26	wk fsbk RC	fr s-vs p					
		26-43	gr brn l sap	fr					
		43-48	lotless wk sbk heavy l	many mica flakes					
			Limiting						
3		0-6	other soil handle						PS .25
		6-30	wk fsbk RC	fr sp sap					
		30-40	wk fsbk heavy l	fr ss-p sap					
4		0-13	massive scl	fr sssp					PS .2-.25
		13-23	wk fsbk RC	common flakes fr sp sap					
		23-48	wk fsbk gr rbrn heavy l/scl	fr ss-sp sap					

DESCRIPTION	INITIAL SYSTEM	REPAIR SYSTEM
Available Space (.1945)		
System Type(s)		
Site LTAR		

OTHER FACTORS (.1946):
SITE CLASSIFICATION (.1948):

EVALUATED BY:
OTHER(S) PRESENT:


Fairway Dr.
SHEET 3
SHEET 2
SHEET 1
To Isle of Pines Rd.
9 SFE
8 SFE
10 SFE
lot 9
Lot 8
Lot 7
5
4
3
2
1
Lot 10
Turbyfill Rd.


MALLARD HEAD
DEV. CORP.
P.B. 16-56D
N 64°22'00" E 330.00'
145.00'
134.71
16.50
N 50°13'18" W 93.50'
110.00'
S 64°22'00" W
145.00'
112.20'
93.39
15' SANITARY SEWER EASEMENT
40.00'
41.57'
15.39
T10.25
N 12°46'14" W 121.25'
131.50' (TOTAL)
LOT 8
LOT 7
LOT 9
S 51°07'00" E 168.76'
SANITARY SEWER EASEMENT
55.24'
71.50'
N 37°18'30" W 99.97'
S 38°53'30" W 21.42'
22.05'
S 83°20'30" W
16.27'
N 31°30'30" W
25.00'
S 39°05'18" W 85.00'
110.00'
LOT 10
25.90

LOT 10
SEPTIC AREA
&
REPAIR AREA
Complex topo
Repair 150'
Repair 150'
Repair 150'
Complex topo
Complex topo
Ditch Along Main Line
Ditch Install
Complete Ditch Here
N 14°10'32" W 265.82' (TOTAL)
235.53
10.29
N 82°49'04" E 483.40'
264.53'
S 30°05'08" E 212.90'
S 04°50'41" E 85.45'
65.39
75.42
316.20'
N 89°37'47" E
17.87
Red
White
Repair
Easily