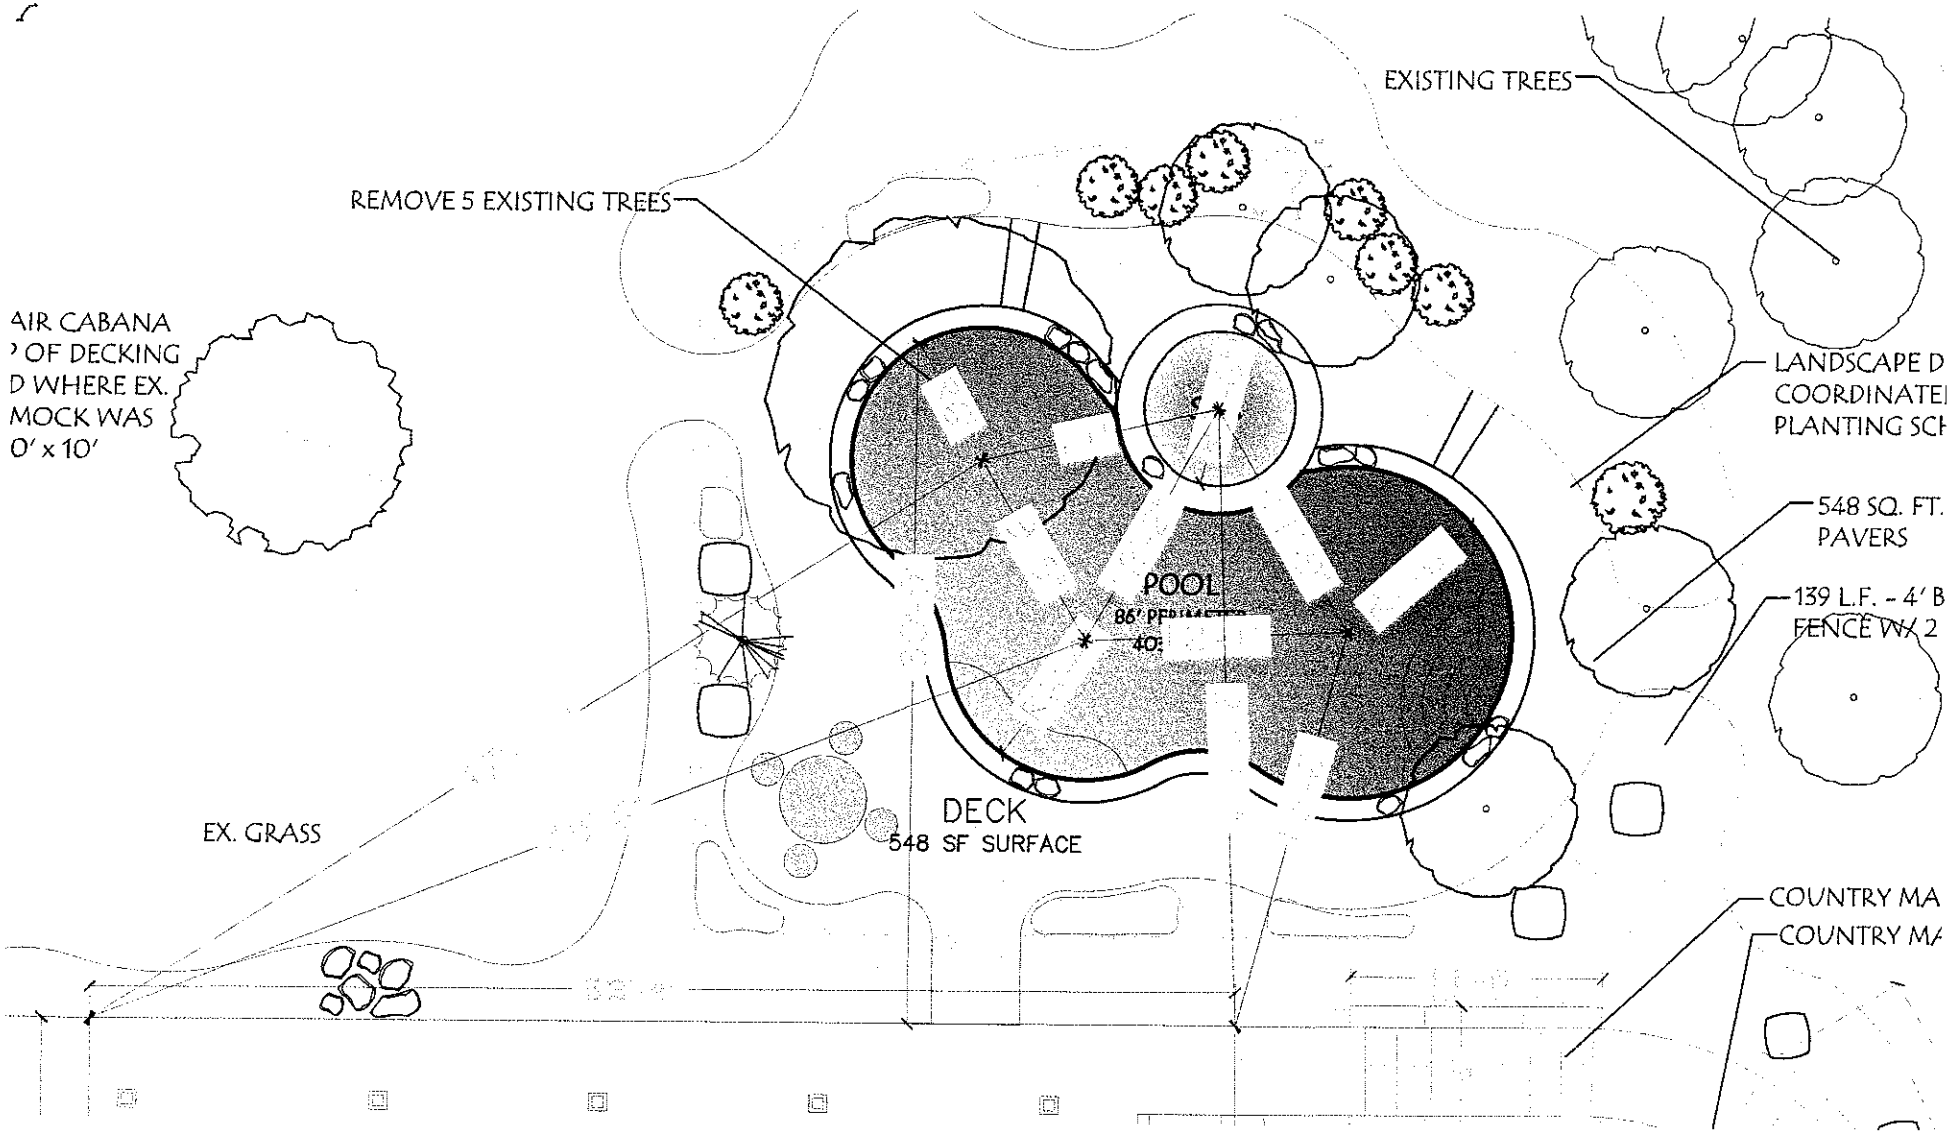

EXISTING TREES
REMOVE 5 EXISTING TREES
AIR CABANA
OF DECKING
D WHERE EX.
MOCK WAS
0' x 10'
LANDSCAPE D
COORDINATE
PLANTING SCH
548 SQ. FT.
PAVERS
139 L.F. - 4' B
FENCE W/ 2
POOL
86' PERIMETER
40'
DECK
548 SF SURFACE
EX. GRASS
COUNTRY MA
COUNTRY M