# IREDELL COUNTY HEALTH DEPARTMENT

*ENVIRONMENTAL HEALTH DIVISION*


PAGE 2: *SITE PLAN WORKSHEET*

2584 Stutts

**SEE THE "SAMPLE SITE PLAN" BELOW. *INCOMPLETE SITE PLANS WILL BE RETURNED TO YOU FOR COMPLETION AND MAY RESULT IN A DELAY IN THE ISSUANCE OF YOUR SEPTIC SYSTEM PERMIT*!!!**

Place an (X) beside each item as you complete the site plan:

- (X) Property Line measurements are clearly identified
- (X) All proposed structures are indicated
- (X) Front and side setbacks from property line
- (X) Preferred driveway location and well location
- (X) Area you prefer your septic system to be placed
- (X) North arrow, or other sufficient indicator of direction

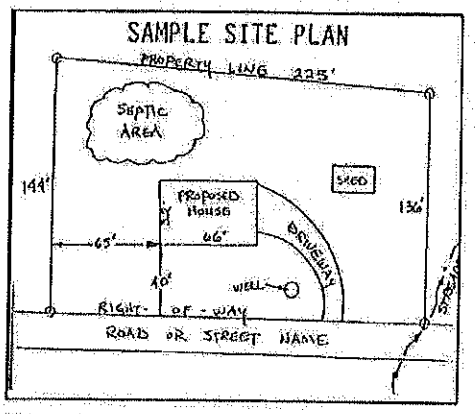



Circle N/A on the following if appropriate:

| | |
|---|---|
| Location of septic systems and wells within 100' of your property | N/A |
| Location of easements and rights of ways on your property | N/A |
| Location of any designated wetlands on the property | N/A |

## USE THIS SPACE TO DRAW YOUR SITE PLAN

*Show: proposed house or business footprint, wells, water lines, patios, pools and decks, and any other item that will occupy space on the site*

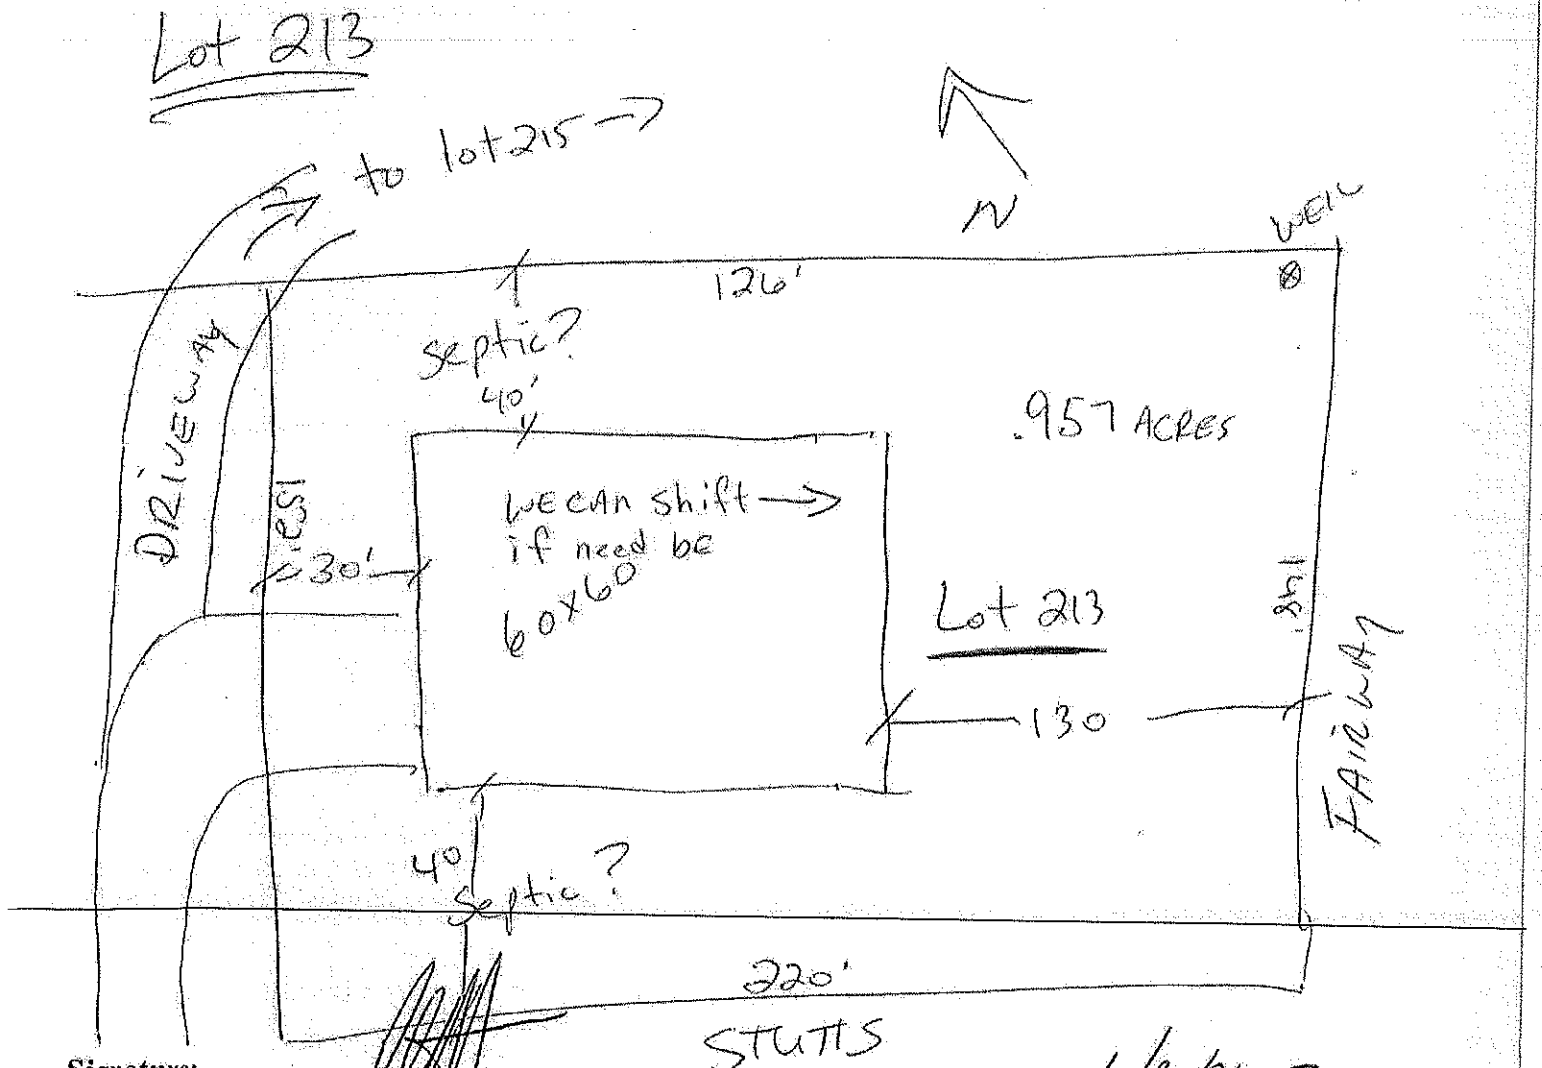


**Signature:** _____

Property owner or owner's legal representative signature (SIGNATURE REQUIRED)

6/30/2015

DATE

Recombination Plat

FAIRWAY ESTATES
LOTS 213-216

60x60

60x40

PVT WELLS? optional location

SHADY ELMS

FAIRWAY DRIVE